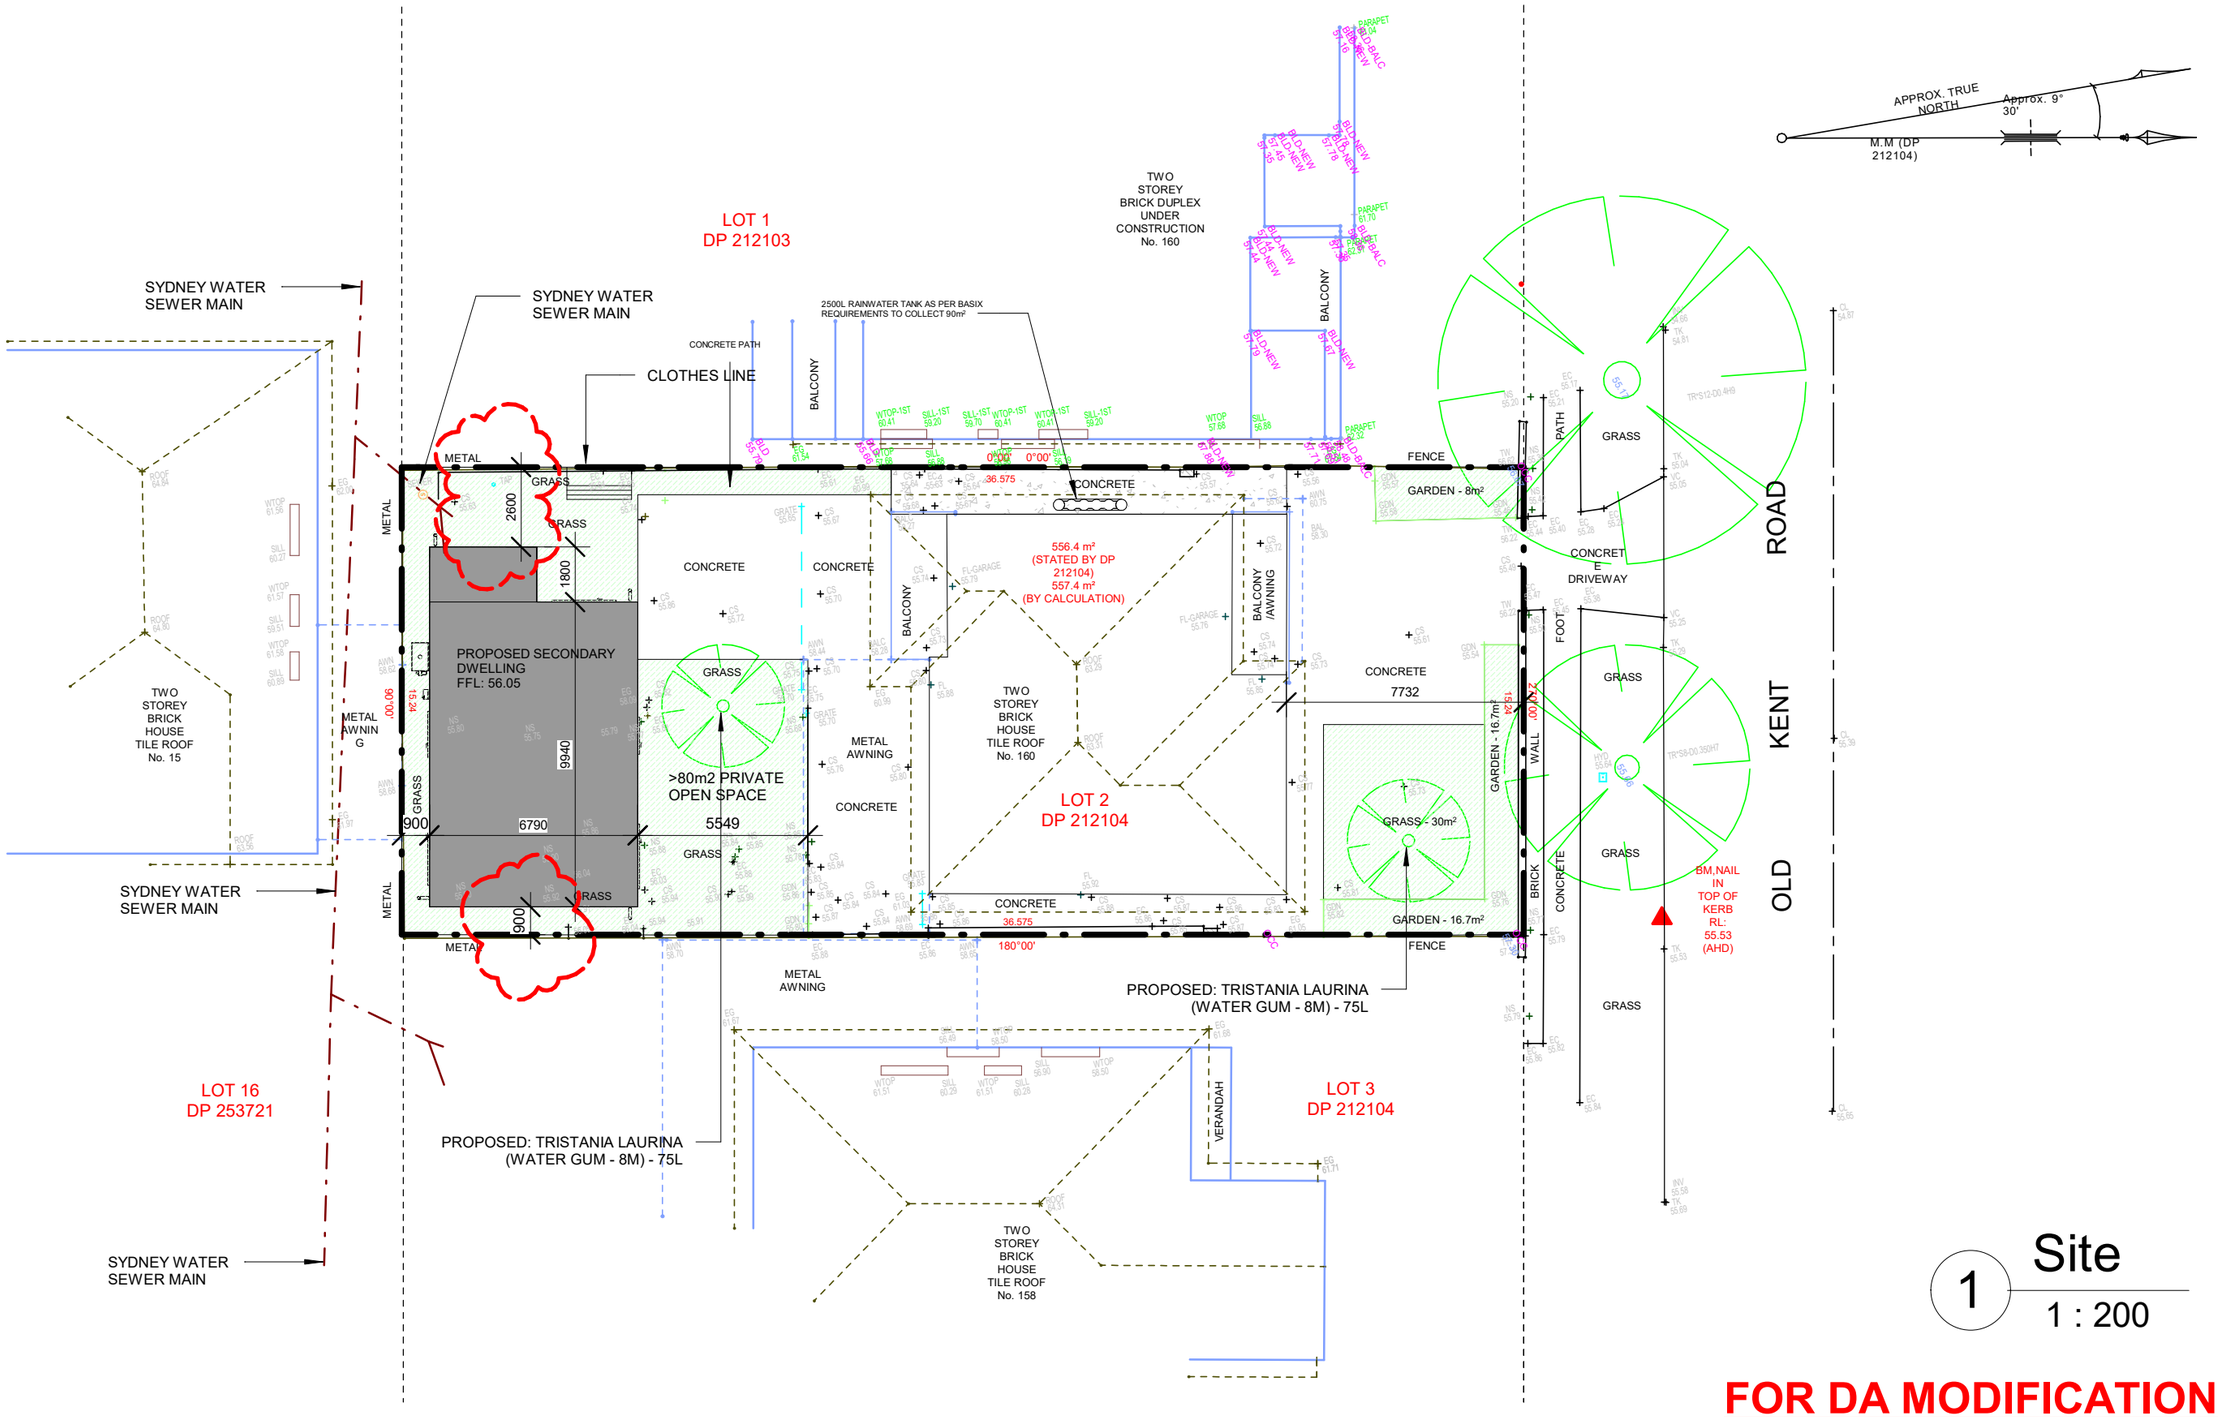

1 Site
1 : 200

FOR DA MODIFICATION

NL CONSULTANTS

31B BUCKWALL AVENUE,
GREENACRE, NSW 2190

CONTACT: 0434 575 819
NLCONSULTANTS@OUTLOOK.COM

SIGNED: Nouhad Farah

NOUHAD FARAH
B.E, MIE AUST, NER, CPENG
MEMBERSHIP NUMBER: 3312640

No.	Description	Date
1	Revision 1	Date 1
1.0	ISSUE FOR DA APPROVAL	08/01/2024
1.1	ISSUE FOR DA MODIFICATION	27/02/2025

CLIENT: CHARLIE FARAH

160 OLD KENT ROAD, MT LEWIS - SECONDARY DWELLING - LOT2, DP212104

SITE PLAN

A02

Scale	1 : 200 @ A3
Project number	SYD23/376
Date	27/02/2025
Drawn by	NL CONS
Checked by	N. FARAH

NOTES:
1. Do not scale off this drawing. Use dimensions & architectural drawings only.
2. Drawings to be read in conjunction with specification.
3. Levels are indicative only and are to be checked.
4 Authorities mains and or existing services are to be located and checked prior to commencement of any works.
5. The information on this drawing is to be used for site hydraulic and or fire protection services only.
6. The information on this drawing remains the property Nouhad Farah reproduction of the whole or part of the document constitutes an infringement of copyright.
7. Completon of the quality record is evidence that the design and the drawing have been verified.

27/02/2025 8:23:00 PM