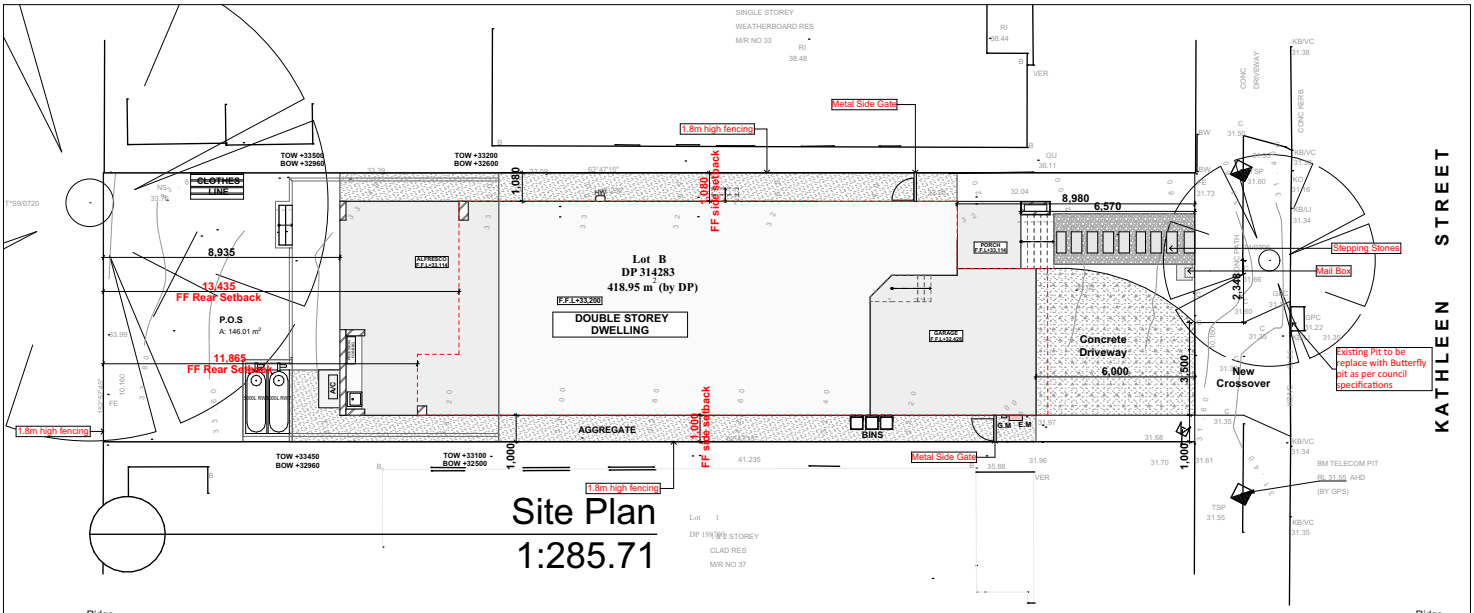

Site Plan
1:285.71

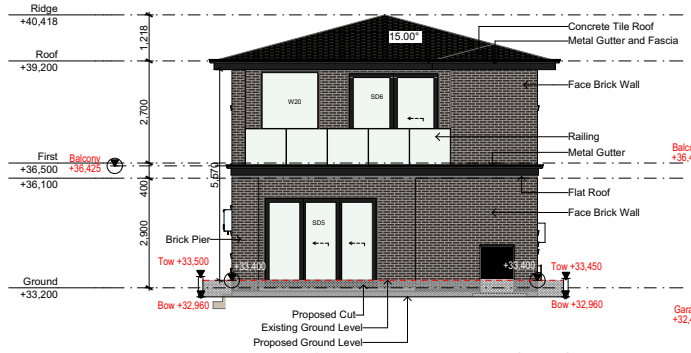

2 South West Elevation (Rear)
1:200

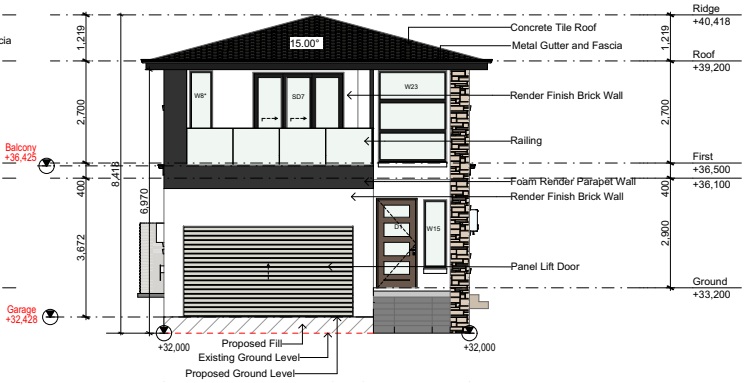

1 North East Elevation (Front)
1:200

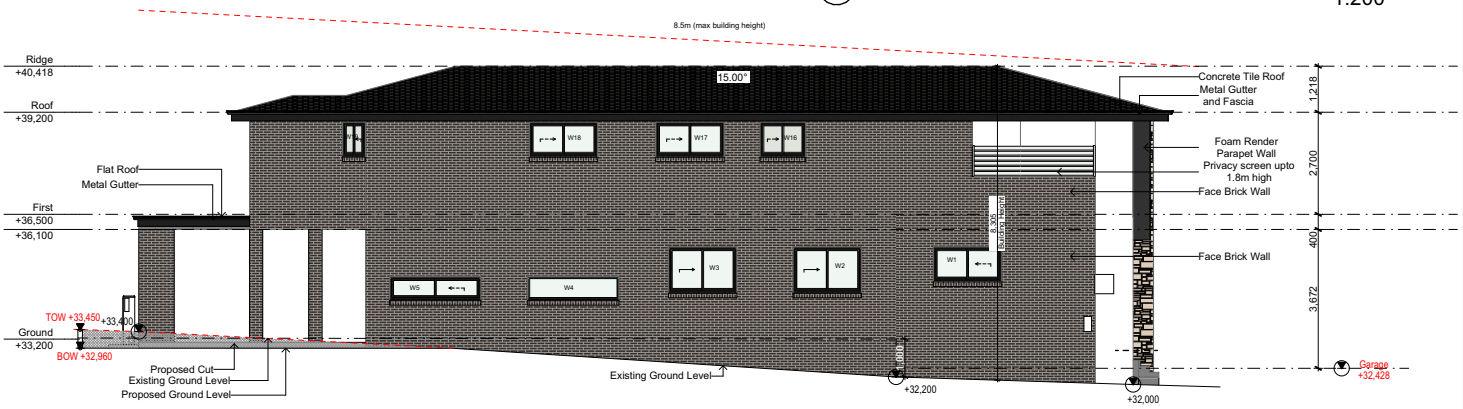

3 North West Elevation (Left Side)
1:200

4 South East Elevation (Right Side)
1:200

INNOVATIVE ECO DESIGNS
Your Home Your Style
37604191460 ABN
(02) 8710 3852
SUITE 7, 4-10 SELEMS PDE
REVESBY, NSW,2212
design@iedesigns.com.au
www.iedesigns.com.au
bdaa
ACCREDITED
BUILDING DESIGNER

DRAWING : **Notification Plan**

PROJECT : **DOUBLE STOREY DWELLING**
#35,Kathleen Street,Wiley Park
Lot-B D.P 314283