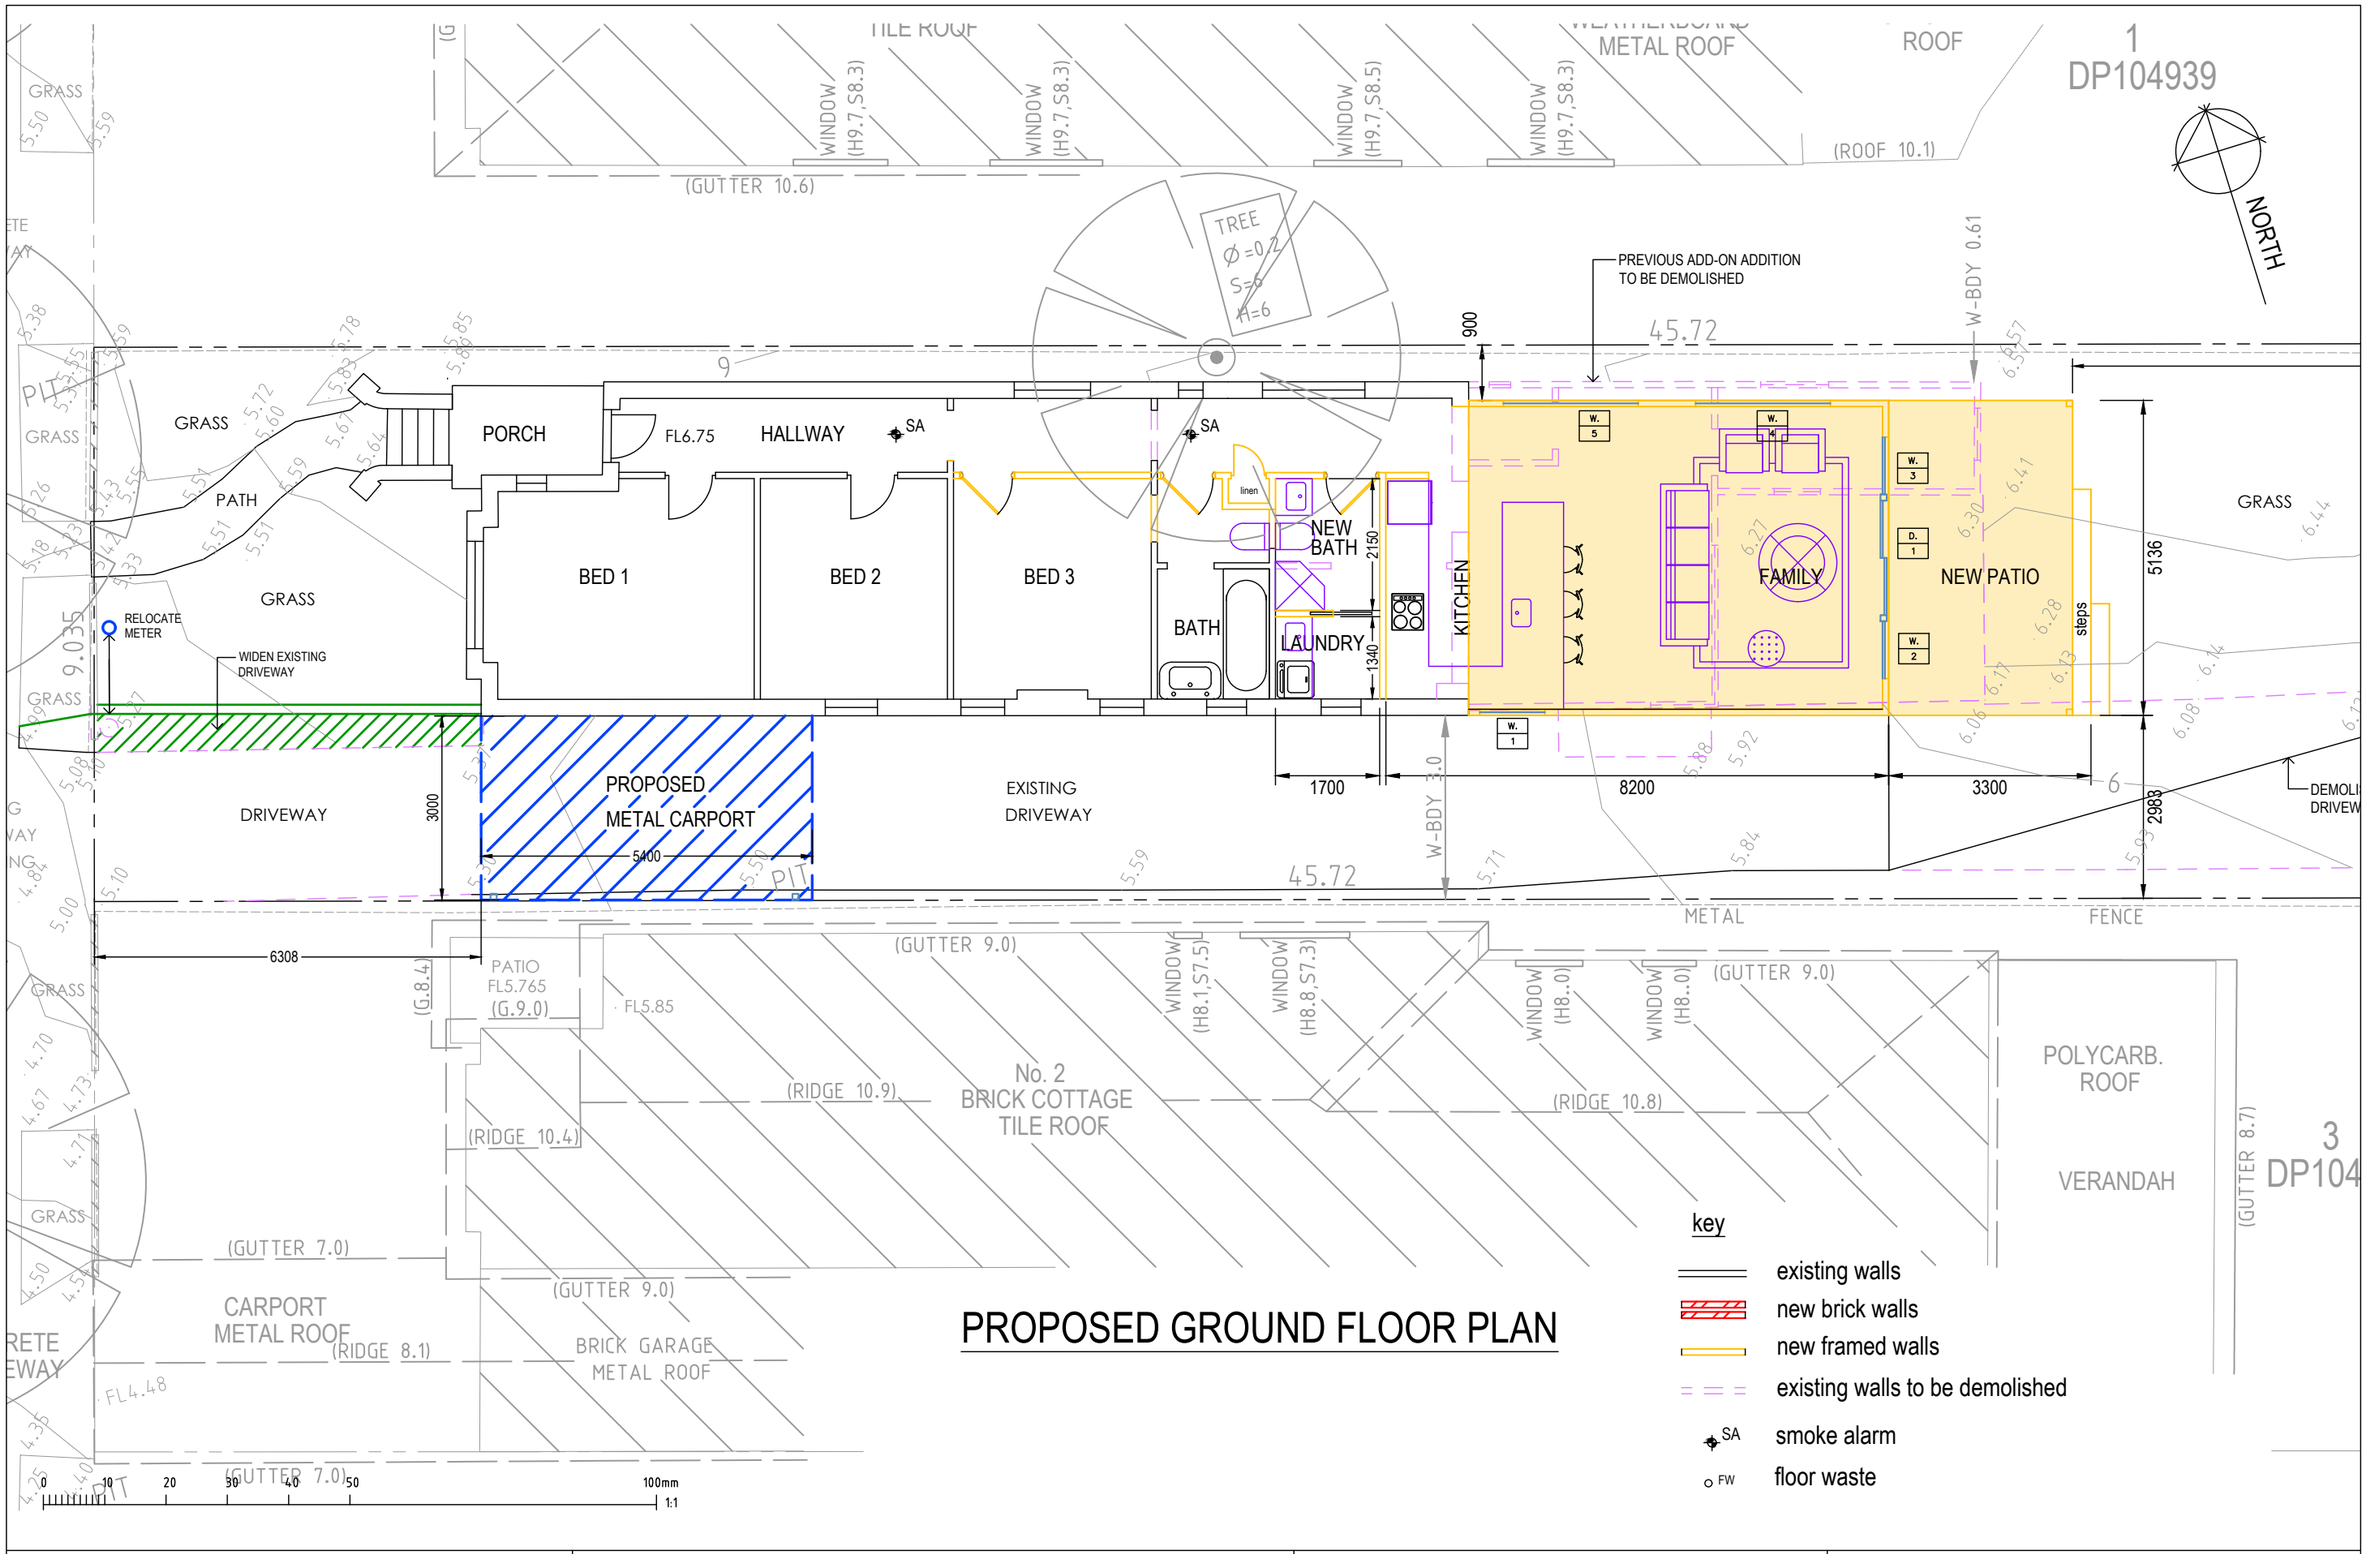

PROPOSED GROUND FLOOR PLAN

RIGHT ANGLE
DESIGN & DRAFTING PTY LTD
P.O.Box 1049 SURRY HILLS 2010
PHONE: 8399-0072
EMAIL: info@rightangledesign.com.au
ABN: 70 150 745 556
ROBYN GOOD
HORTICULTURE CERT III
ASSOC. DIPLOMA STRUCTURAL ENGINEERING
NZCD ARCHITECTURAL DRAUGHTING
MEMBER: SWIMMING POOL & SPA ASSOCIATION
BUILDING DESIGNERS ASSOCIATION AUSTRALIA

REVISIONS:

A 01.04.2025 - CARPORT RELOCATED

PROPOSED ALTERATIONS AND ADDITIONS
FELICITY BUGDEN
LOT 2 DP104939
No. 4 SMITH AVENUE
HURLSTONE PARK 2193

DWG NAME
PROPOSED GROUND FLOOR PLAN

DATE	SCALE AT A3	JOB NUMBER	DWG NUMBER
APRIL 2024	1:100	RADD24026	A4 A