1:100 @ A3

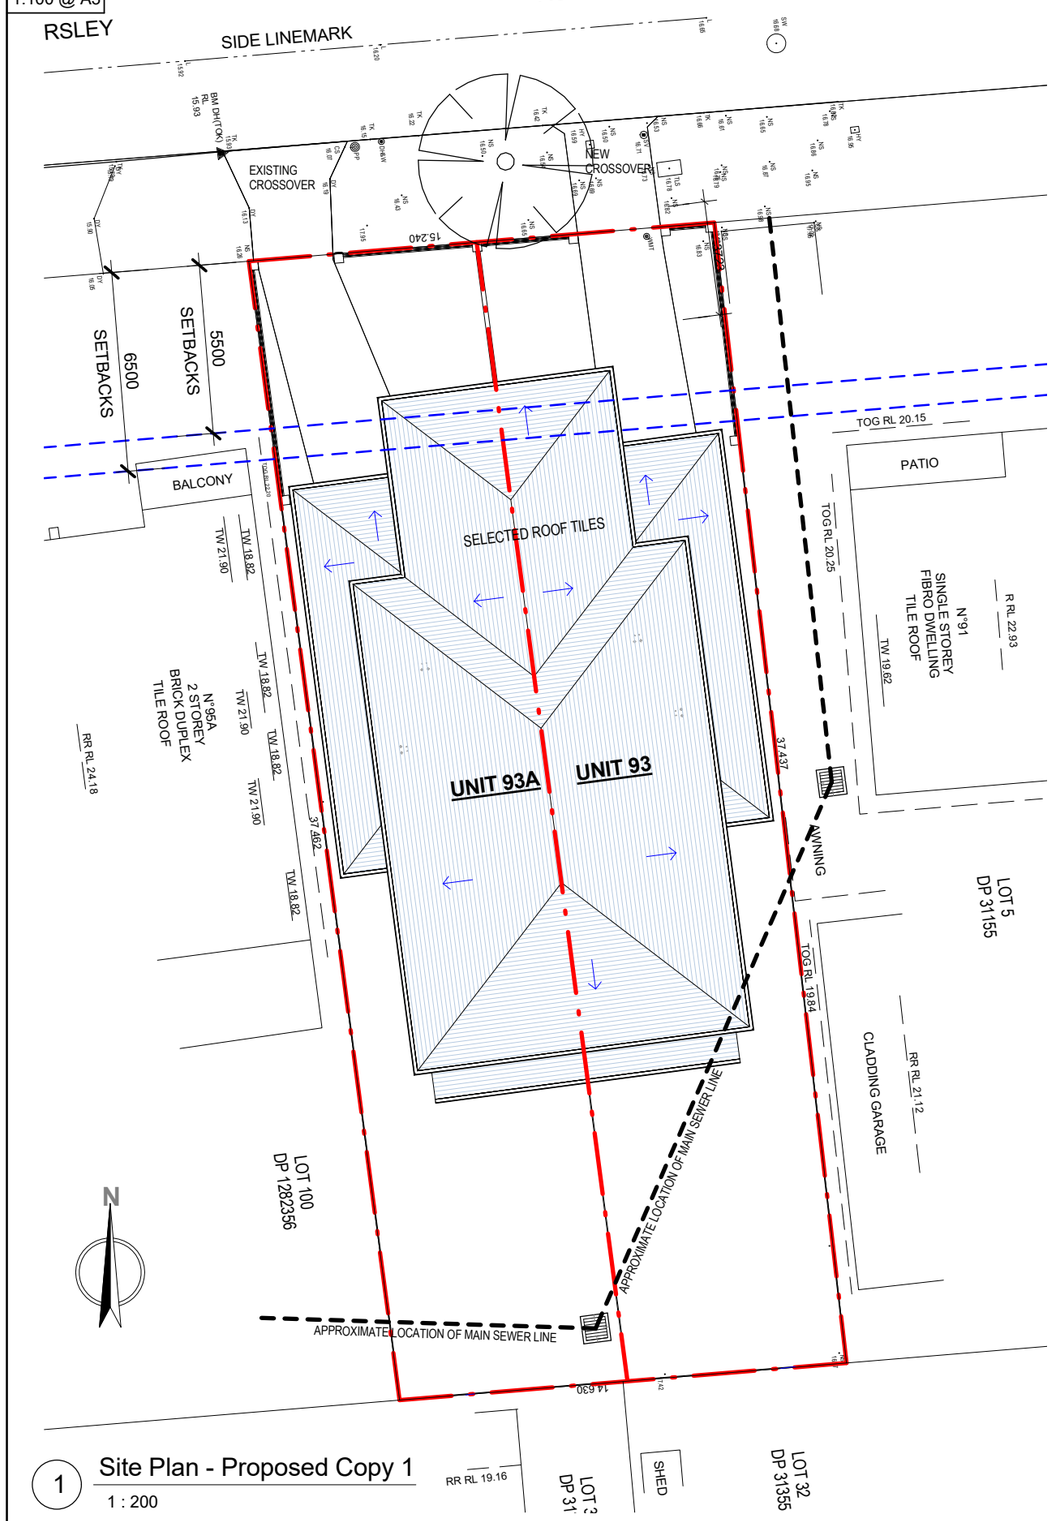

1 Site Plan - Proposed Copy 1
1 : 200

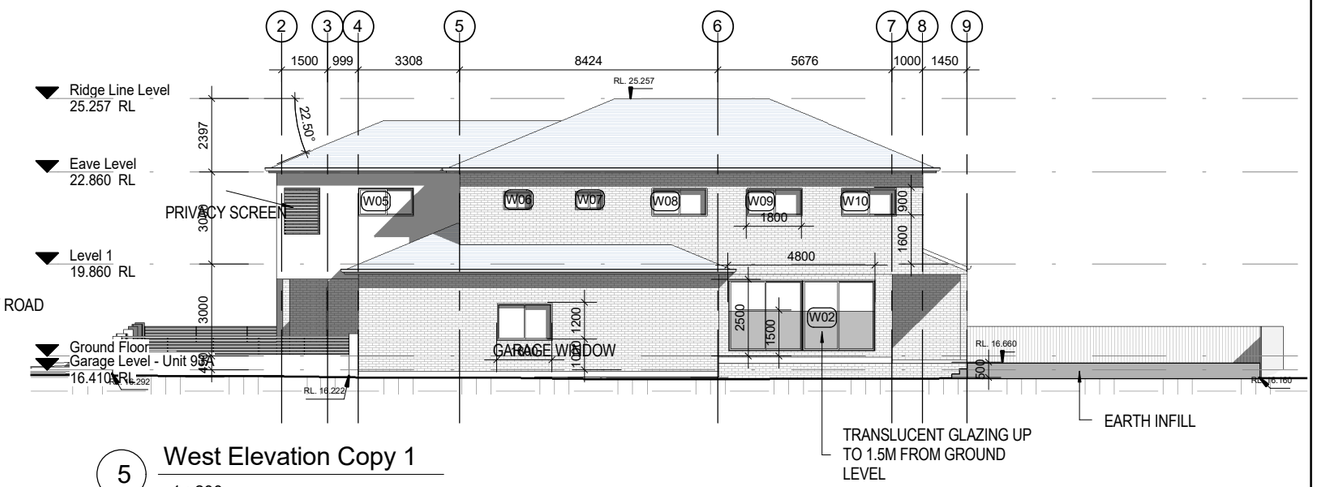

5 West Elevation Copy 1
1 : 200

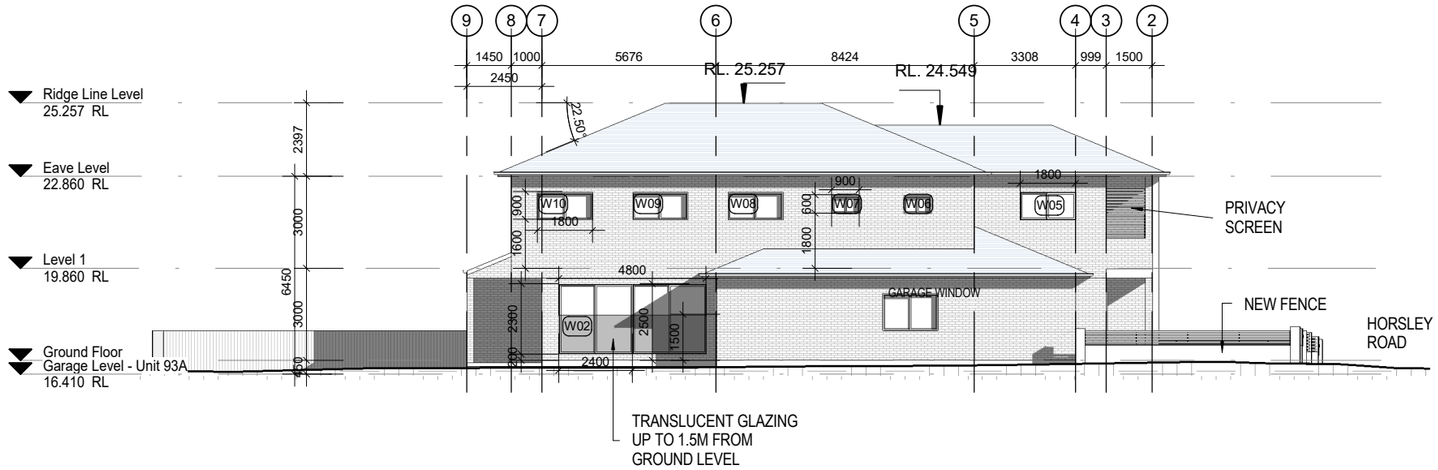

2 East Elevation Copy 1
1 : 200

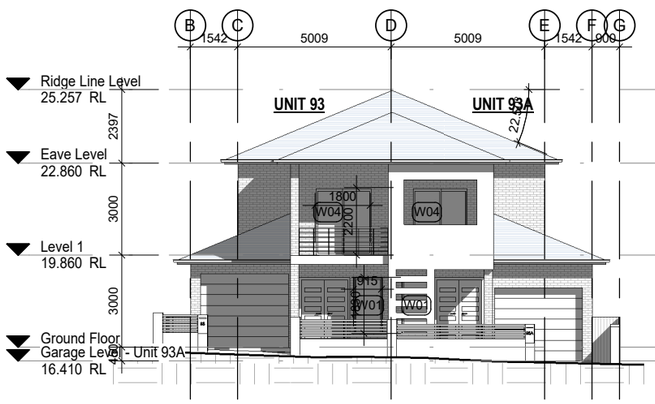

3 North Elevation Copy 1
1 : 200

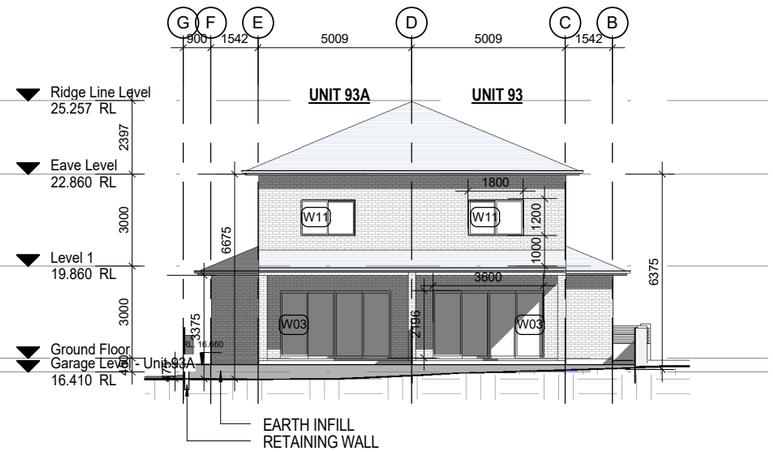

4 South Elevation Copy 1
1 : 200

AMHANNA ARCHITECTS
91 Saltash Street
Yagoona NSW 2199
M: +61 405376059
E: ymohanna@bigpond.net.au
T: +61 2 97933031
F: +61 2 88883611

NOTIFICATION PLAN

ATTACHED 2 STOREY DUAL OCCUPANCY WITH TORRENS SUBDIVISION ON 93 HORSLEY ROAD PANANIA; NSW 2213; LOT 4 DP 31155

Notification Plan	Project: ATTACHED 2 STOREY DUAL OCCUPANCY WITH TORRENS SUBDIVISION ON 93 HORSLEY ROAD PANANIA; NSW 2213; LOT 4 DP 31155	Drawing number	N01	Plot Date 15/03/2025 11:55:11 AM