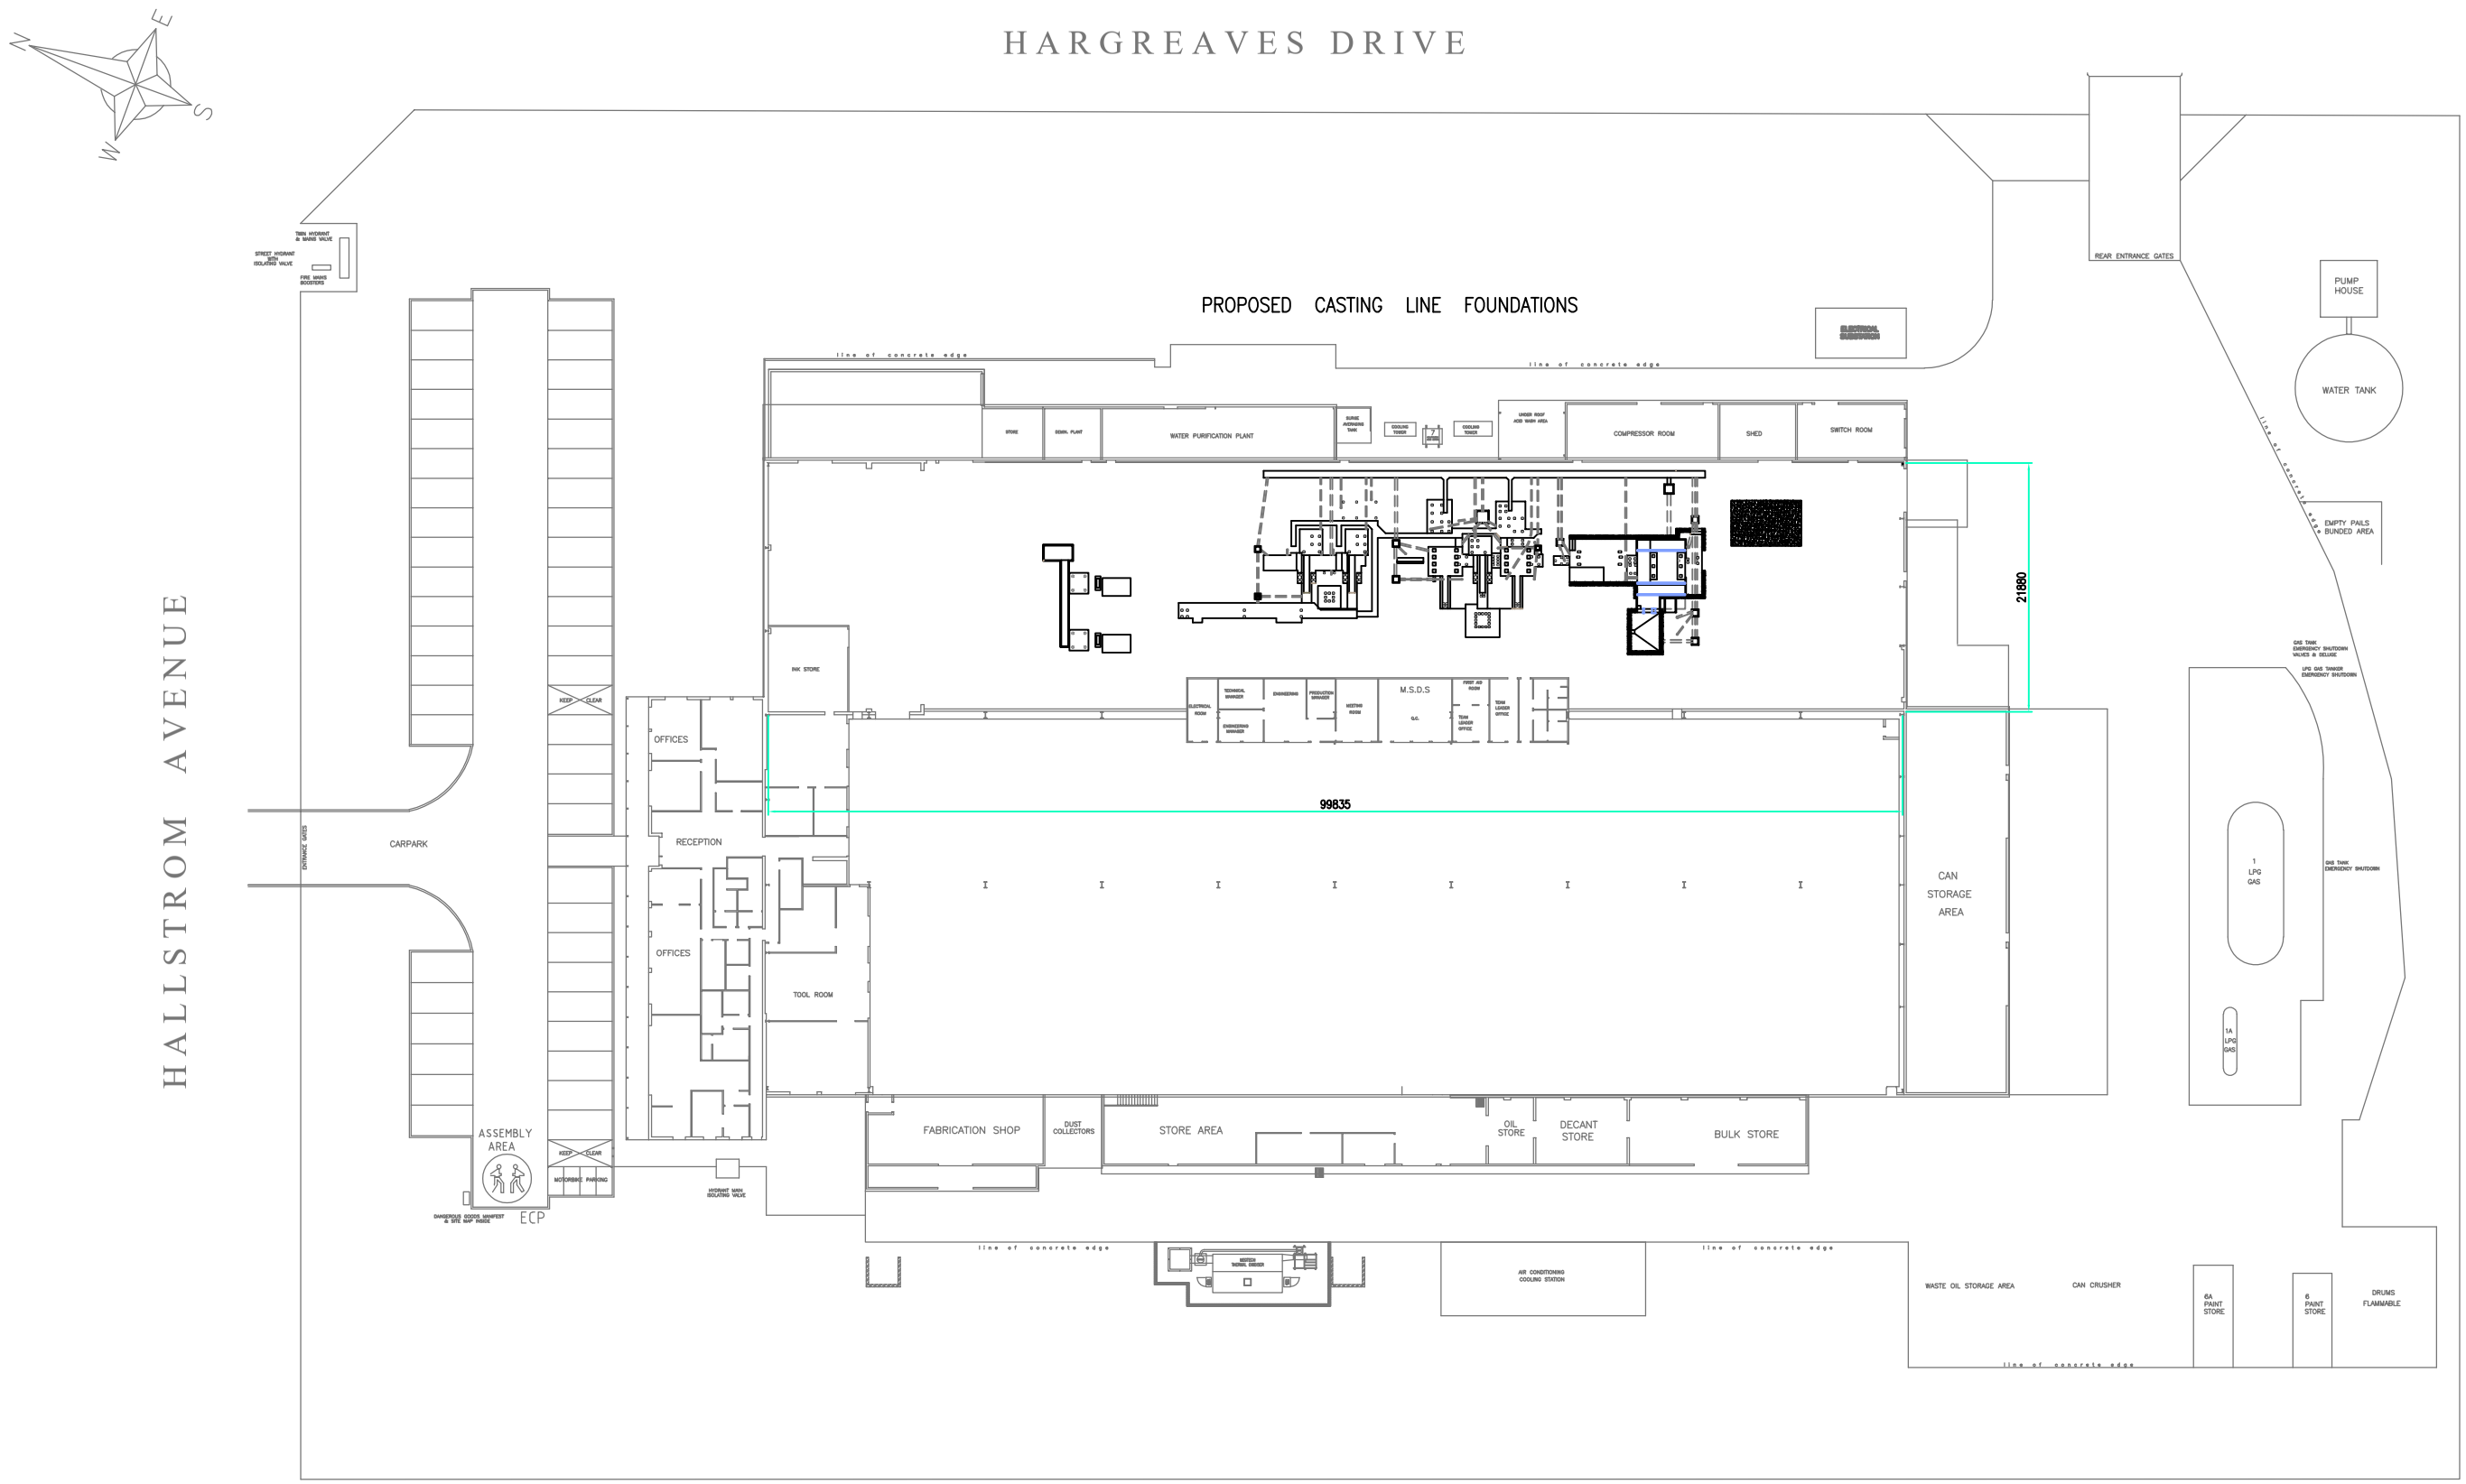

SITE PLAN

NOTE:–

1. FOR FOUNDATION DETAILS PLEASE SEE DRAWING (BTE–2022–056–6010–S01_REV–P3)

REV	DATE	DRN	CHK	LEAD	PROC	MECH	STRU	CIVIL	PIPE	INST	ELECT	PROJ	CLIENT	REVISIONS DESCRIPTION

APPROVALS — REVISIONS

1:100 METRES 0 1 2 3 4 5 | 1:50 METRES 0 1 2 3 4 | 1:33.33 METRES 0 1 2 3 4

BY—TECH ENGINEERING

CONFIDENTIAL

PROF. ENG. NAME:
SIGN: REG. NO: DATE:

DRN BY : ST
DATE : 14–SEP–22
CHK BY :
DATE :
SCALE : 1:300

THIS DRAWING AND THE INFORMATION HEREIN ARE THE PROPERTY OF BY–TECH ENGINEERING AND ARE NOT TO BE REPRODUCED, OR DISCLOSED, OR TRANSMITTED TO OTHER PARTIES WITHOUT WRITTEN AUTHORIZATION FROM THE COMPANY.

TITLE: JAMESTRONG
2 HALLSTROM AVENUE – TAREE
ALUMINIUM CASTING LINE PROJECT
SITE LAYOUT PLAN – FOUNDATIONS

CLIENT DRAWING NUMBER

DRAWING NUMBER

PROJECT	AREA	DISC	CAT	NUMBER	SHEET	REV
BTE–2022–056–0000–S02						P3

A1

C:\1_By-Tech Eng\BTE_Sales\BTE_Sales Eng_2022\BTE_0-2022_056 – Jamestrong_Taree – Casting Line Install – PM\Drawings\BTE–2022–056–0000–S02_REV–P3 – Site Plan – Casting Foundations.dwg