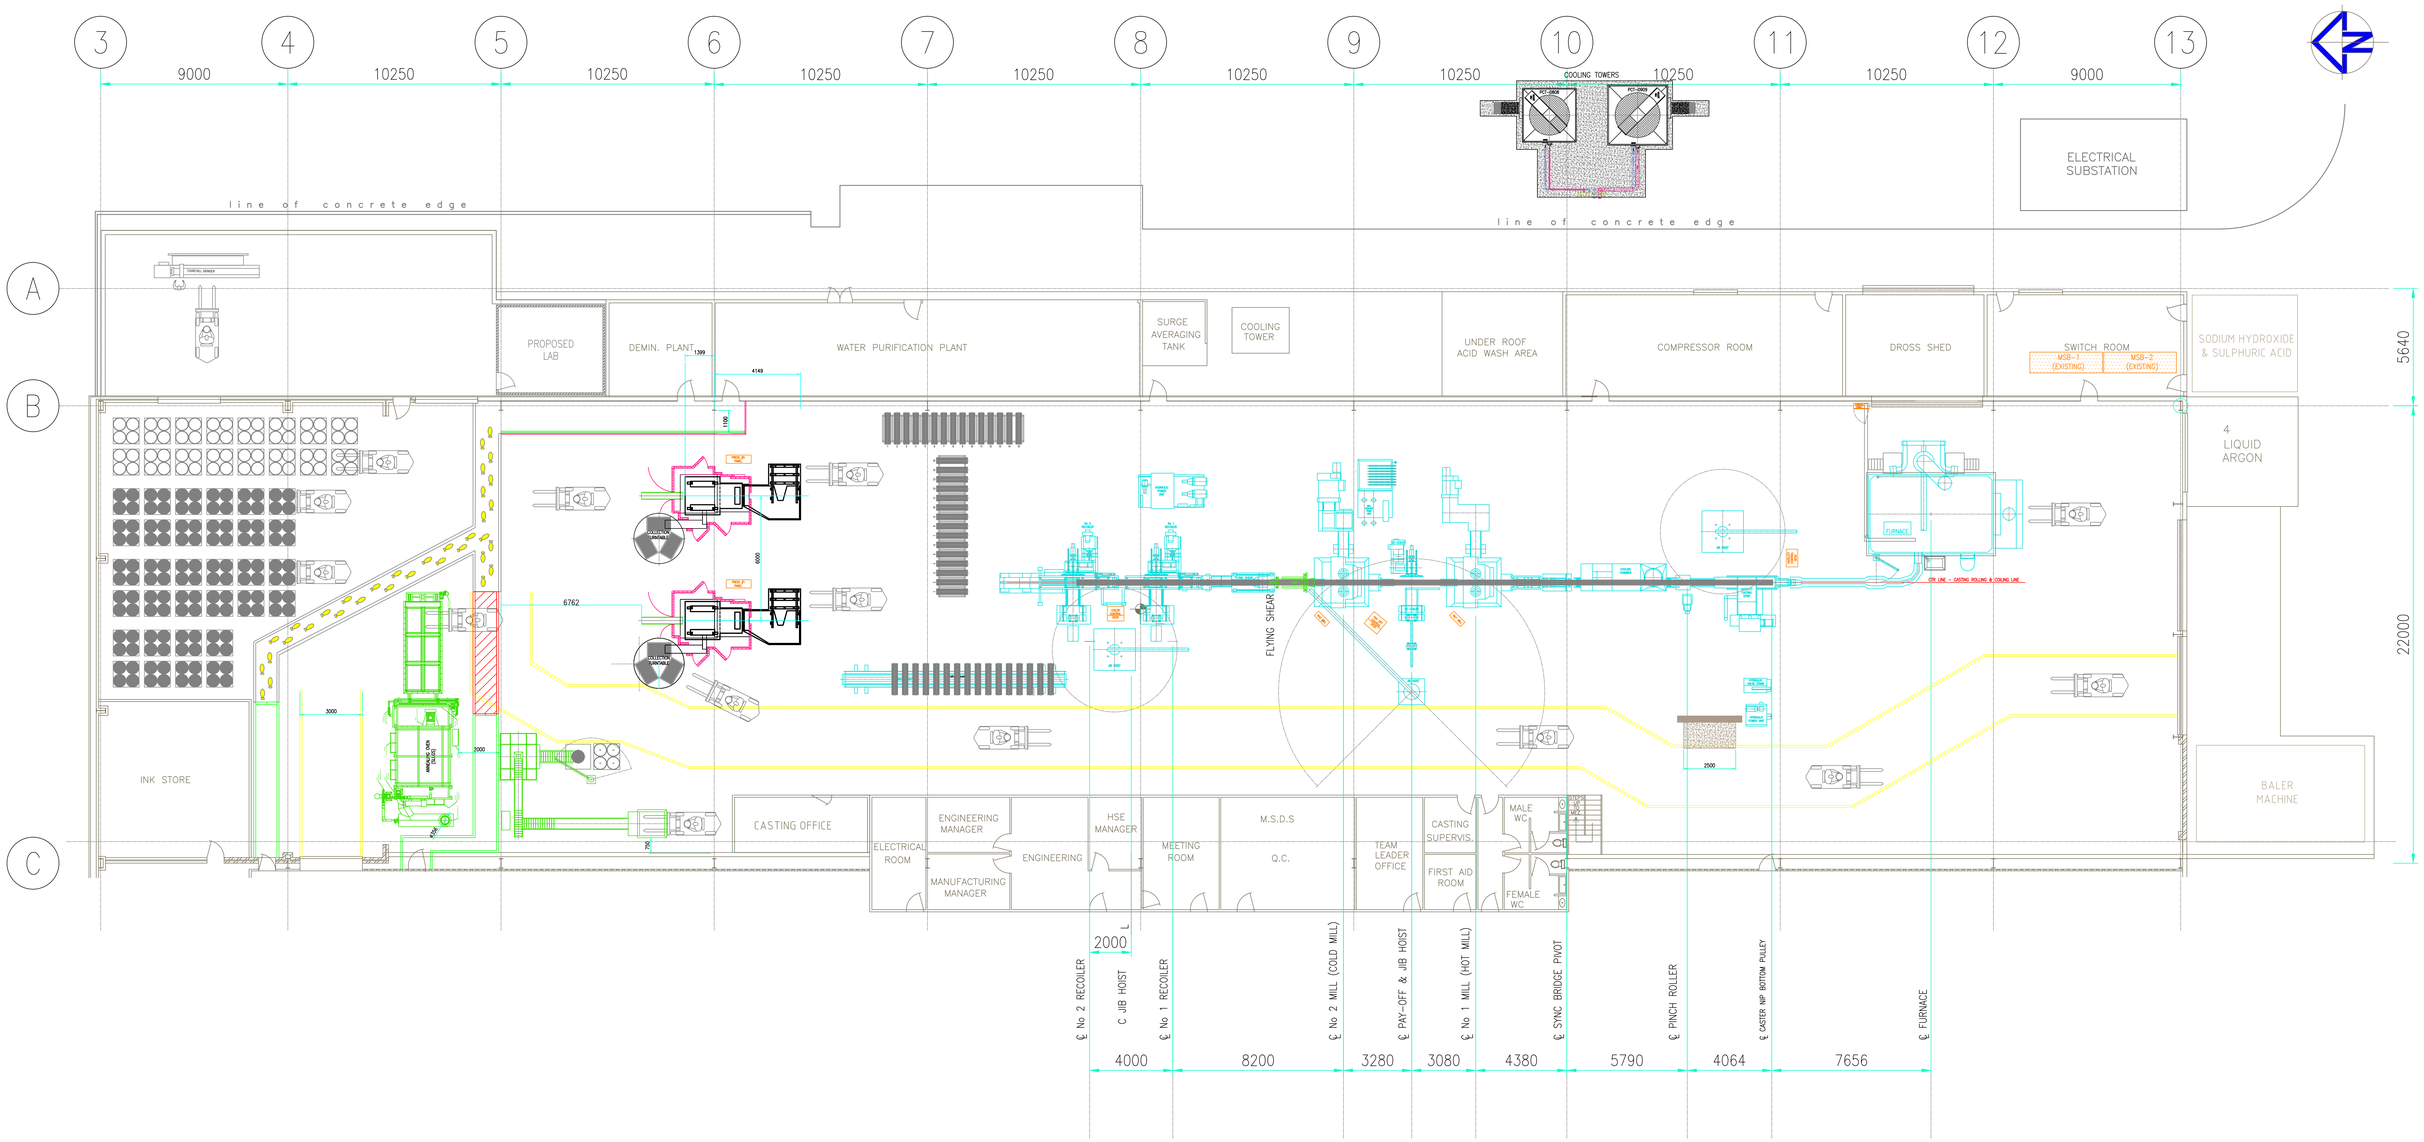

REV	DATE	DRN	CHK	LEAD	PROC	MECH	STRU	CIVIL	PIPE	INST	ELECT	PROJ	CLIENT	REVISIONS DESCRIPTION
01	26/03/25	L E-R												CORRECTED CASTING SUPERVISOR LOCATION. HIGHLIGHTED PEDESTRIAN WALKWAY & PRESS SOUND DAMPENING,

APPROVALS — REVISIONS

BY—TECH ENGINEERING

CONFIDENTIAL

PROF. ENG. NAME:

SIGN: REG. NO: DATE:

DRN BY : ST / L E-R

DATE : 29-01-2025

CHK BY :

DATE :

SCALE : 1:150

THIS DRAWING AND THE INFORMATION HEREIN ARE THE PROPERTY OF BY—TECH ENGINEERING AND ARE NOT TO BE REPRODUCED, TRANSMITTED OR DISCLOSED TO OTHER PARTIES WITHOUT WRITTEN AUTHORIZATION FROM THE COMPANY.

TITLE: JAMESTRONG – TAREE
HAZELETT ALUMINIUM CASTING LINE

PLANT EQUIPMENT

CLIENT DRAWING NUMBER

DRAWING NUMBER

PROJECT	AREA	DISC	CAT	NUMBER	SHEET	REV
BTE	2022	056	6039	S01		01