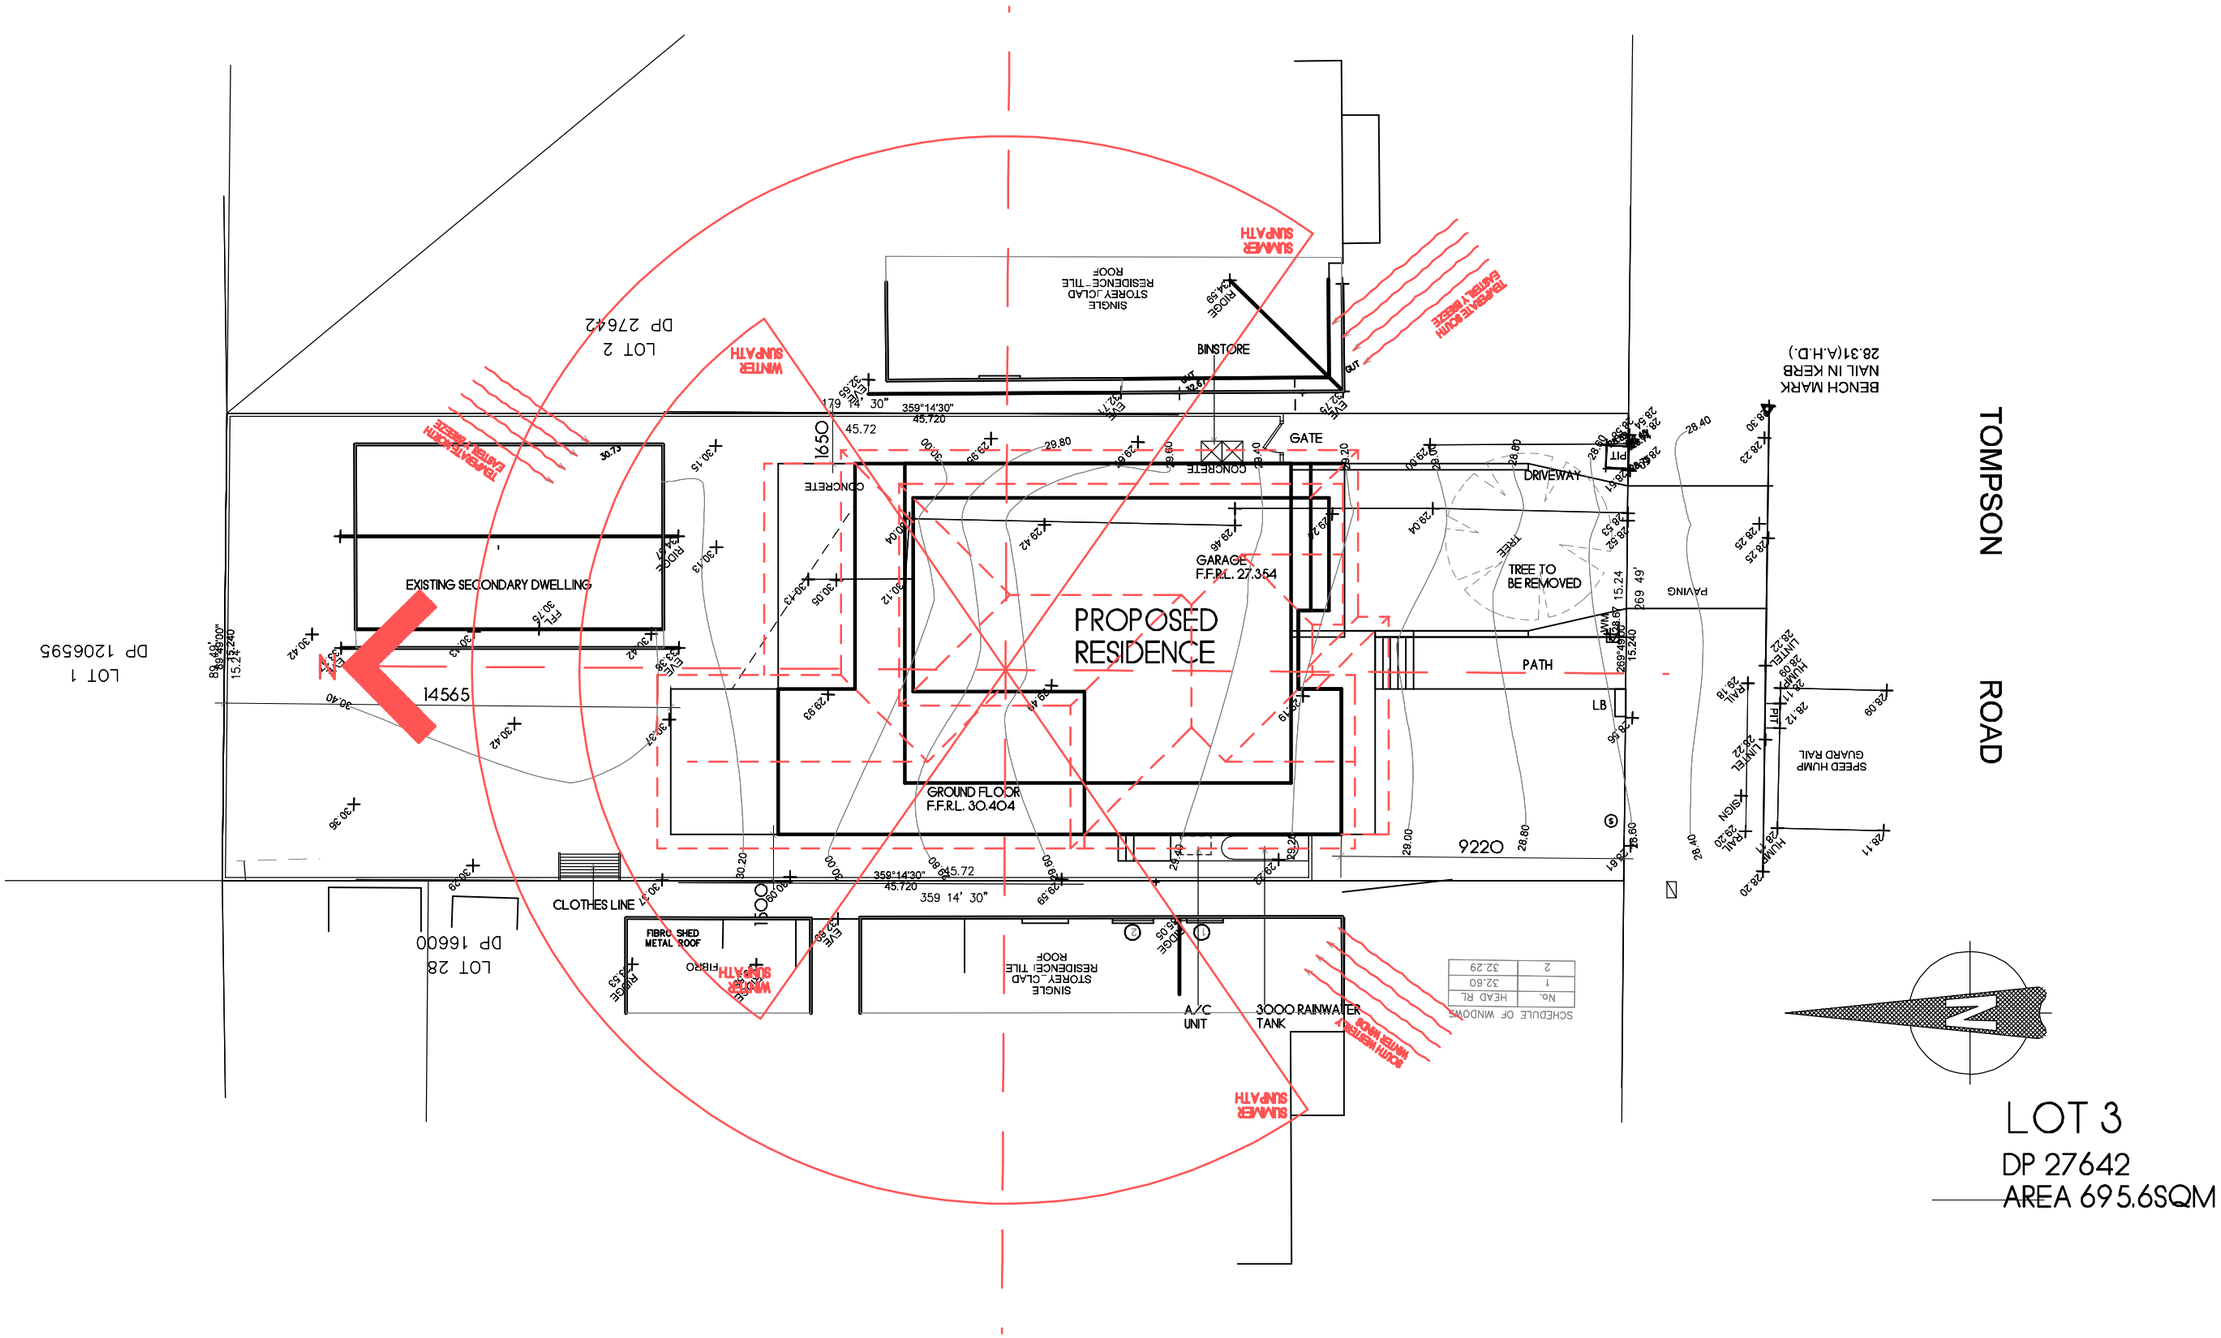

SITE ANALYSIS PLAN

SCALE 1:200

NOTES:
1. Levels shown are approx only + should be verified on site
2. Figured dimensions are to be taken in preference to scaling
3. All measurements are in mm unless otherwise stated
4. Window sizes are nominal only. Final window sizes by builder
5. Dimensions are to be verified on site by builder before commencement of work

© COPYRIGHT STRAIGHTLINE STUDIO CO. 2024

CASTLEGATE HOMES
Create with Castlegate

PROJECT: Proposed Residence
DRAWING: Site Analysis Plan
SCALE: 1:200@A3
DRAWING NUMBER: SS24.113.9
DATE: 26.02.2025
PAGE: 3a/18
ISSUE: I

CLIENT: James + Sarah Handyside ADDRESS: 120 Tompson Road, Panania CUSTOM DESIGN

STRAIGHTLINE STUDIO CO.

WWW.STRAIGHTLINESTUDIOCO.COM.AU | DESIGN@STRAIGHTLINESTUDIOCO.COM.AU | PH 0413097583 | ABN 44622457434

bdaa ACCREDITED BUILDING DESIGNER