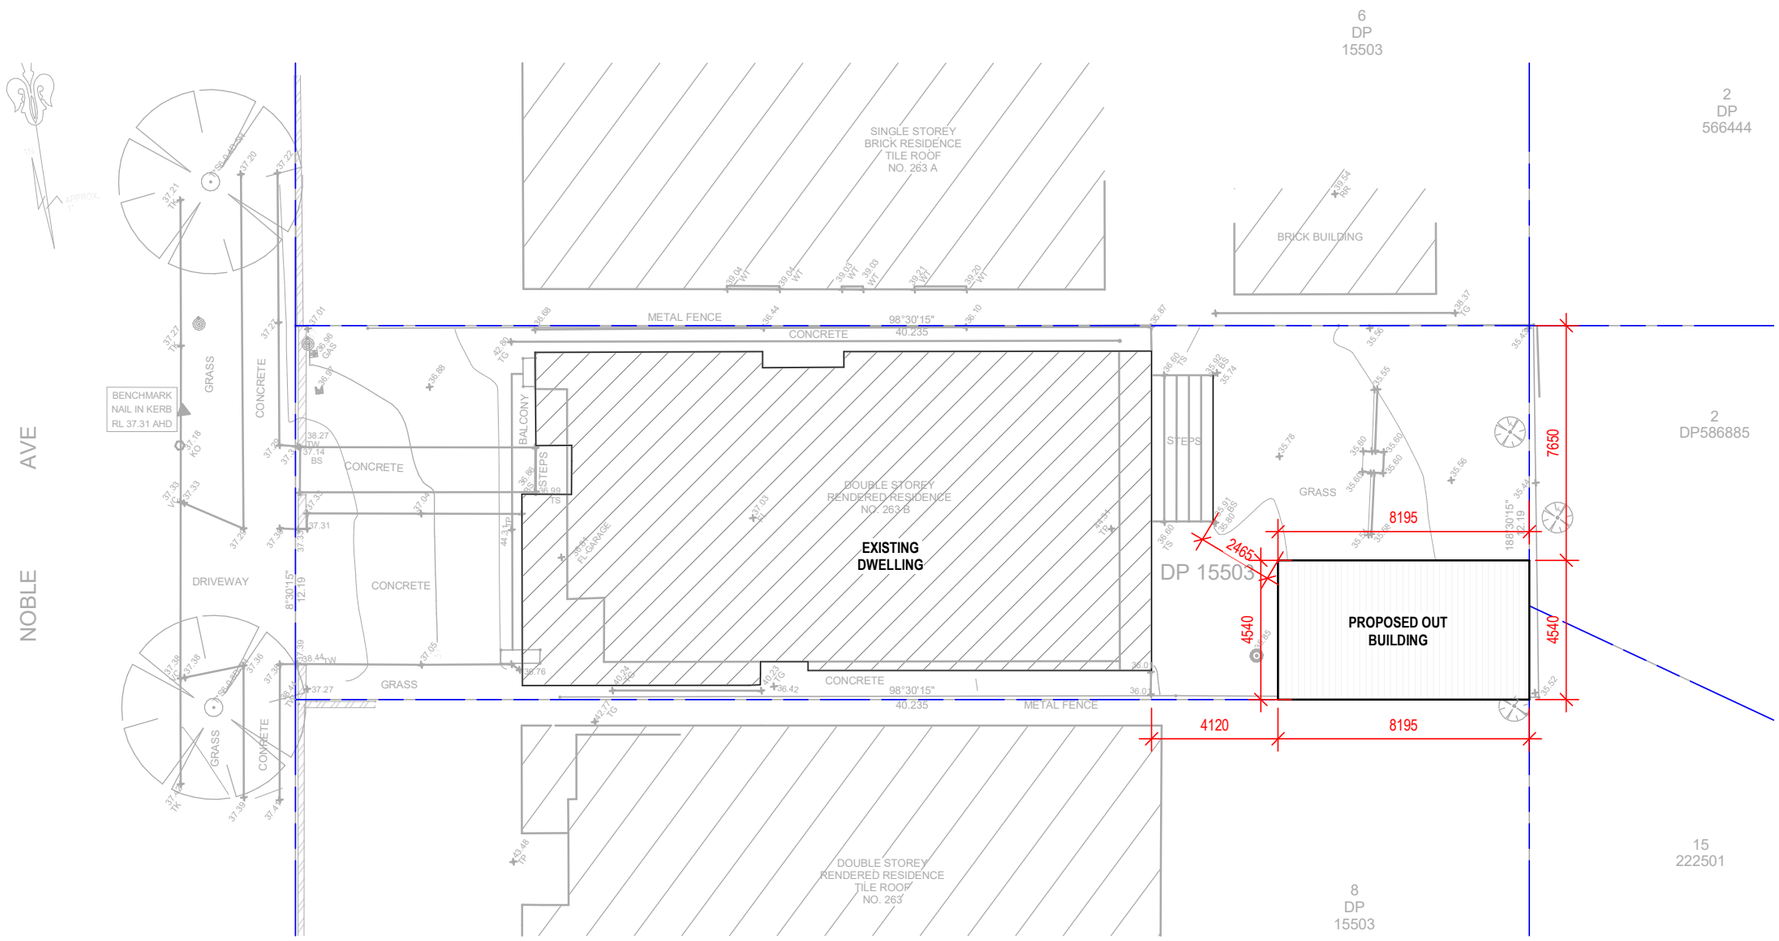

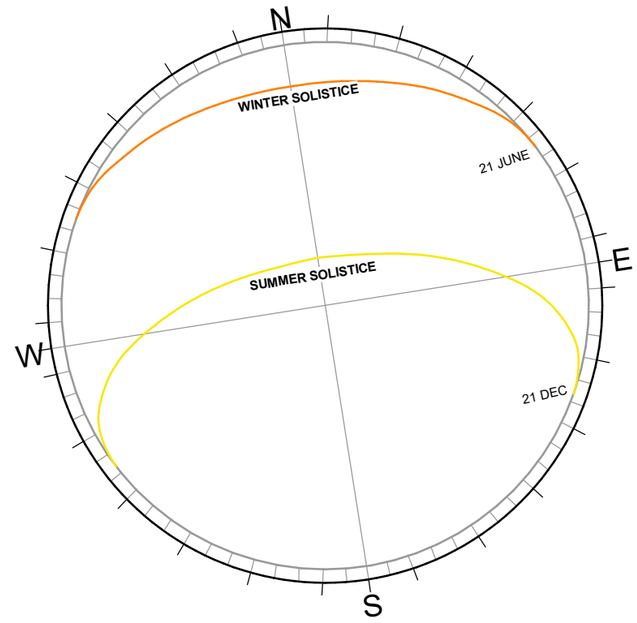

1 Site Plan, Site Ananlysis Plan

1 : 200

ASTLEY HOMES

ACCREDITED BUILDING DESIGNER

BDAA Accreditation Number: 6614
Design Practitioner Number: DEP0001004

P: 0448 923 373
E: info@astleyhomes.com.au

REVISIONS

ISSUE	DATE	DESCRIPTION	BY
A	24.03.2025	ISSUED FOR PRELIMINARY	K.H

PROJECT TITLE
PROPOSED STUDIO TO THE REAR OF THE EXISTING HOUSE

PROJECT ADDRESS
263B Noble Avenue, Greenacre, NSW 2190

NOTES
Dimensions - Contractors to check all dimensions on site prior to commencing construction.
Do not scale from this drawing. Use given dimensions.
Copyright © This document is copyright. All rights reserved.

DRAWING TITLE
Site Plan, Site Ananlysis Plan

DRAWING NO.
DA 01

REVISION NO.
A

DATE OF ISSUE
24.03.2025

DRAWING SCALE
1 : 200

TRUE NORTH

SHEET SIZE
A3

ISSUED FOR DEVELOPMENT APPLICATION