POOL AREA

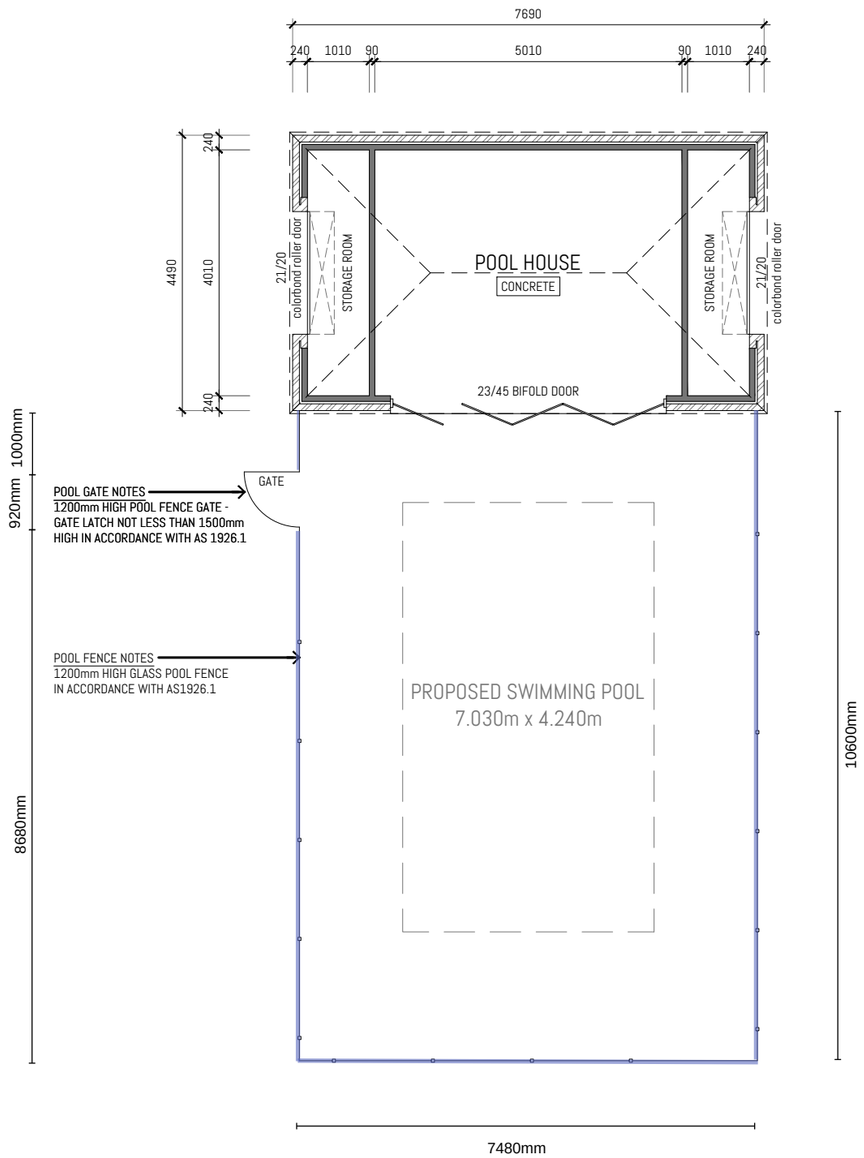

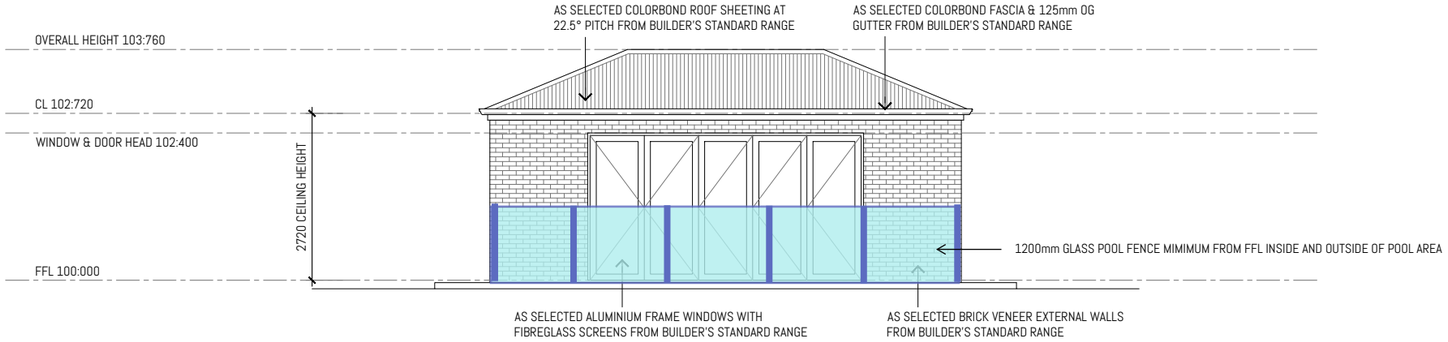

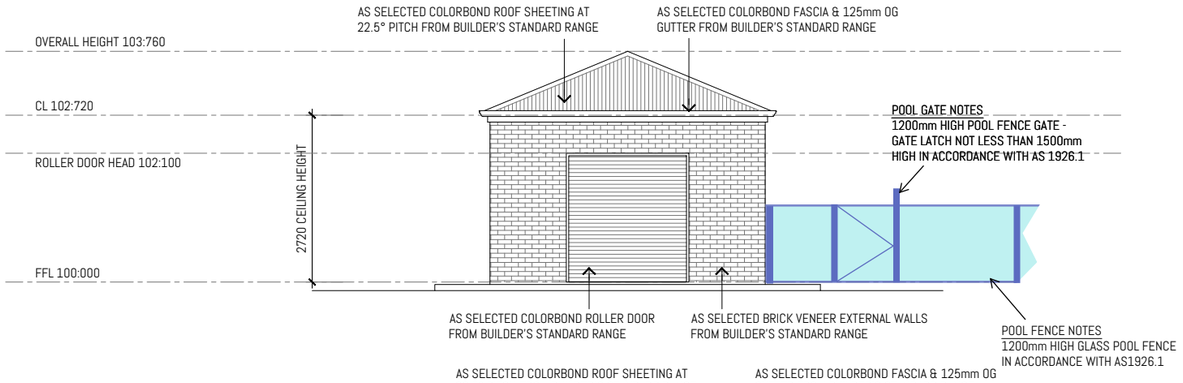

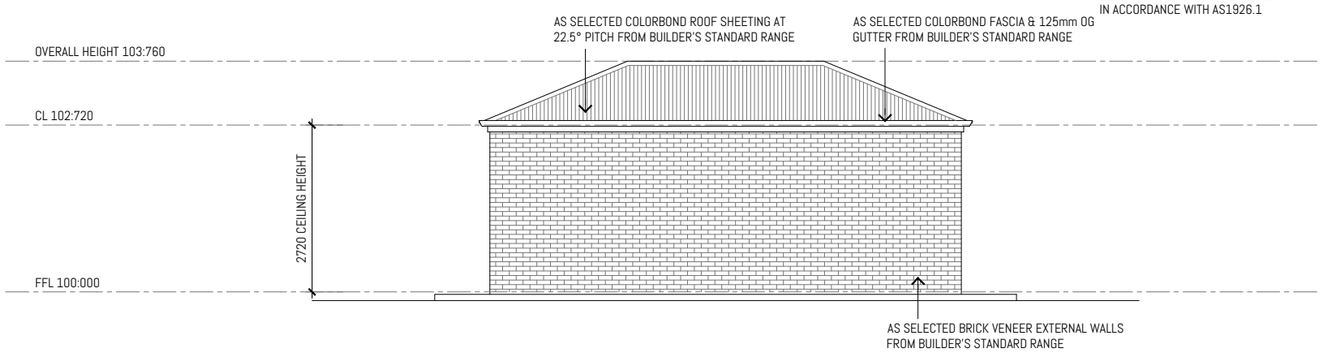

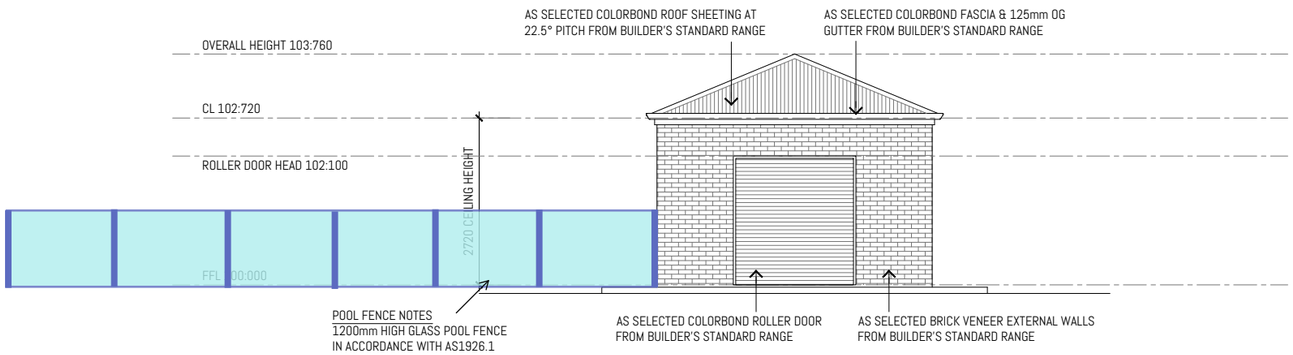

0 1 2 5

RIVERLAND DRAFTING
0420 505 591
matt@riverlanddrafting.com.au

GOWERS HOMES
444 San Mateo Ave
MILDURA VIC 3500
P: 03 5021 1030

COPYRIGHT
ALL DRAWINGS, SPECIFICATIONS AND OTHER DOCUMENTS PREPARED BY RIVERLAND DRAFTING AND EXTERNAL CONSULTANTS FOR THIS PROJECT ARE FOR USE SOLELY WITH RESPECT TO THIS PROJECT AND UNLESS OTHERWISE PROVIDED, GOWERS HOMES PTY LTD SHALL BE DEEMED THE AUTHOR OF THESE DOCUMENTS AND SHALL RETAIN ALL COPYRIGHTS. REPRODUCTION OF ARCHITECTURAL DRAWINGS, SPECIFICATIONS AND OTHER DOCUMENTS FOR INFORMATION AND REFERENCE ARE PROHIBITED UNLESS EXPRESSLY AUTHORIZED BY GOWERS HOMES PTY LTD IN WRITING.

NORTH

AREAS	
LIVING	264.5m²
ALFRESCO	68.4m²
GARAGE	46.6m²
PORTICO	6.7m²
TOTAL	386.2m²

DRAWING TITLE
PROPOSED FLOOR PLAN

DESIGN
GOWERS HOMES

FACADE
STANDARD

PROJECT
STEPHEN DAVID JOHN & MICHELLE PARKER

SITE ADDRESS
11 CIELO COURT
GOL GOL NSW 2738

DATE	SCALE	SHEET
20/03/2025	1:100 A3	5