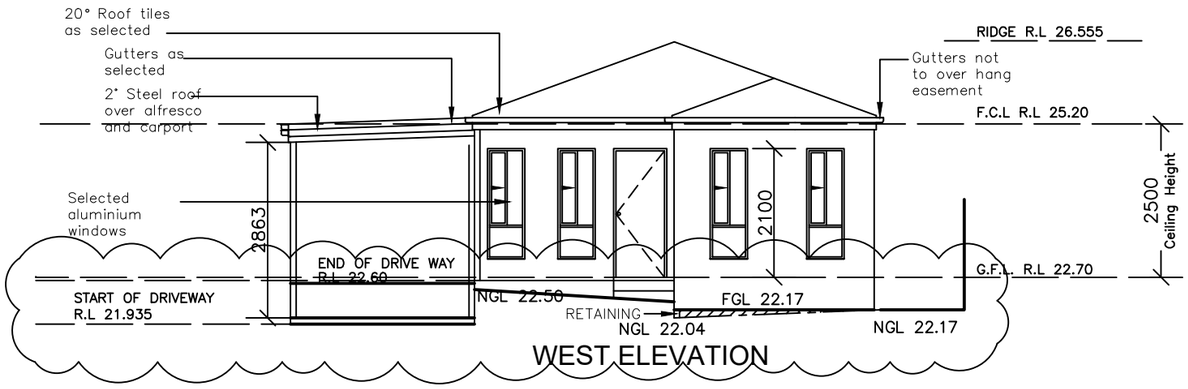

WEST ELEVATION

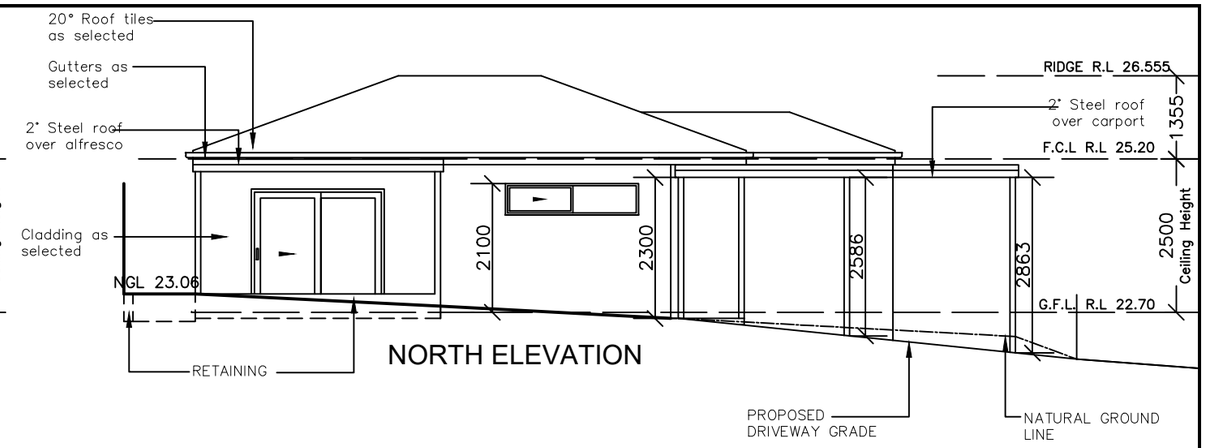

NORTH ELEVATION

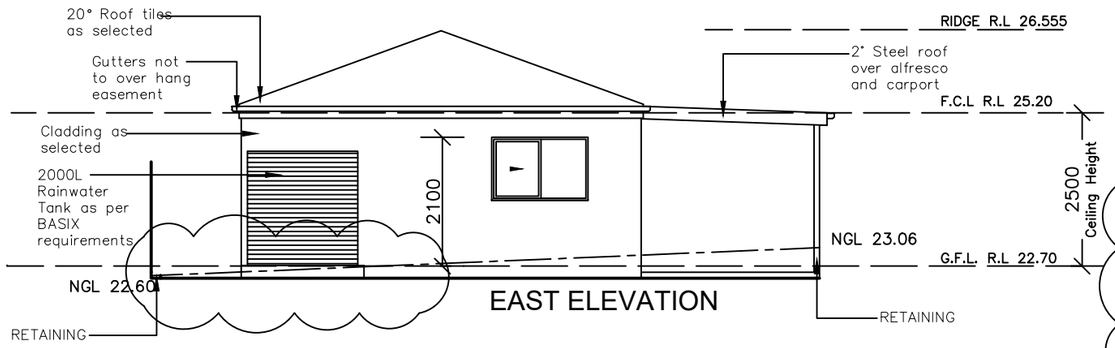

EAST ELEVATION

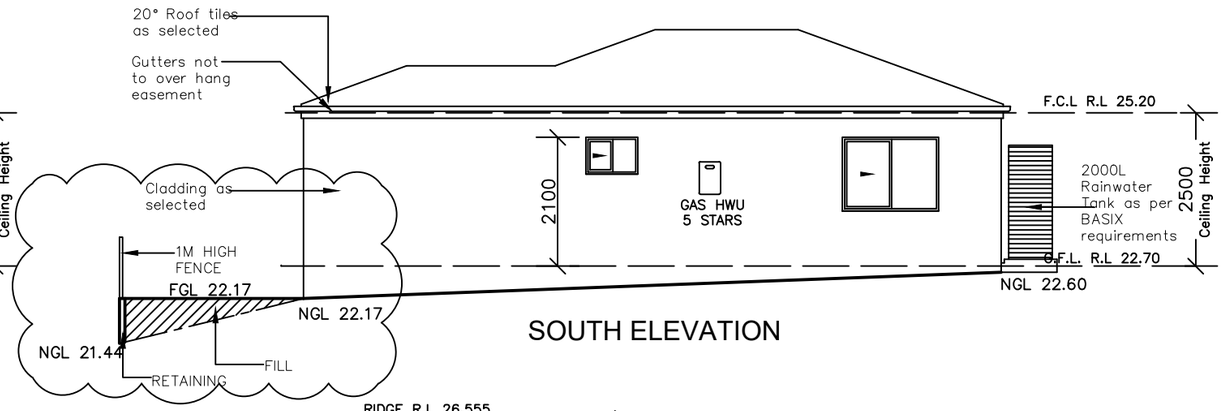

SOUTH ELEVATION

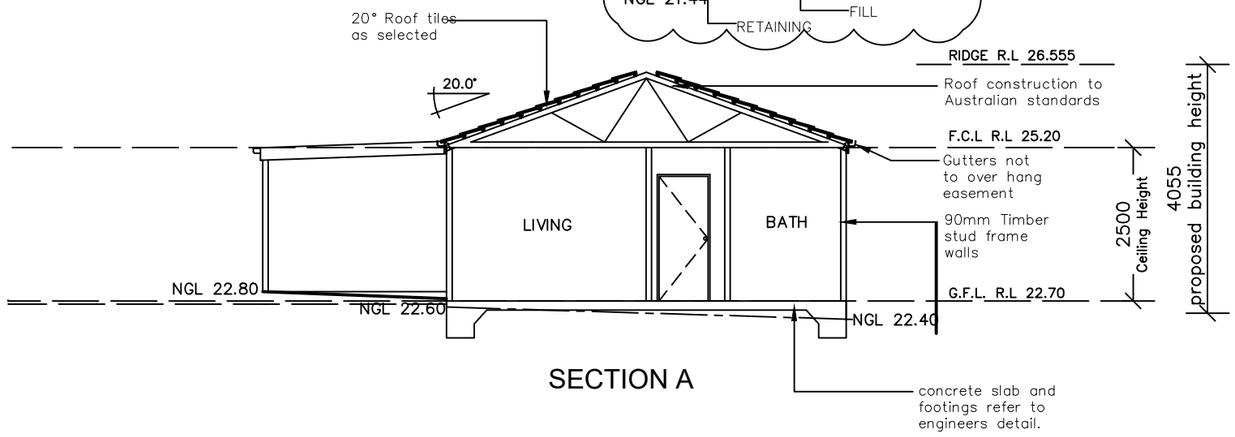

SECTION A

PROPOSED ELEVATIONS AND SECTION

REVISION:		DATE:
A	DEVELOPMENT APPLICATION	
B	AMENDMENTS AS PER COUNCIL LETTER DATED ON THE 05.10.23	11.10.23
C	CONSTRUCTION CERTIFICATE APPLICATION	10.11.23
D	S4.55 APPLICATION	20.02.25

© ALL RIGHTS RESERVED
This plan is the property of inkon plans
Any copying or altering of the drawing shall not be undertaken without written permission from inkon plans

DIMENSIONS TO BE READ IN PREFERENCE TO SCALING

PROPOSED SECONDARY DWELLING AND CARPORT

inkon plans architectural drafting group
Phone: (02) 9790 5810
Mobile: 0414 671 114
email: charbel@inkonplans.com.au
Address: Level 3 Suite 303, 398 Chapel Rd, Bankstown NSW 2200

CLIENTS NAME: MISS JANET DIBA

ADDRESS: LOT 203/DP237350 80 DENMAN RD

SUBURB: GEORGES HALL NSW 2198

DRAWING TITLE: ELEVATIONS AND SECTION

DATE DRAWN: 06.07.2023

DRAWN: CH

SCALE: 1:100

DRAWING NO: 04

NORTH

JOB NO: 20230009