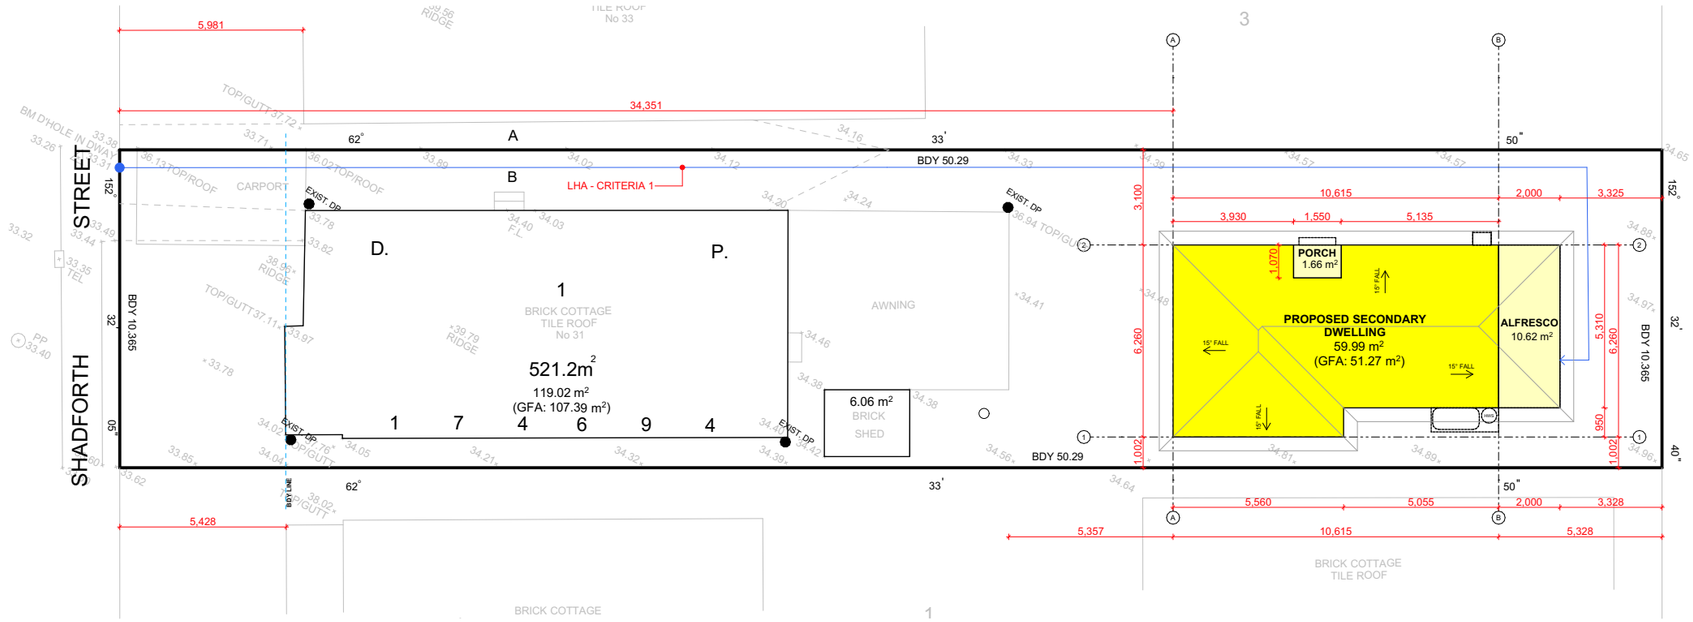

1 SITE PLAN
1:200

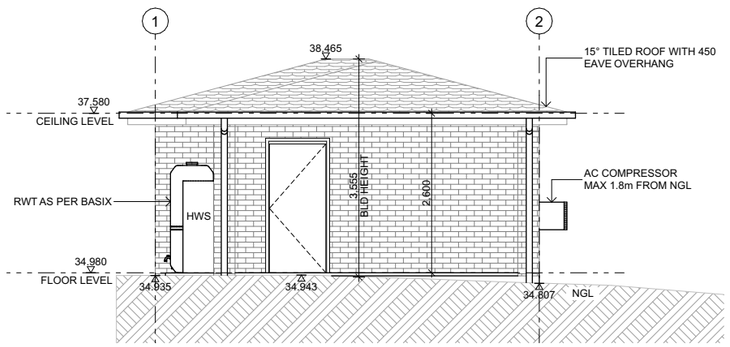

2 EAST ELEVATION
1:100

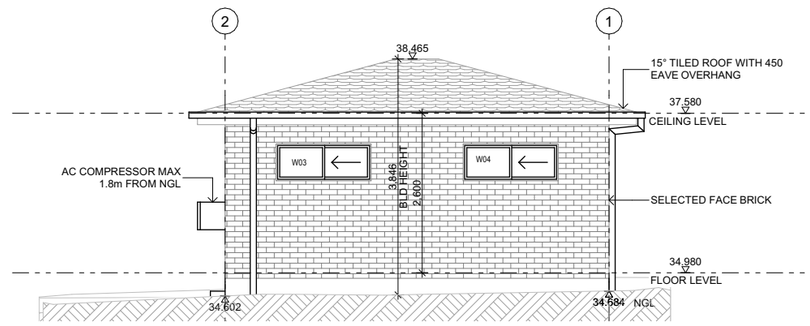

5 WEST ELEVATION
1:100

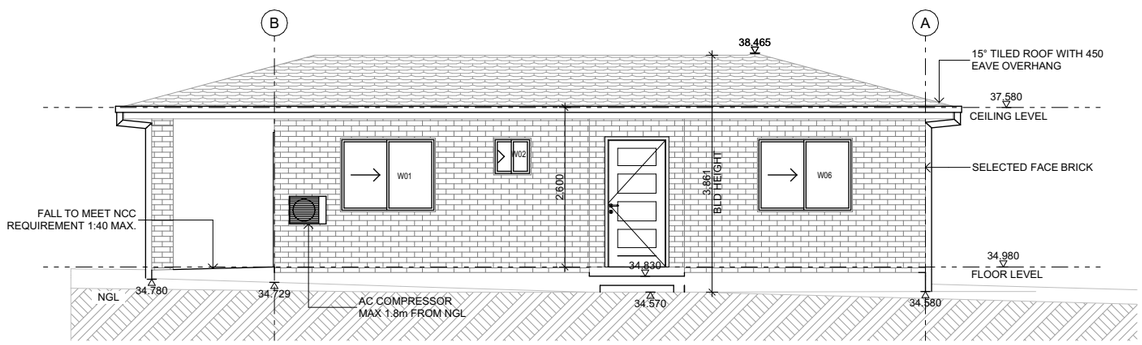

3 NORTH ELEVATION
1:100

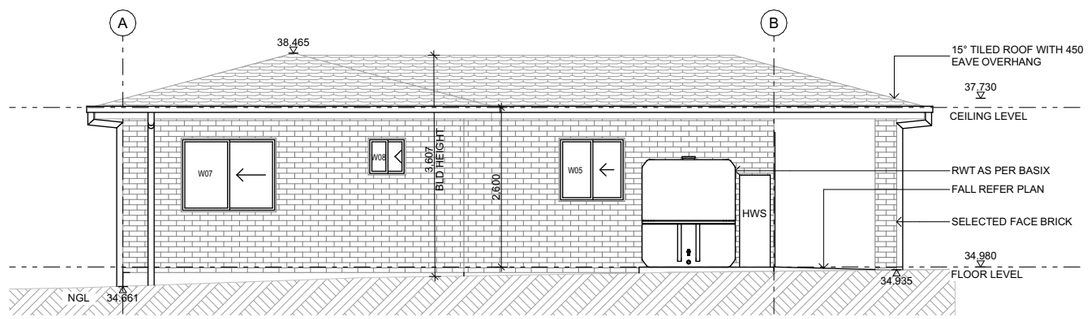

4 SOUTH ELEVATION
1:100

ISSUED FOR DA

CLIENT	DRAWING TITLE
RAJ KUMAR RAYMAJHEE & APSARA DEVI KHADKA LOT 1 DP 174694 31 SHADFORTH ST, WILEY PARK NSW 2195	RESIDENTIAL DEVELOPMENT **NOTIFICATION PLAN**
PROJECT	
FOR DEVELOPMENT APPLICATION CONSTRUCTION OF A SECONDARY DWELLING	BUILDING DESIGNERS ASSOCIATION OF AUSTRALIA

CLICK IN DESIGN
PO BOX 106 STRATHFIELD NSW 2135
SUNNY YU
0413 215 877
SUNNY@CLICKINDESIGN.COM.AU

BRICKWOOD HOMES

REV	DESCRIPTION	DRAWN	DATE
1	FOR DA	EL	19.03.25

SCALE	SHEET SIZE	CHECKED	DATE
1:200, 1:100	A3	SY	19.03.2025

PROJECT NO	DRAWING NO	REVISION
2506	DA 5100	1