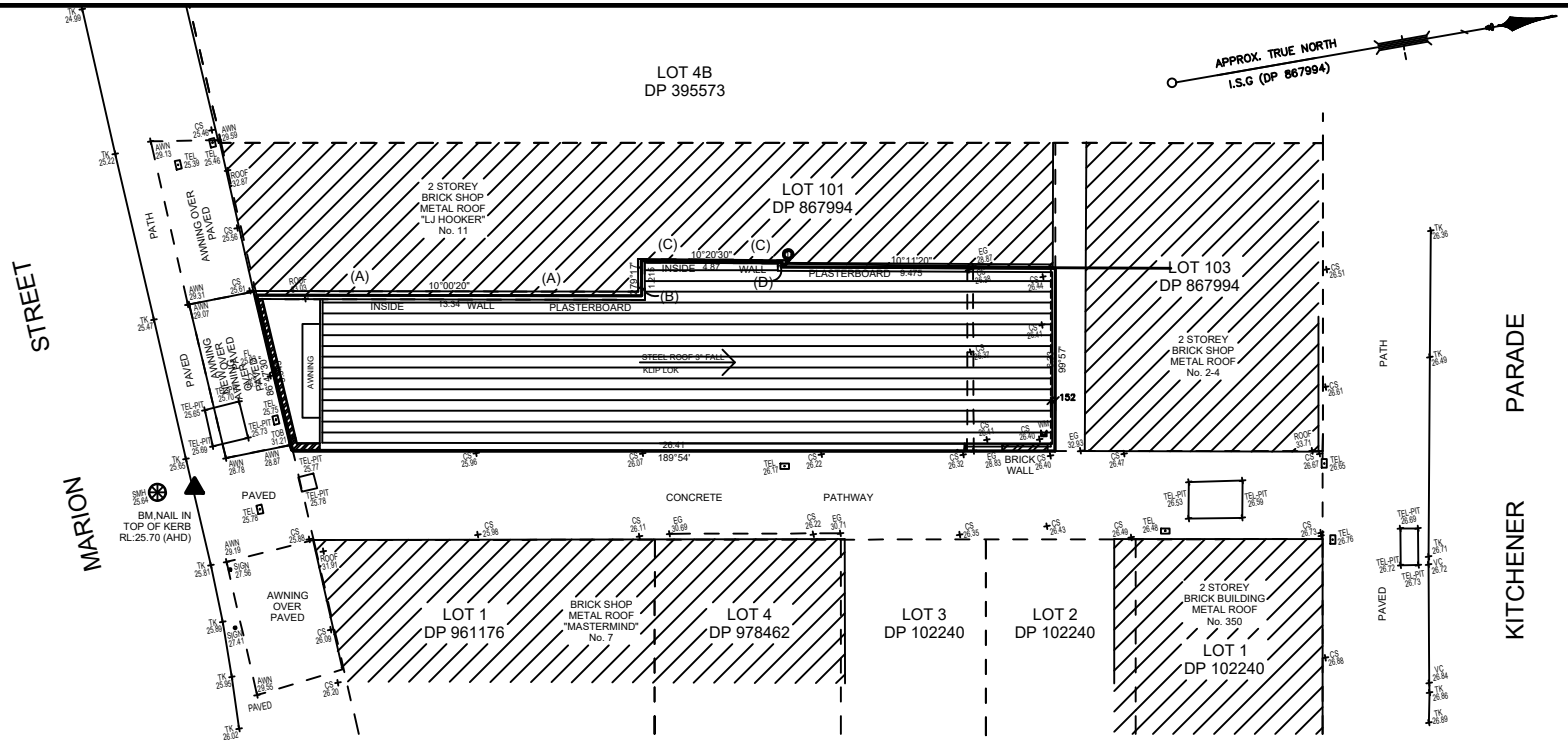

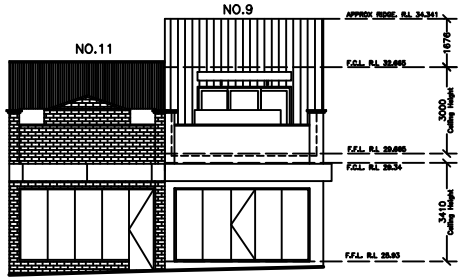

SOUTH ELEVATION

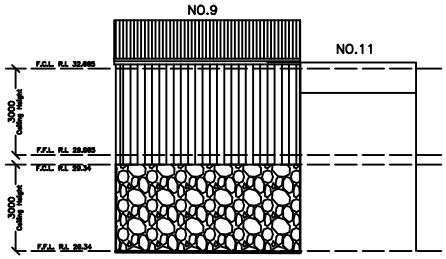

NORTH ELEVATION

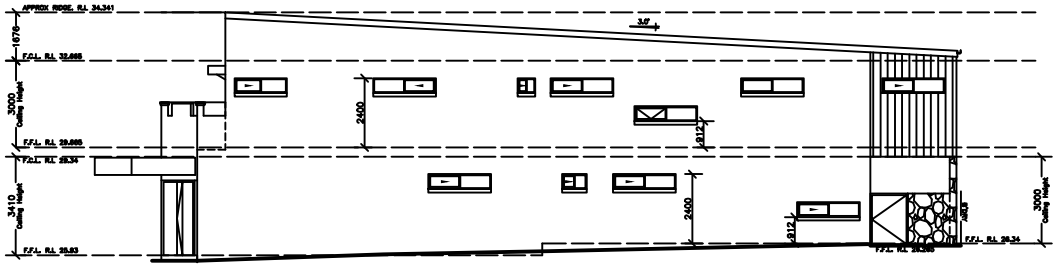

EAST ELEVATION (PATHWAY)

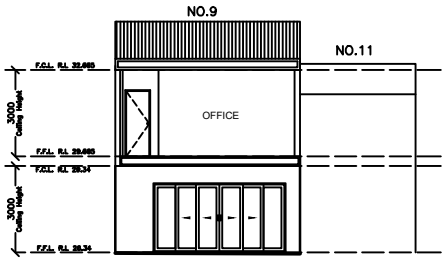

NORTH ELEVATION
COURTYARD

NOTIFICATION PLAN

REVISION:		DATE:
A	DEVELOPMENT APPLICATION	

© ALL RIGHTS RESERVED
This plan is the property of inkon plans
Any copying or altering of the drawing shall not be undertaken without written permission from inkon plans

DIMENSIONS TO BE READ IN PREFERENCE TO SCALING

ALTERATIONS AND FIRST FLOOR ADDITION
CHANGE OF USE

inkon plans
architectural drafting group
Mobile: 0414 671 114
email: charbel@inkonplans.com.au
Address: Level 3 Suite 303, 398 Chapel Rd, Bankstown NSW 2200

CLIENTS NAME:
MARION HOLDINGS NSW PTY LTD

ADDRESS:
LOT 102 DP 867994
9 MARION STREET
SUBURB:
BANKSTOWN NSW 2200

DRAWING TITLE:
NOTIFICATION PLAN

DATE DRAWN:
21.03.2025
DRAWN:
CH

NORTH

JOB NO:
20250007