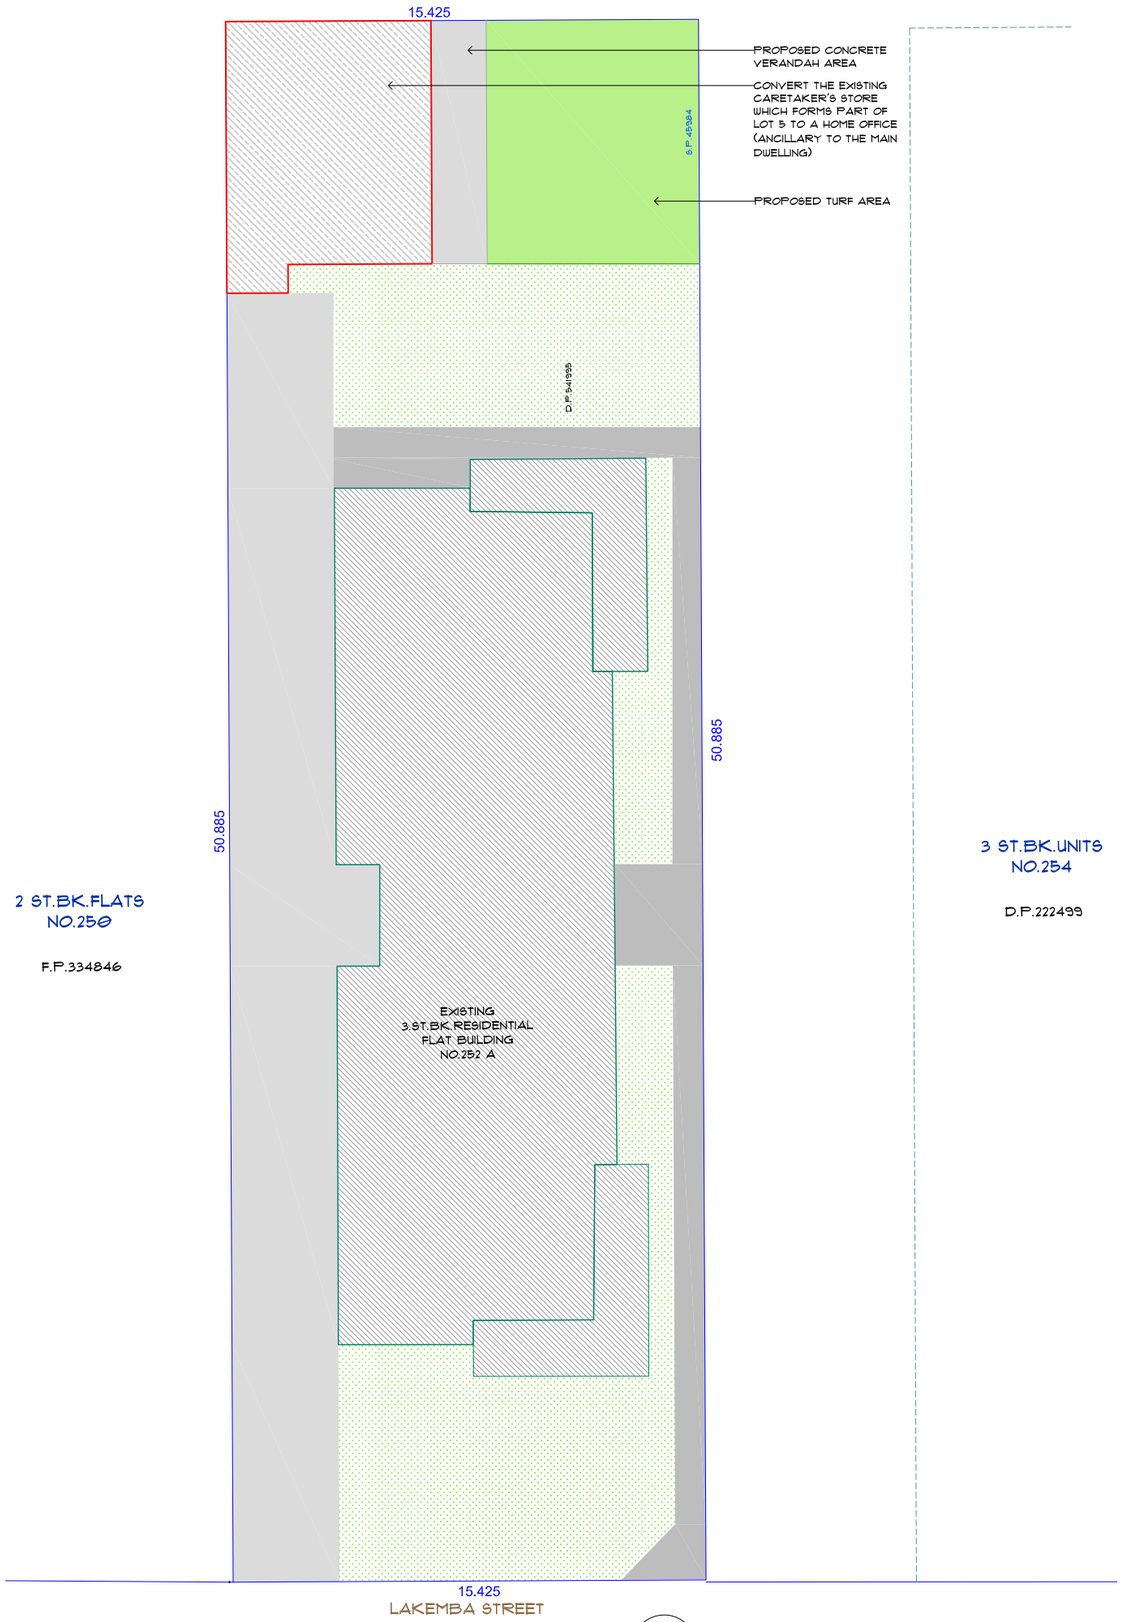

PROPOSED SITE PLAN
SCALE : 1:200

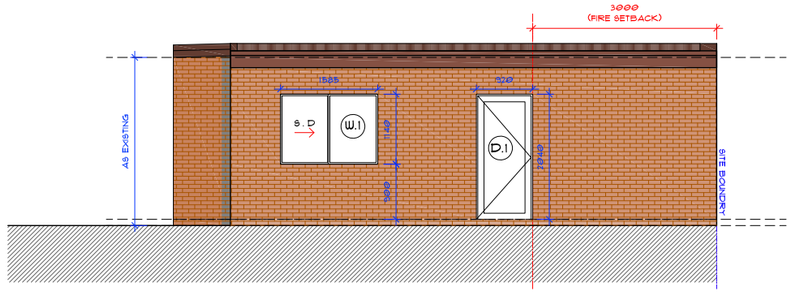

PROPOSED WEST ELEVATION
SCALE :1:100

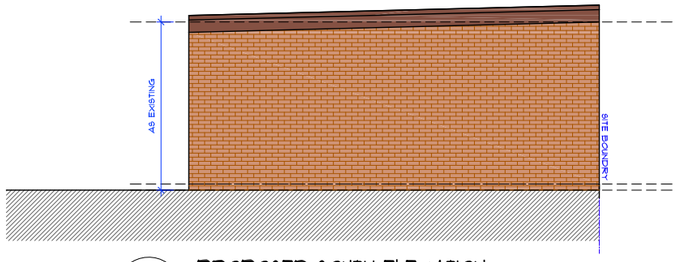

PROPOSED SOUTH ELEVATION
SCALE :1:100

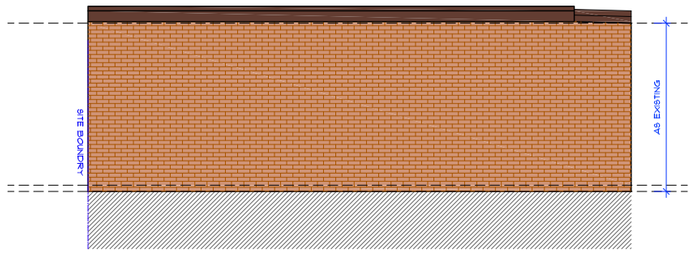

PROPOSED EAST ELEVATION
SCALE :1:100

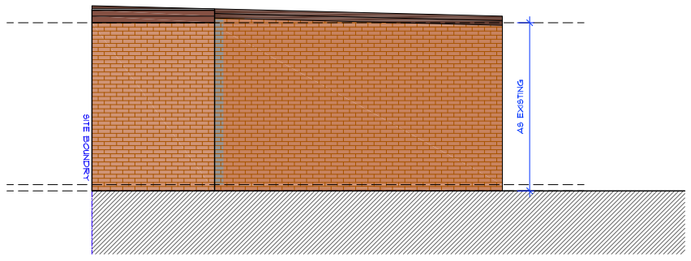

PROPOSED NORTH ELEVATION
SCALE :1:100

0 4M 8M 12M 16M 20M
SCALE 1:200

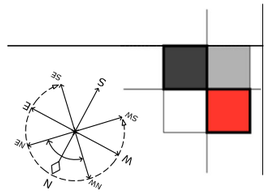

BUILDING DESIGNER
AHMED JADID
119 WILLOUGHBY RD
CROWS NEST , 2065 NSW
MOB: 0404 648 251

CLIENT
TANIA AHMED

ADDRESS
UNIT 5/252A LAKEMBA ST
LAKEMBA NSW

PROJECT
CONVERT THE EXISTING CARETAKERS STORE WHICH FORMS PART OF LOT 5 TO A HOME OFFICE (ANCILLARY TO THE MAIN DWELLING)

DESCRIPTION
PROPOSED
NOTIFICATION PLAN

A & H BUILDING DESIGNERS PTY LTD