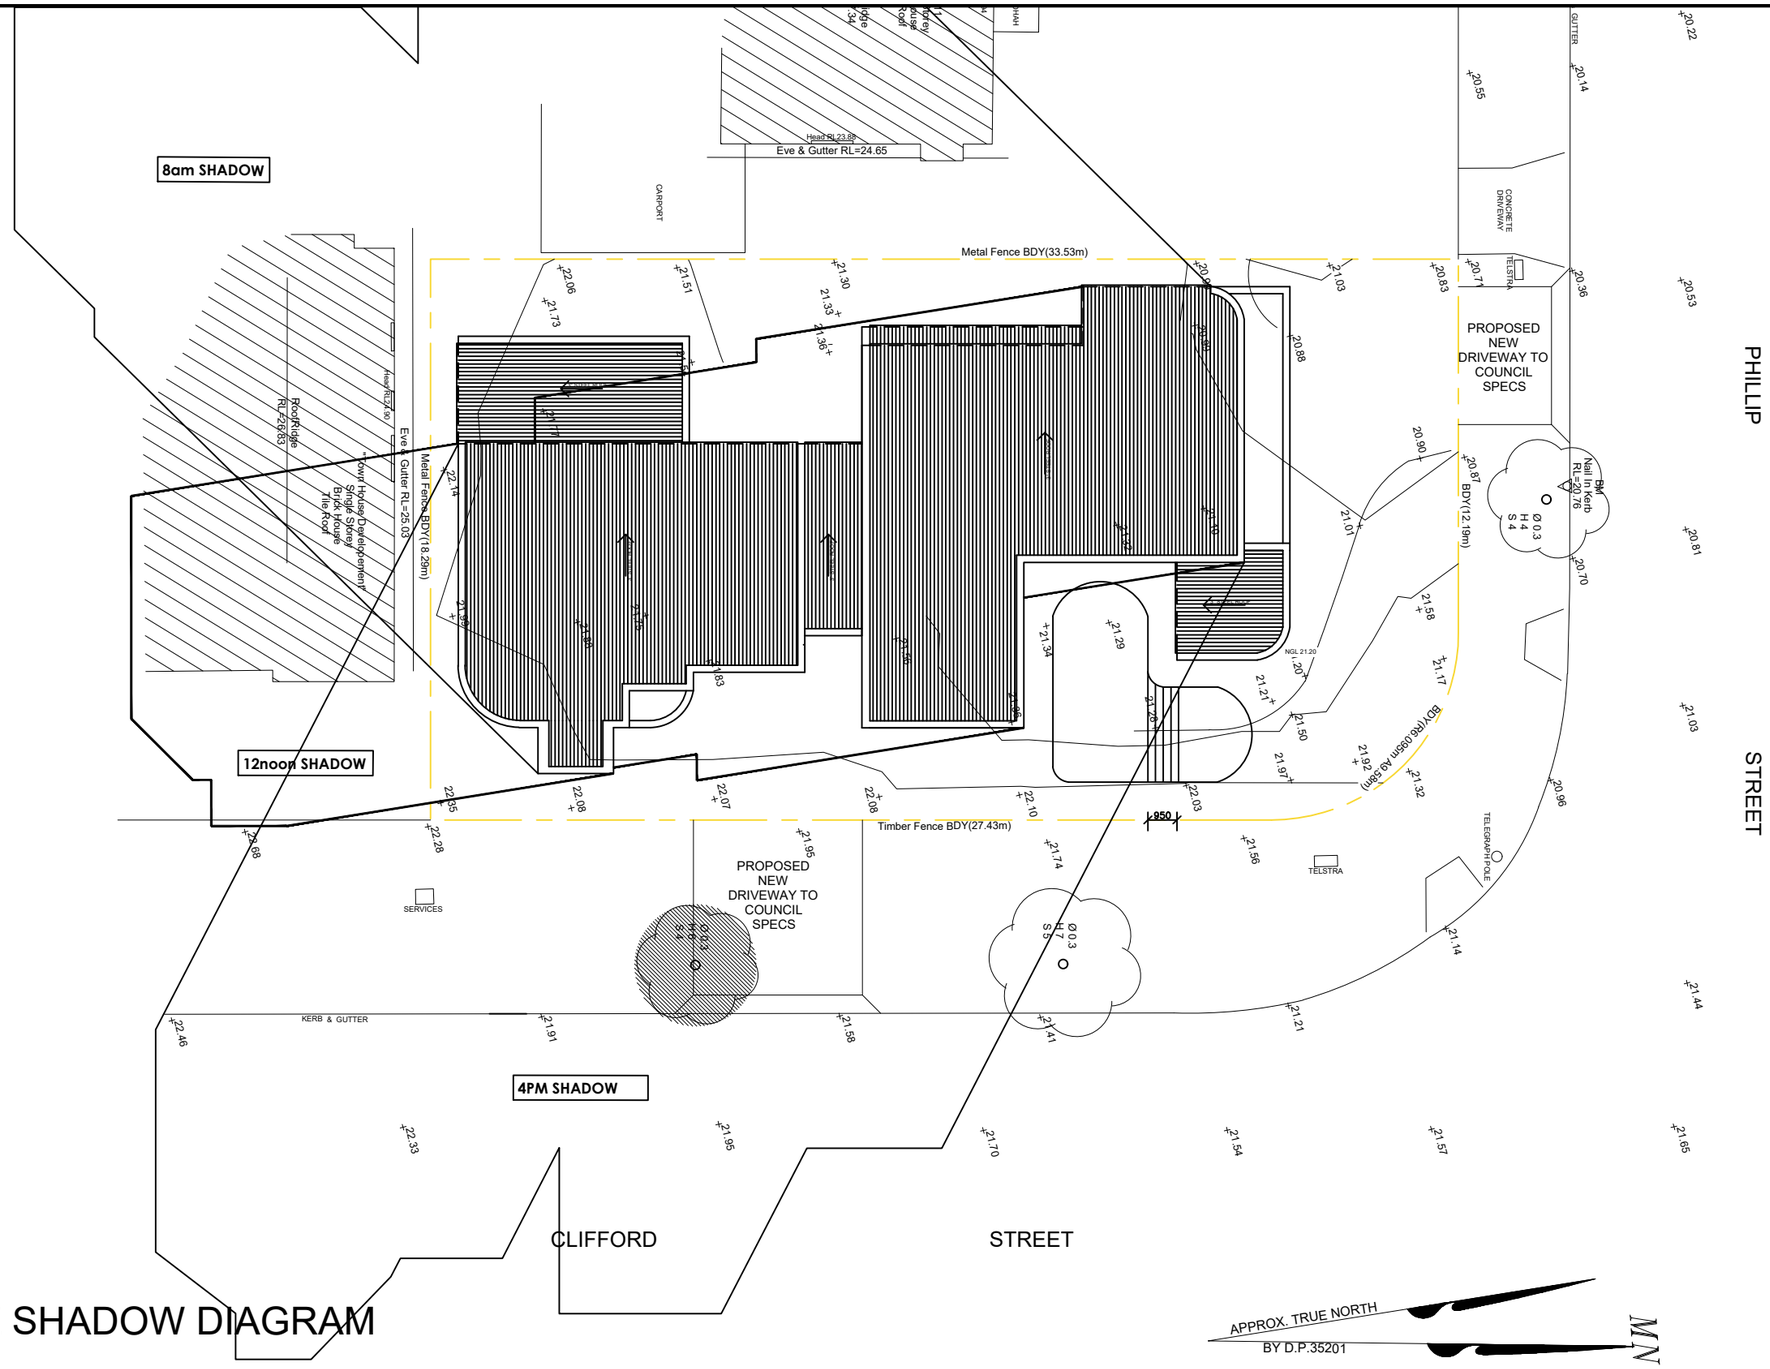

22ND OF JUNE SHADOW DIAGRAM

REVISION:		DATE:
A	SECTION 4.55 MODIFICATION TO DA-882/2018	21.11.2024

© ALL RIGHTS RESERVED
This plan is the property of inkon plans
Any copying or altering of the drawing shall not be undertaken without written permission from inkon plans

DIMENSIONS TO BE READ IN PREFERENCE TO SCALING

DEMOLITION OF EXISTING CONSTRUCTION OF A DUAL OCCUPANCY WITH IN-GROUND SWIMMING POOLS FRONT FENCE AND TORRENS TITLE SUB-DIVISION

inkon plans architectural drafting group
Mobile: 0414 671 114
email: charbel@inkonplans.com.au
Address: Level 3 Suite 303, 398 Chapel Rd, Bankstown NSW 2200

CLIENTS NAME: PHILLIP HOLDINGS NSW PTY LTD

ADDRESS: LOT 91 DP 35201
9 PHILLP STREET

SUBURB: PANANIA NSW

DRAWING TITLE: 22ND OF JUNE SHADOW DIAGRAM

DATE DRAWN: 21.03.2025

DRAWN: CH

SCALE: 1:200

DRAWING NO: 09

NORTH

JOB NO: 20250008