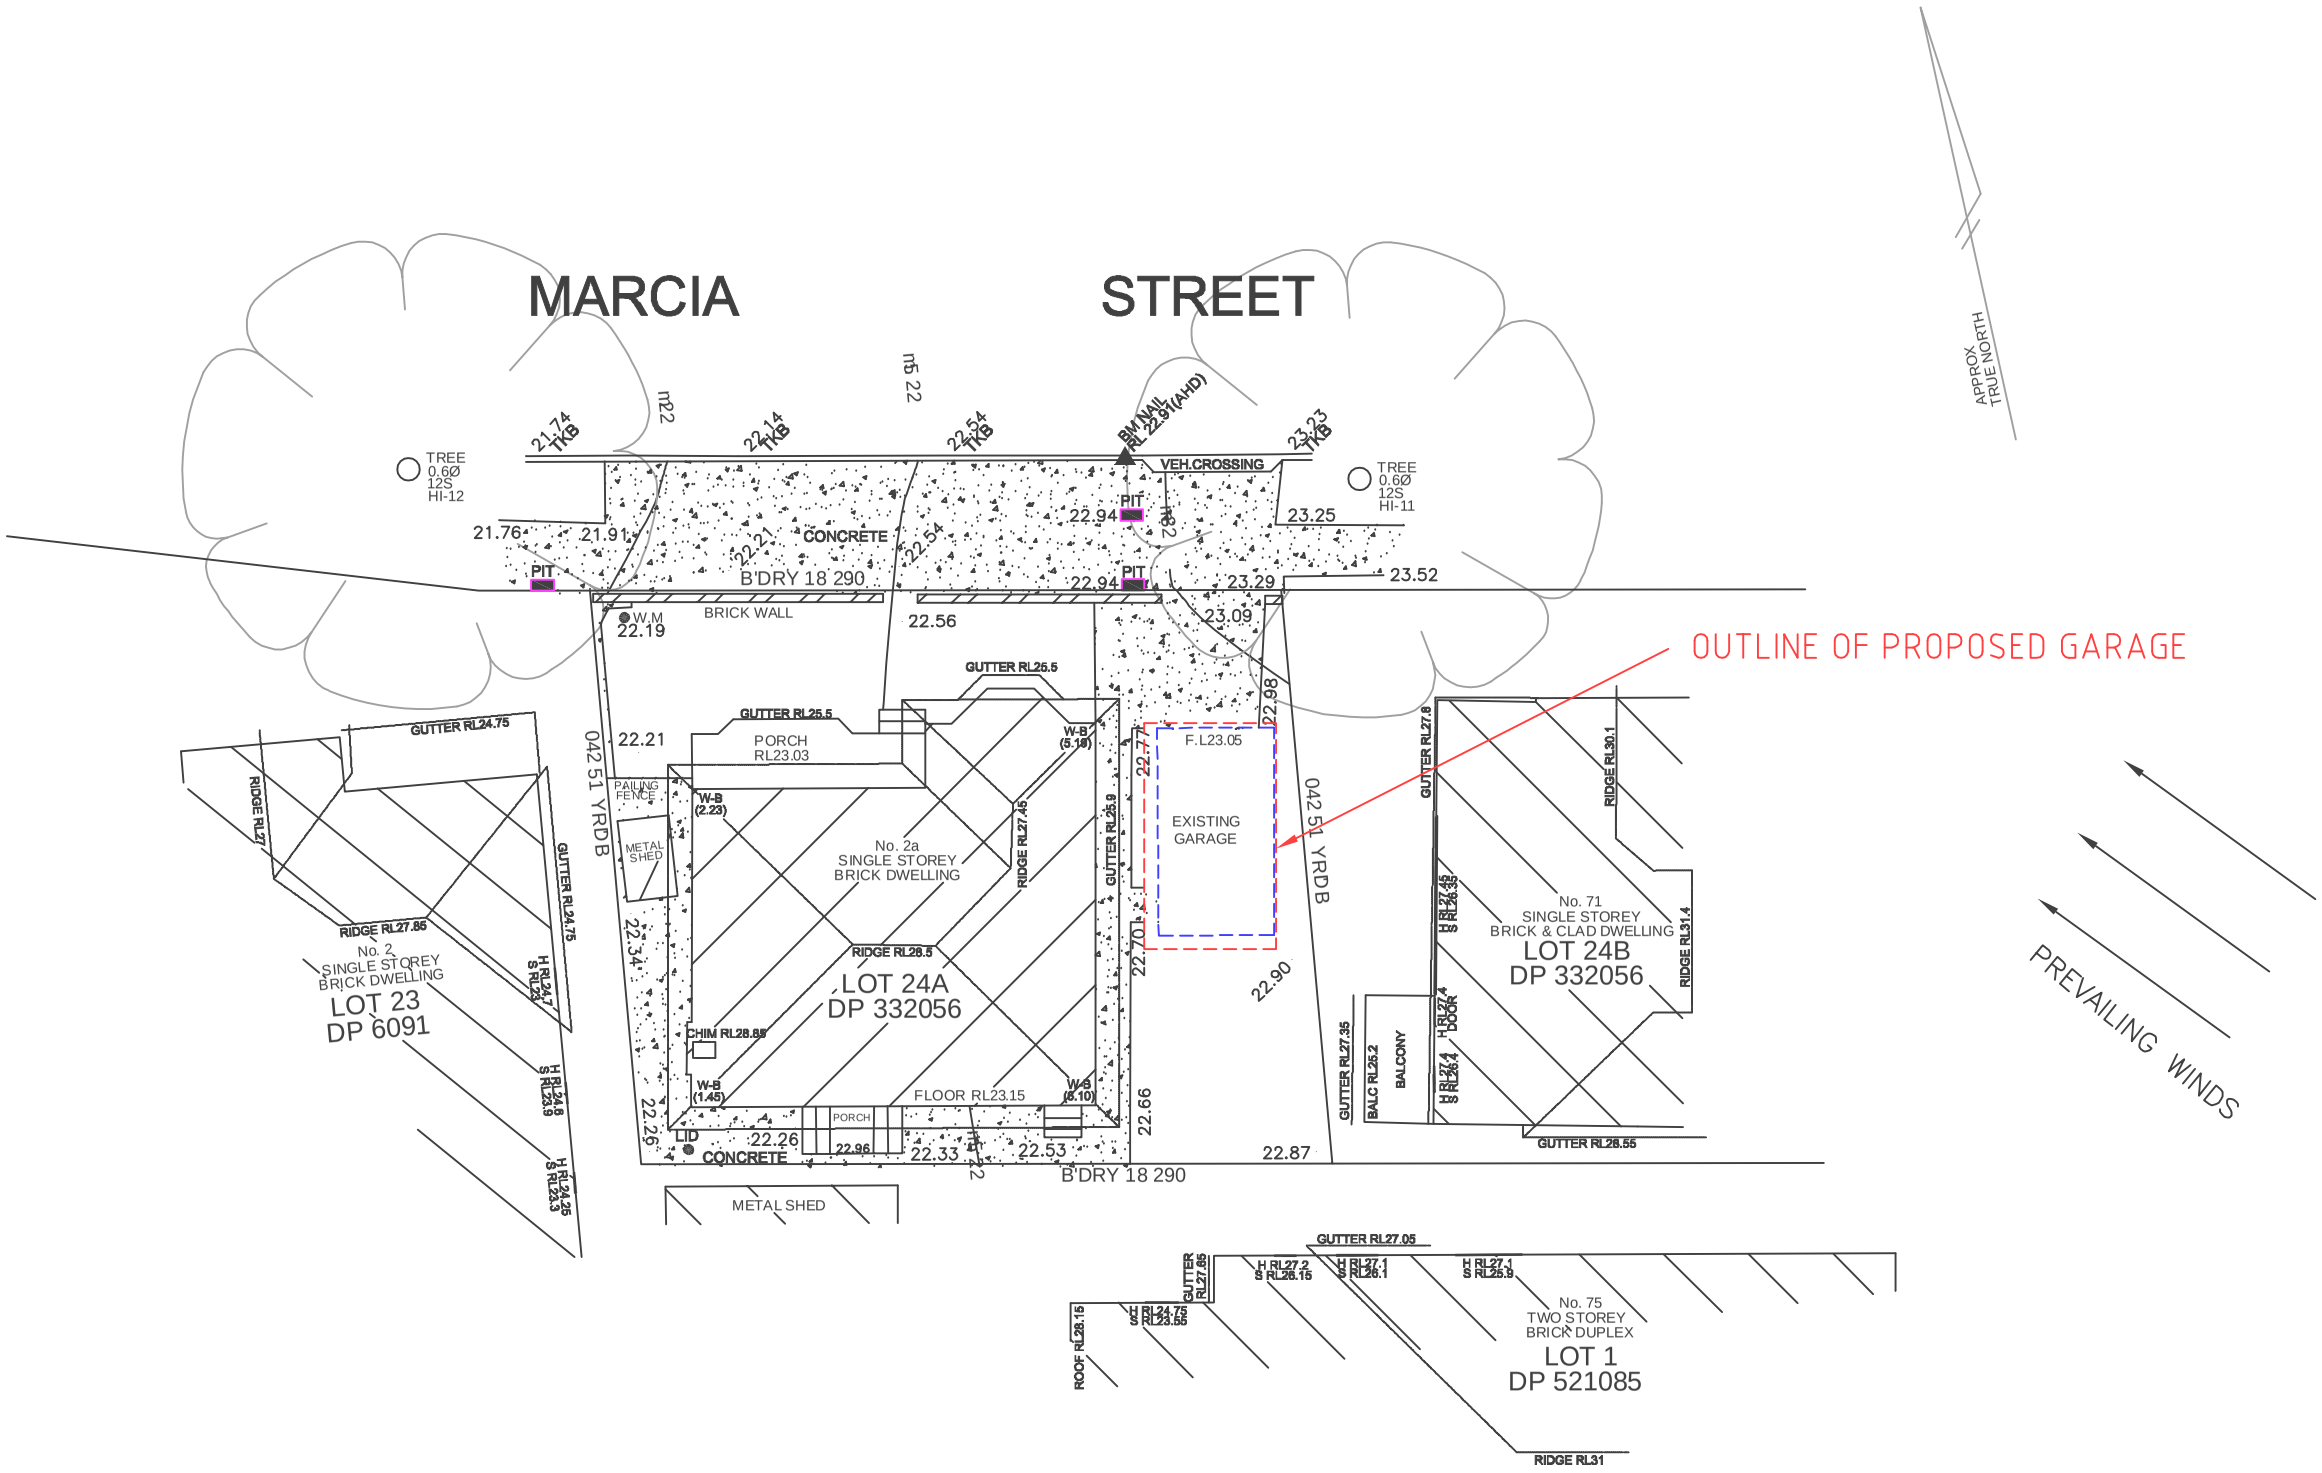

Job		Scale	Client	Drawing	Dwg. No.	Set of	Plan No.
PROPOSED GARAGE RESTORATION No.2A MARCIA ST HURLSTONE PARK.	JAY DESIGN ARCHITECTURAL & PROJECT MANAGEMENT TEL: M: 0419 618 817 EMAIL: jaydesign1969@gmail.com	1:200 @ A3	DANNY TOMIC	SITE ANALYSIS PLAN	4	4	25-02
		Date APRIL 2025	Drawn By JOHN GEORGIOU	Amendments			