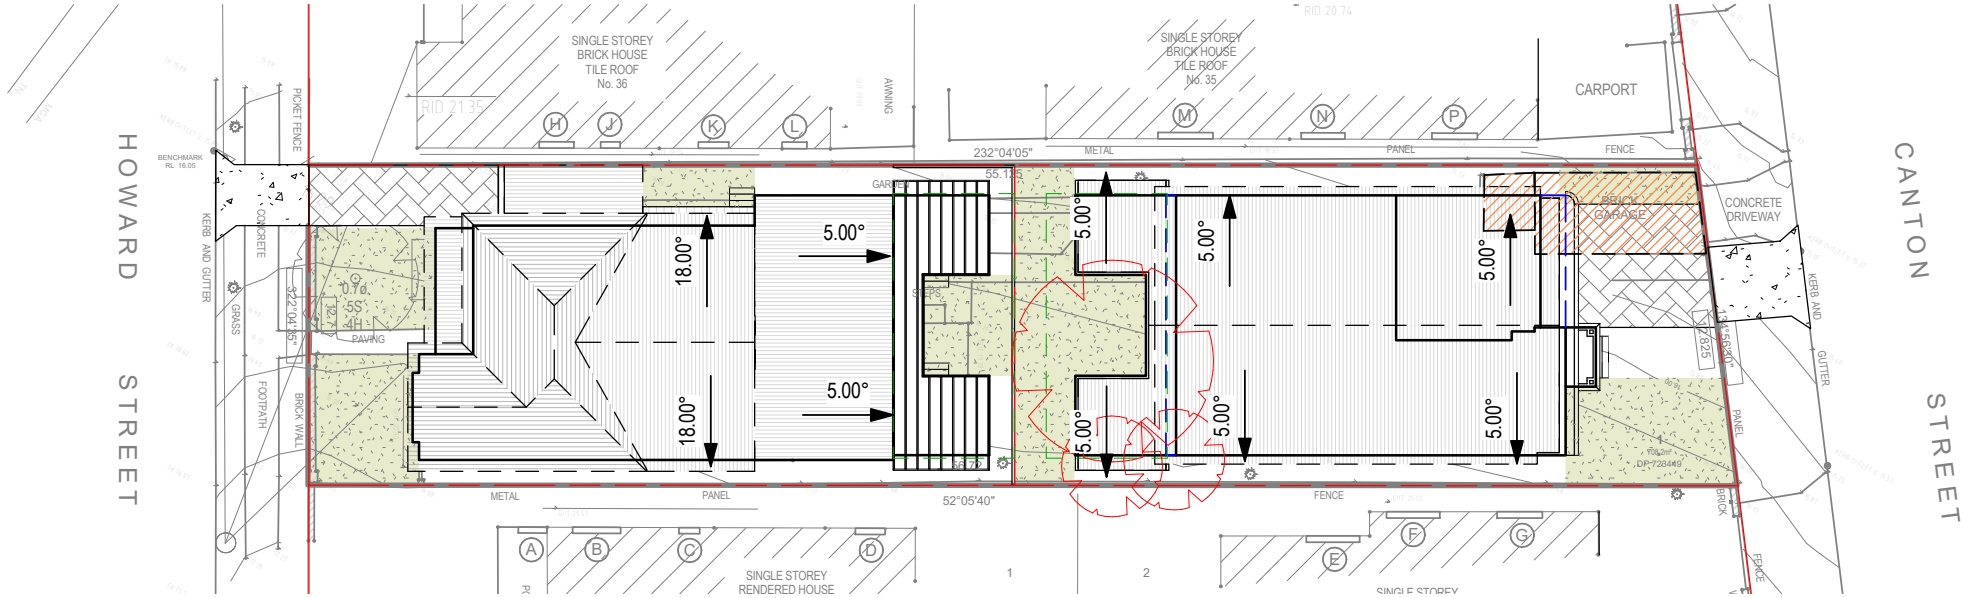

NOTIFICATION

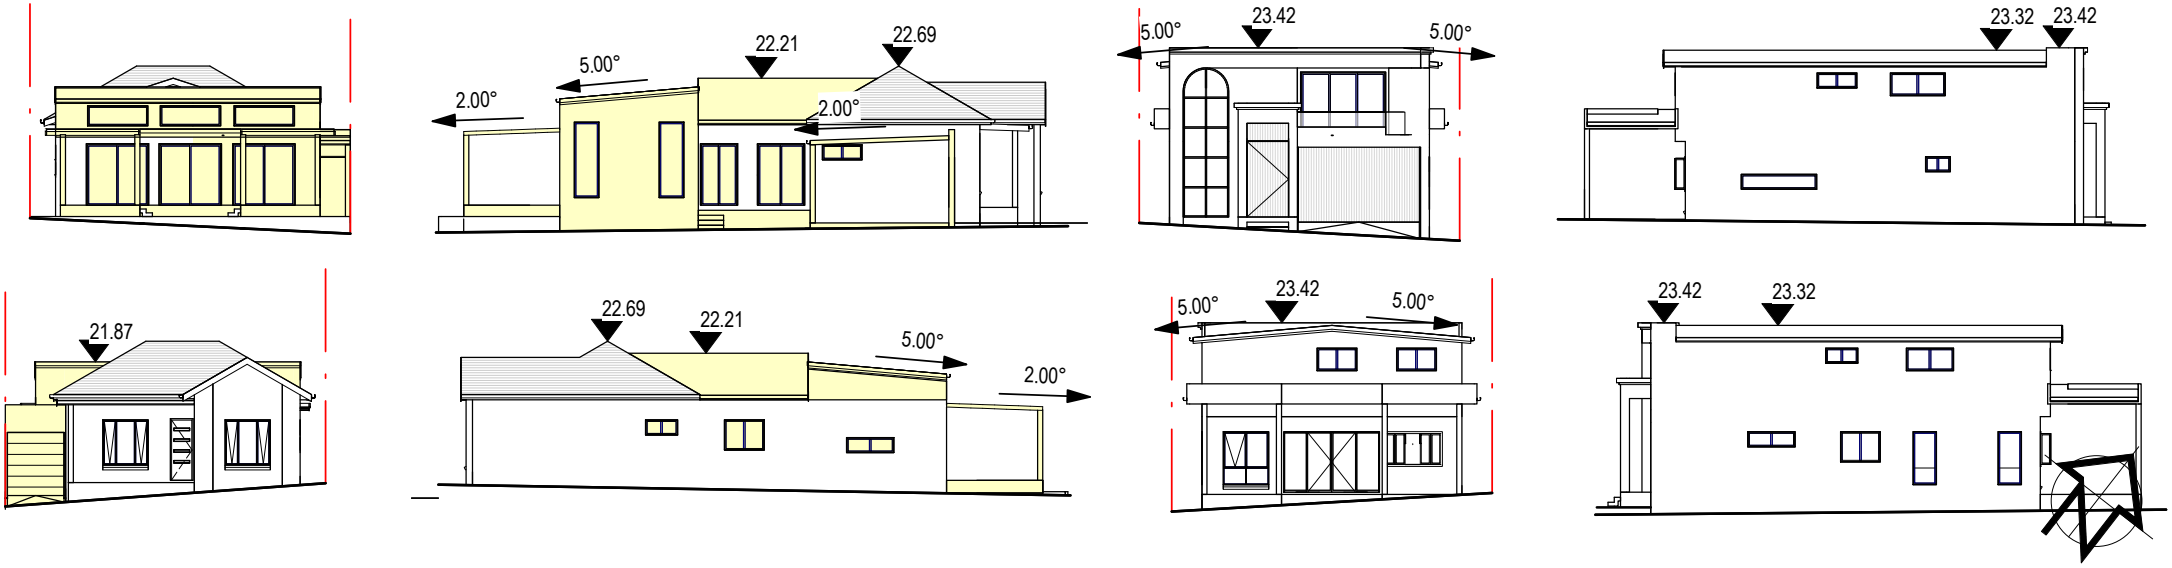

AIRLIE DESIGNS PTY LTD
ABN 97 167 988 623
BUILDERS LICENCE No. 1274035

INFO@AIRLIEDESIGNS.COM.AU
WWW.AIRIEDESIGNS.COM.AU
M. 0411 377 045

For: Simon Nick Mafi

Job: NO.38 HOWARD STREET, CANTERBURY, NSW 2193

LOT 1 IN DP 723449

PROPOSED DUAL OCCUPANCY FOLLOWED BY ALTERATIONS AND ADDITIONS AND NEW RESIDENCE

NOTIFICATIONS

DRAWN: JPS	DATE: 28-APR-25	JOB No:	ISSUE: A
CHECKED:	SCALE: 1 : 300	PAGE: NH-0325-21	

A4

AIRLIE DESIGNS
Inspired by Elegance & Simplicity