NOTE:
1. REFER TO T2-2 FOR FOOTING NOTES AND REINFORCEMENT SCHEDULE.

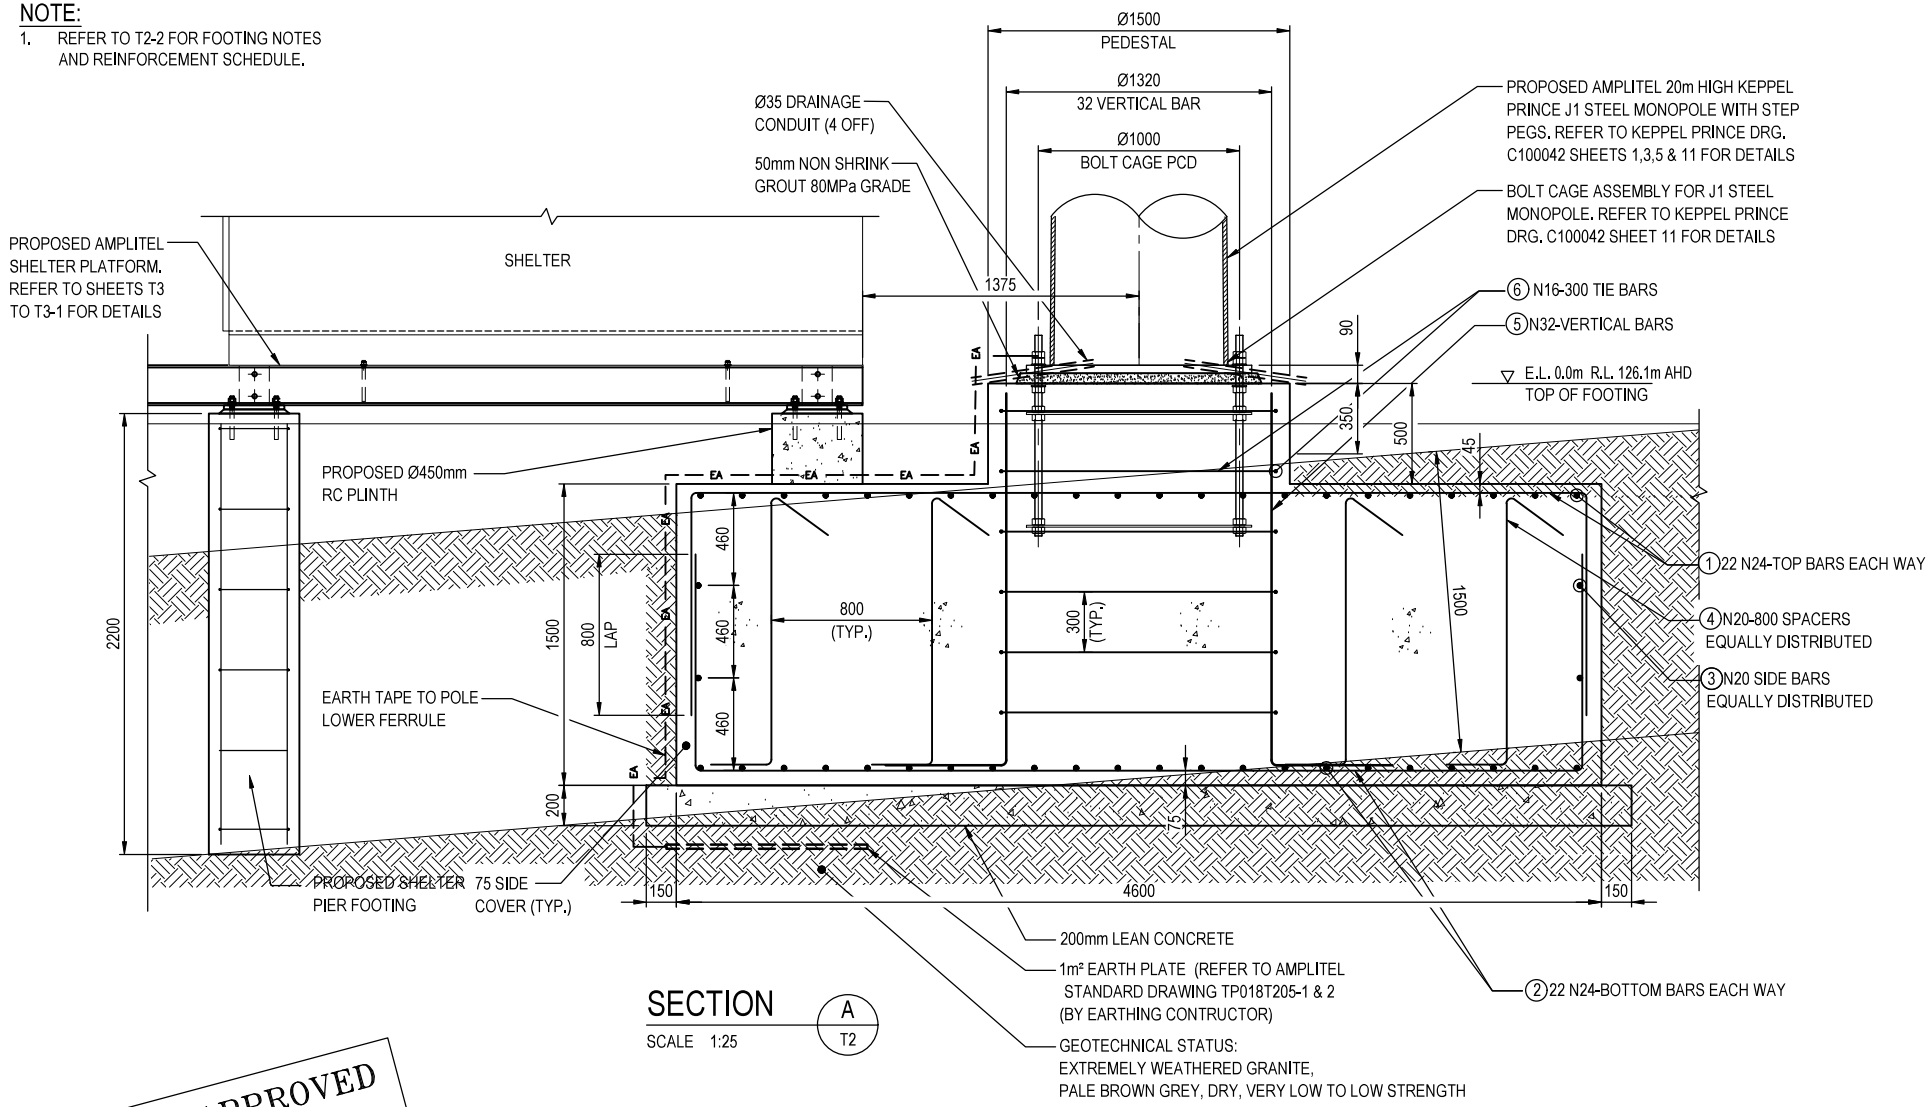

SECTION A / T2

SCALE 1:25

UNAPPROVED DRAWING

FOR CONSTRUCTION

COMPLIANCE BOX
COMPLETED AS PER DESIGN ☐
ALTERATIONS IN RED ☐
NAME (PRINT)
SIGNATURE DATE

DECON TECHNOLOGIES

ORDER	DRAWN	CHKD	AMENDMENT	EXAM	APPD	DATE	ISS
BTS-34049	KA	AN	FC - 30104809WO001DEC - L7/L18/L21/L26/5G3.6/5G.85	HH	AG	10.03.25	1

AMPLITEL Port of the Telstra Group

TOWER AMS SITE NSW100619
PERISHER VALLEY SKI RESORT
MONOPOLE FOUNDATION DETAILS - SHEET 2 OF 3
KOSCIUSZKO ROAD, PERISHER VALLEY 2624

DWG NO. NSW100619 SHT NO. T2-1

© Amplitel PTY LTD as Trustee for the Towers Business Operating Trust (ABN 75 357 171 746) All rights reserved.

A3

The copyright and ownership of this drawing is assigned to Amplitel and must not be copied or saved elsewhere without written permission from Amplitel.