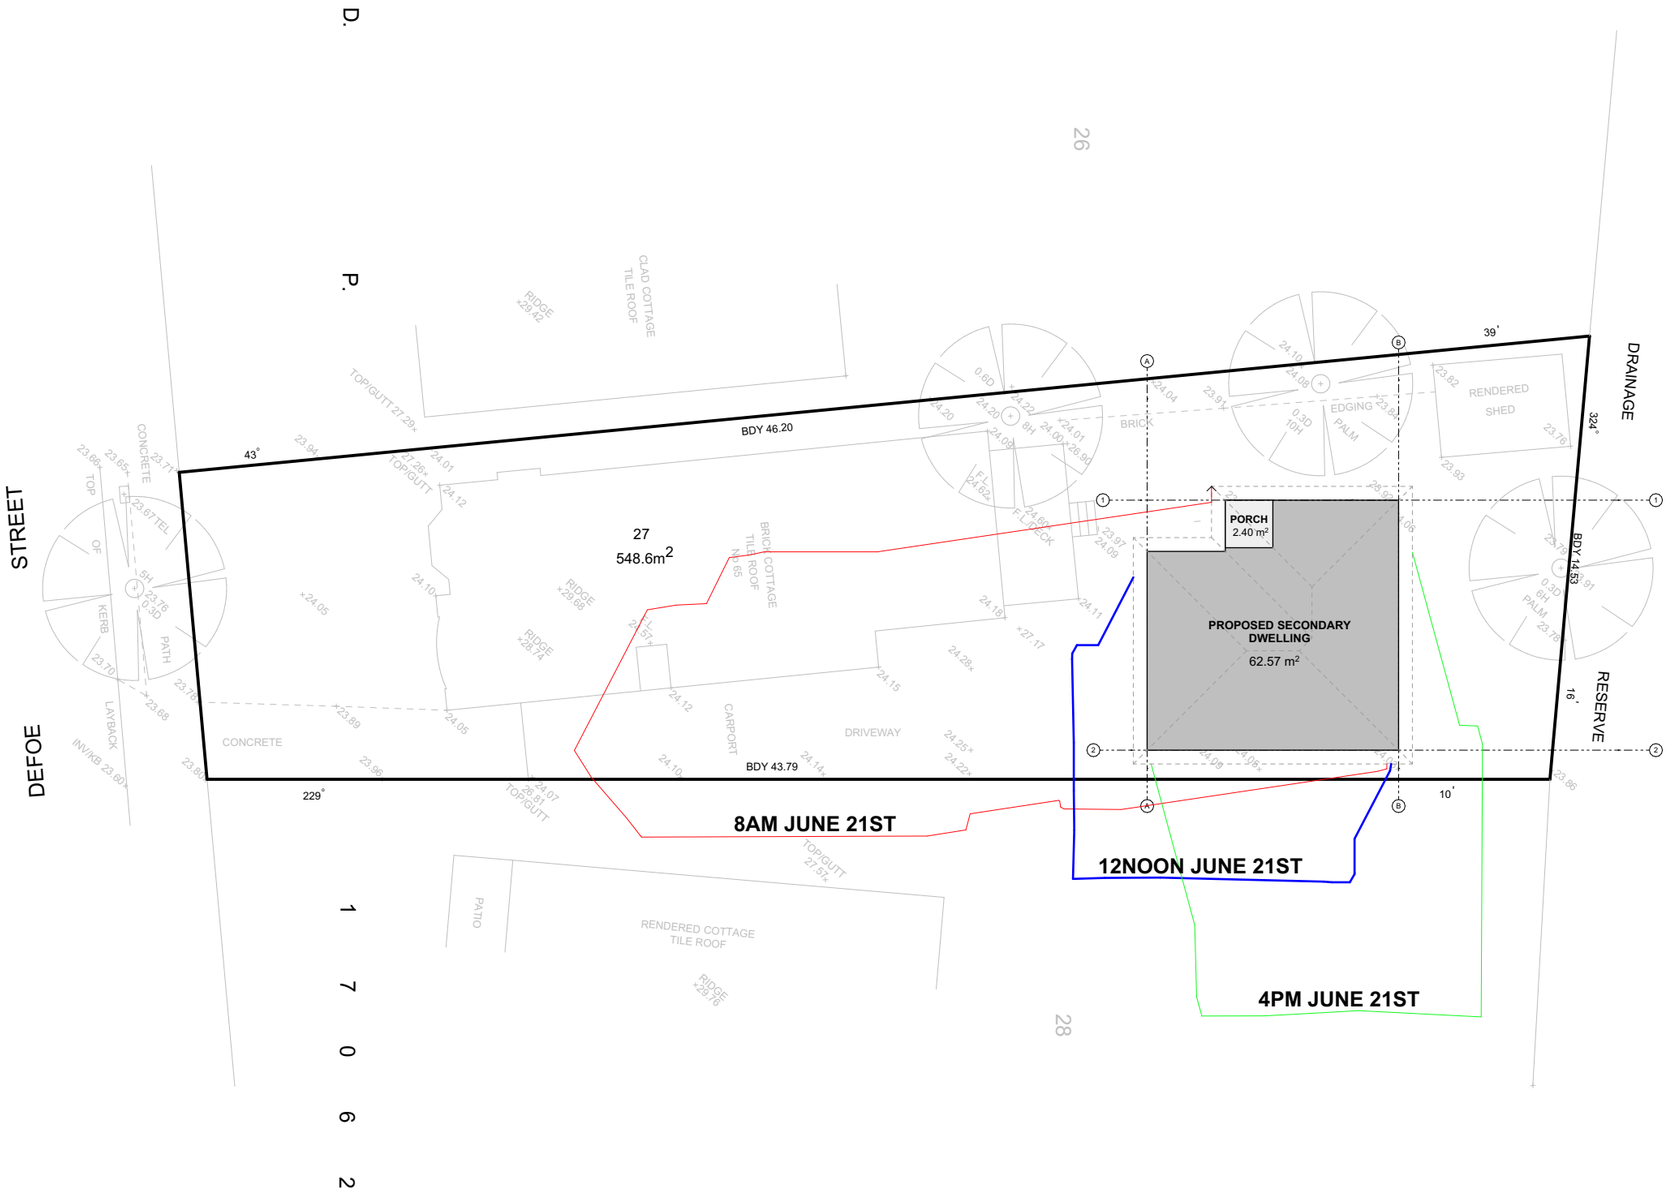

1 SHADOW DIAGRAMS
1:200

ISSUED FOR DA

CLIENT	DRAWING TITLE
WEN DA XIAO & SUI PING CHEN LOT 27 DP 17062 65 DEFOE ST, WILEY PARK NSW 2195	RESIDENTIAL DEVELOPMENT **SHADOW DIAGRAM**
PROJECT	
FOR DEVELOPMENT APPLICATION CONSTRUCTION OF A SECONDARY DWELLING	BUILDING DESIGNERS ASSOCIATION OF AUSTRALIA

CLICK IN DESIGN
PO BOX 106 STRATHFIELD NSW 2135
SUNNY YU
0413 215 877
SUNNY@CLICKINDESIGN.COM.AU

BRICKWOOD HOMES

REV	DESCRIPTION	DRAWN	DATE
1	FOR DA	EL	07.03.25

SCALE	SHEET SIZE	CHECKED	DATE
1:200	A3	SY	07.03.2025

PROJECT NO	DRAWING NO	REVISION
24106	DA 0404	1