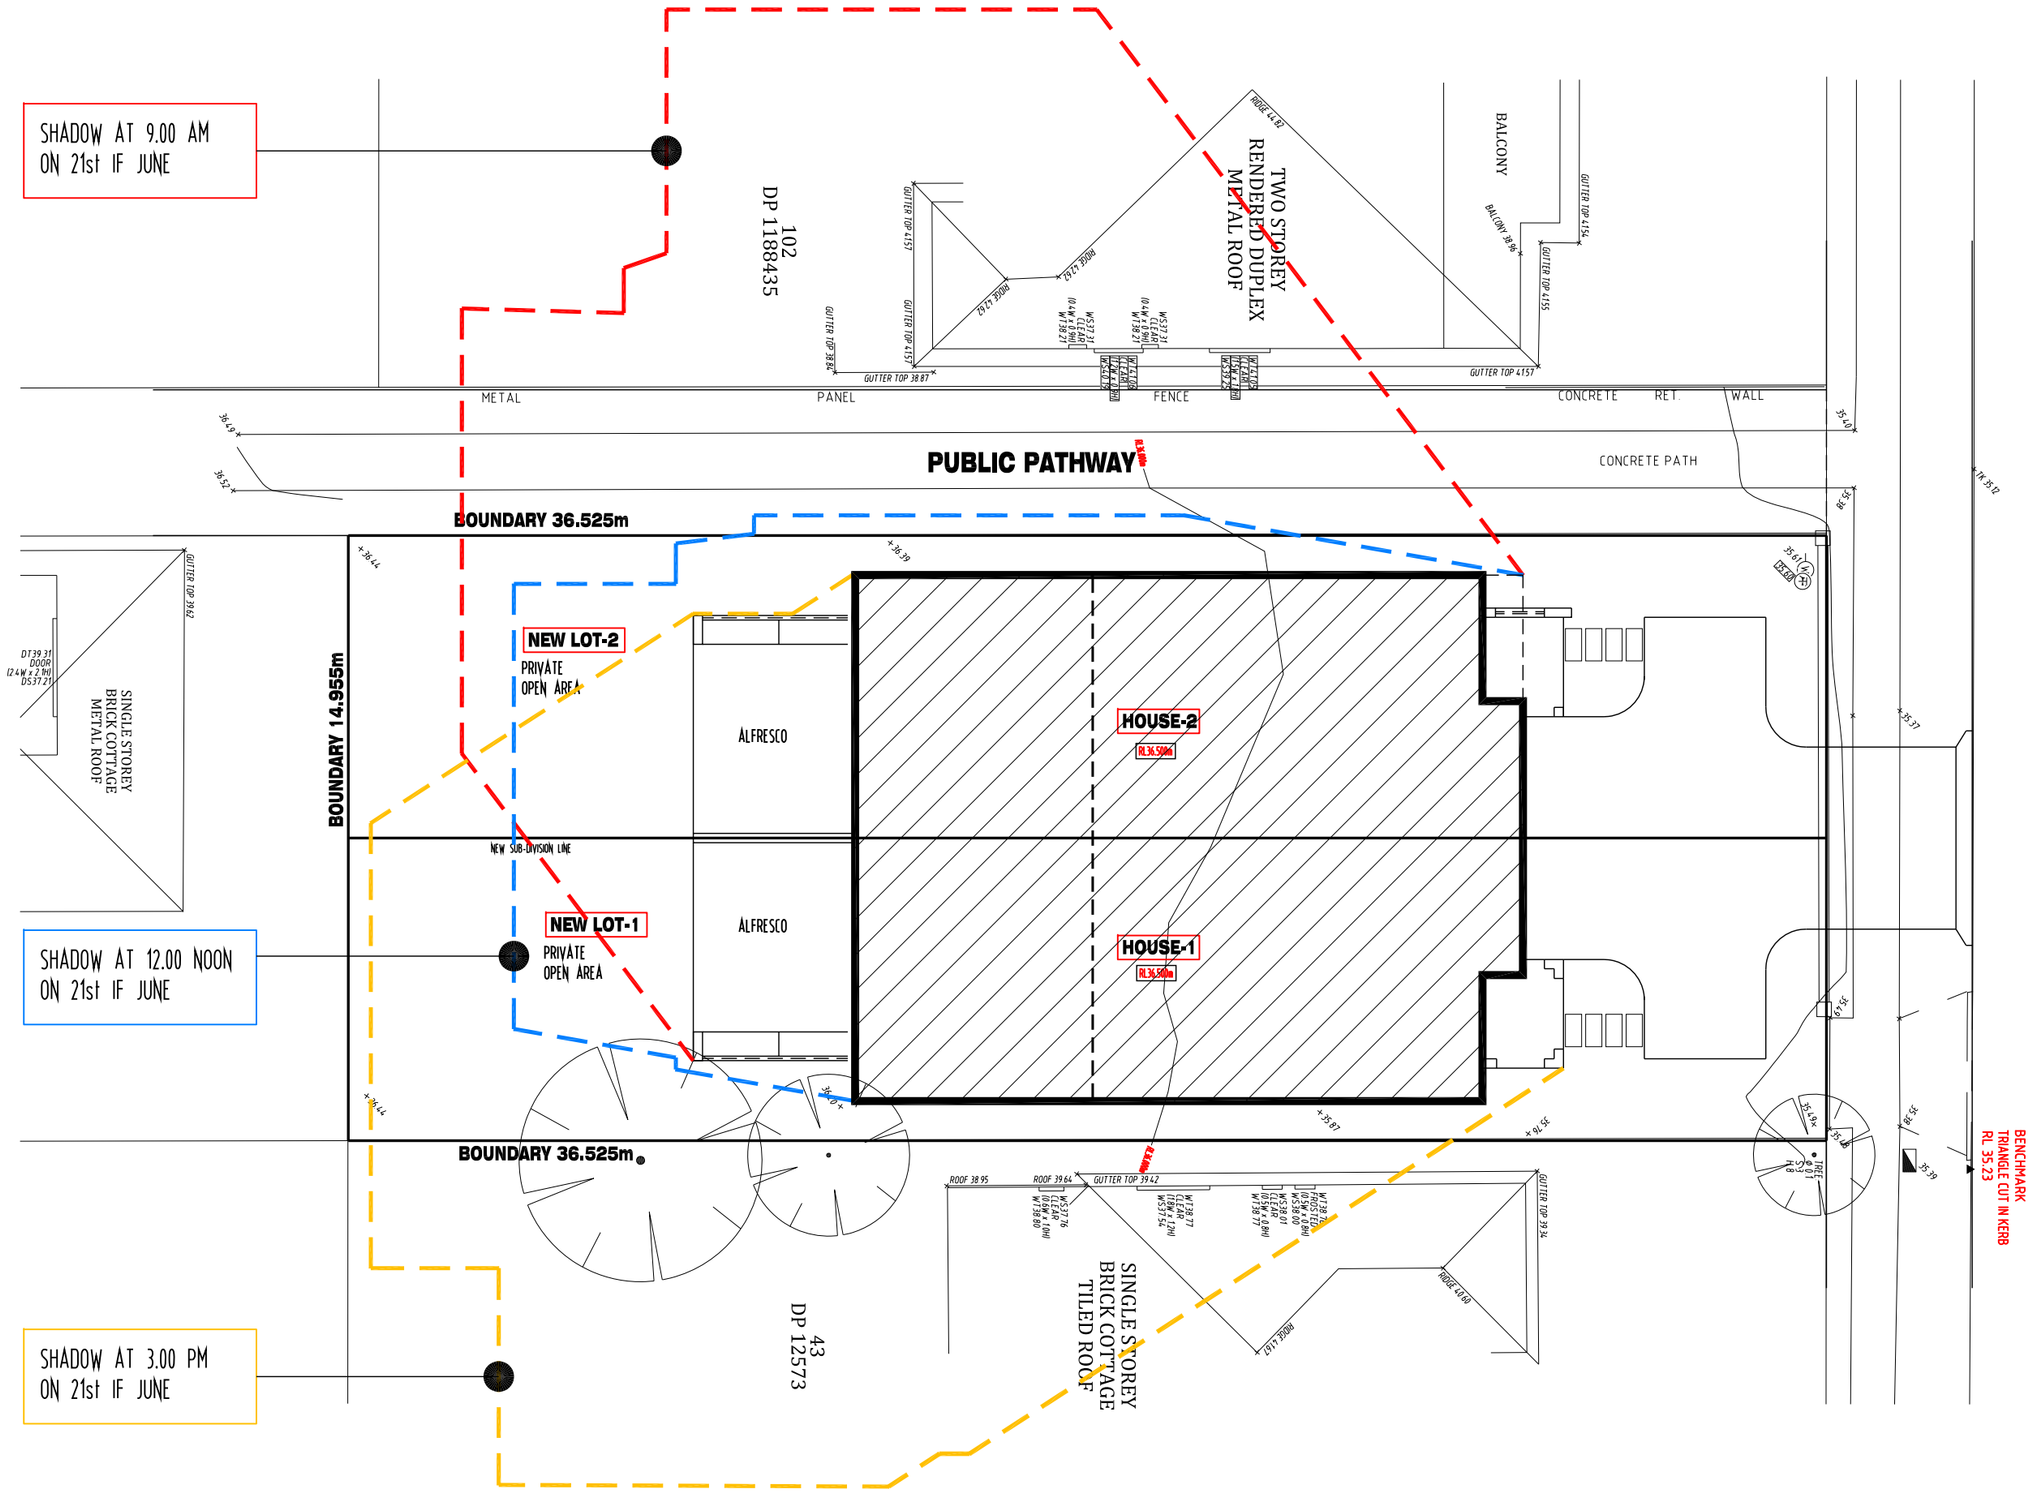

JUNO PARADE

SHADOW DIAGRAM

SCALE 1:150 (A2)

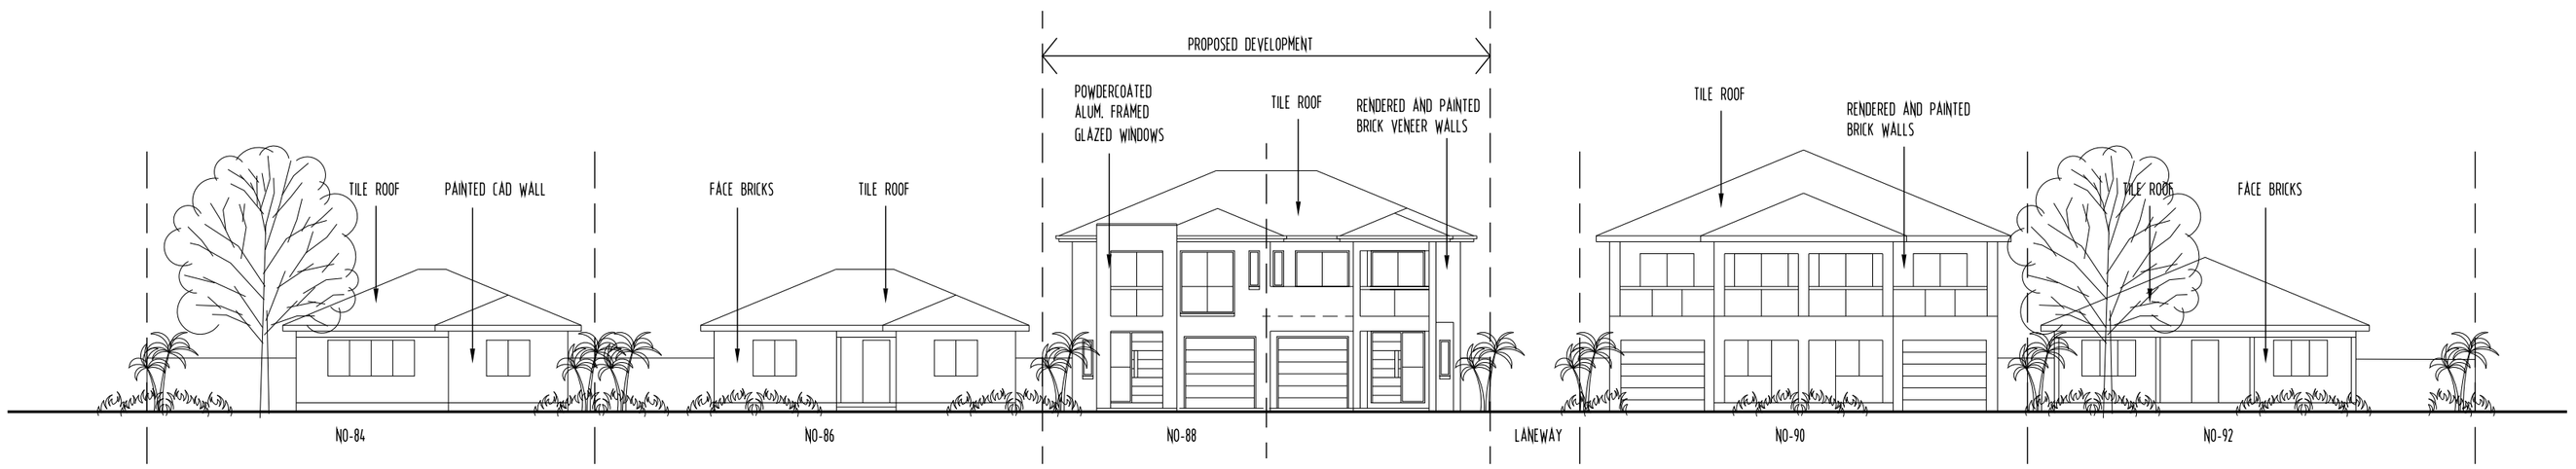

STREETSCAPE ELEVATION

SCALE 1:200(A2)

DATE	DESCRIPTION	REV.
01.05.25	GENERAL REVISIONS	A

SHADOW DIAGRAM AND STREETSCAPE ELEVATION

SCALE: 1:150 (A2)

THIS DRAWING AND DESIGN IS SUBJECT TO COPYRIGHT AND MAY NOT BE REPRODUCED WITHOUT PRIOR WRITTEN CONSENT. ALL DIMENSIONS TO BE VERIFIED ON SITE PRIOR TO COMMENCEMENT OF ANY WORK. ANY DISCREPANCIES TO BE REFERRED TO THE ARCHITECT.

ABN 25 080 652 393
ARCHITECTS
D+C CONSORTIUM PTY LTD.
7 CHILWORTH CLOSE,
BEECROFT, NSW 2119.
AUSTRALIA.
M 0416 085 876
P 02 9980 8819
E kuna@dcconsortium.com.au

PROPOSED DUPLEX
AT 88 JUNO PARADE, GREENACRE, NSW 2190.
FOR MR YOUSUF REZA & MRS ROKSANA YOUSUF

LOT-44 DP-12573

ARCHITECT:	JOB No.	DATE:	DWG No.	REVISION
KUNA SIVASAMY, RAIA. NSW Regd-5989	2025-02	08.01.2025	DA-09	A