IN HAUS DESIGNS

bdaa ACCREDITED BUILDING DESIGNER

COPYRIGHT
THIS DRAWING AND DESIGN IS SUBJECT TO COPYRIGHT AND SHALL NOT BE COPIED IN WHOLE OR IN PART WITHOUT THE WRITTEN PERMISSION OF INHAUS DESIGNS NSW (PTY) LTD OR ITS AGENT.

RESIDENTIAL / COMMERCIAL / INTERIORS

DESIGNER NAME: JUSTIN ELAZZI
MEMBERSHIP NO: 6605
EMAIL: ADMIN@INHAUSDESIGNS.COM.AU
BROWSE: WWW.INHAUSDESIGNS.COM.AU

TOWNSEND ALTERATIONS AND ADDITIONS

91 TOWNSEND STREET, CONDELL PARK, NSW, 2200

ALEX SAAD

27.03.2025

NORTH POINT

SCALE AS INDICATED @ A1

NOTES
· ALL WORKS TO COMPLY WITH THE RELEVANT AUSTRALIAN STANDARDS
· ALL WORKS ARE TO BE CARRIED OUT IN ACCORDANCE WITH THE REQUIREMENTS OF THE BUILDING CODE OF AUSTRALIA.
. ALL DIMS TO BE VERIFIED BY BUILDER PRIOR TO CONSTRUCTION.
. BOUNDARY DIMENSIONS & ALL LEVELS SUBJECT TO CONFIRMATION BY BUILDER.
. USE FIGURED DIMENSIONS ONLY, DO NOT SCALE FROM PLANS.

REV/DATE	DESCRIPTION
A 10.04.2025	ISSUED FOR FLOOR PLANS
B 15.04.2025	ISSUED FOR DESIGN PLANS
C 23.04.2025	ISSUED FOR CONSULTANTS
D 06.05.2025	ISSUED FOR DA SUBMISSION
E	
F	

LEGEND
- NON-TRAFFICABLE
- LANDSCAPE
- CONCRETE PATH
- CONCRETE SURFACE
- SWIMMING POOL
- TILED FLOOR
- ARTICULATION
- OVERHEAD
- HIDDEN
- SITE BOUNDARY
- SMOKE ALARM
- MECH.VENTILATION
- WET AREA FLOOR WASTE
- 90 STUD WALL
- 110 BRICK
- 250 BRICK VENEER
- 270 DOUBLE BRICK
- 130 CLADDING
- 200 HEBEL WALL

TITLE
SITE PLAN

CHECKED BY JE

DWG # INHAUS-02 REVISION D

PROJECT # 2525

NOT FOR CONSTRUCTION

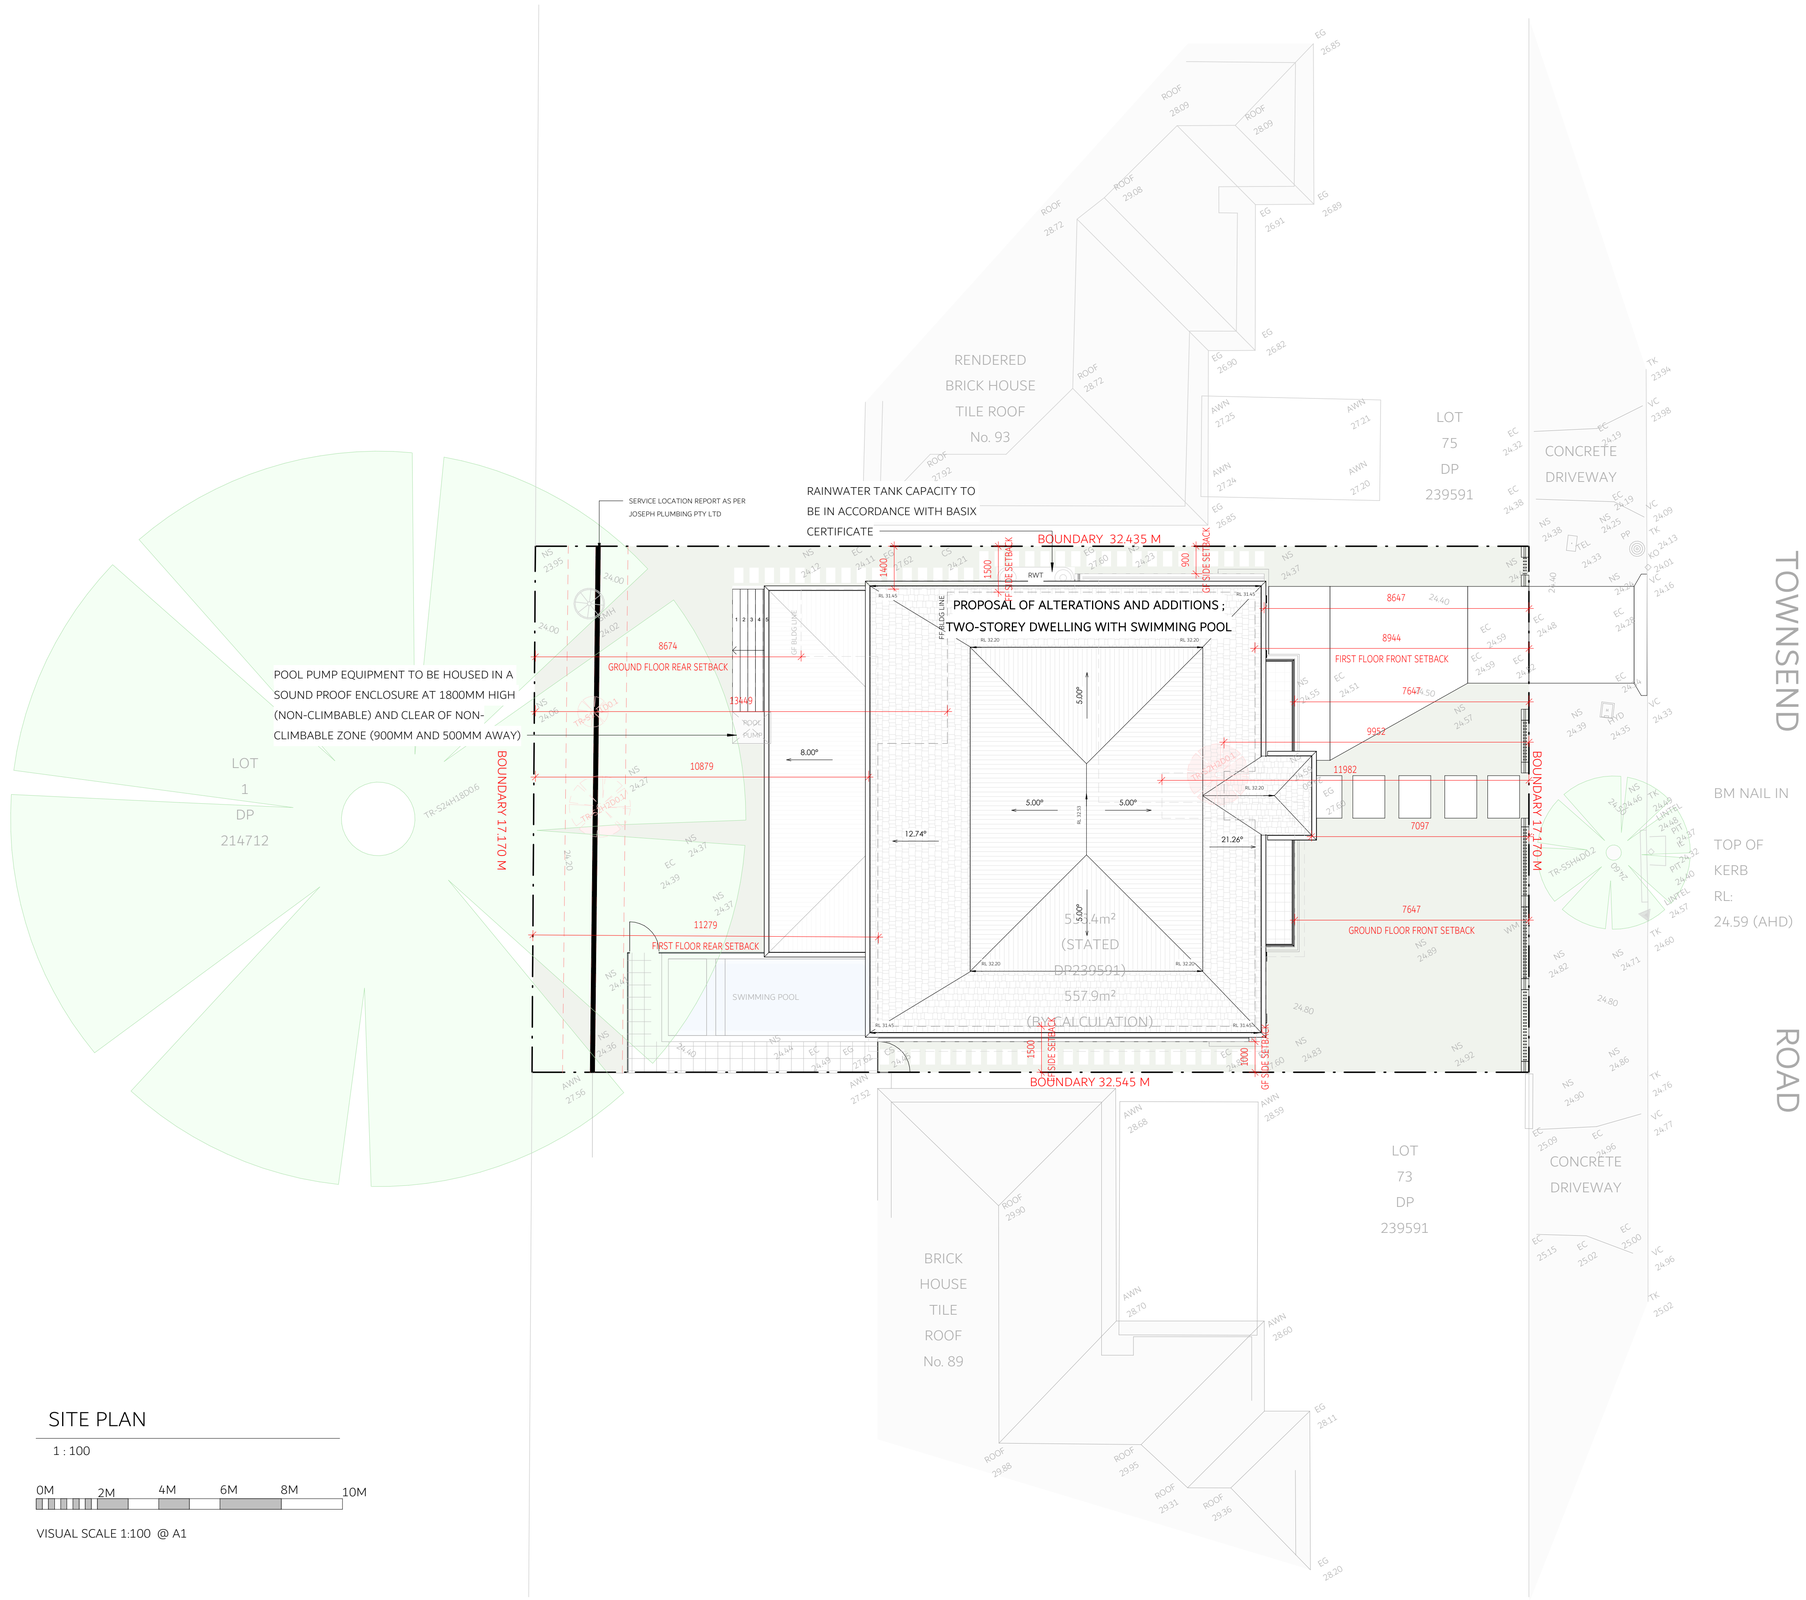

SITE PLAN

1 : 100

0M 2M 4M 6M 8M 10M

VISUAL SCALE 1:100 @ A1