REFER TO INSERT A

REFER TO DRAWING 24008 CC 4-5 FOR CONTINUATION

REV	DESCRIPTION	REVISION DATE
F	S4.55 ISSUE	14.4.25
E	ISSUE FOR CONSTRUCTION	18/9/24
D	AMEND U49 PLANTER BOX AS REQ BY FASCADE ENG	15/7/24
C	ADDED STEPPING STONES FOR FIRE ESCAPE & ADD RAMP & STEPS OVER OSD	5/6/24
B	REMOVED SHADE SAIL	21/5/24
A	CC ISSUE	11/3/24

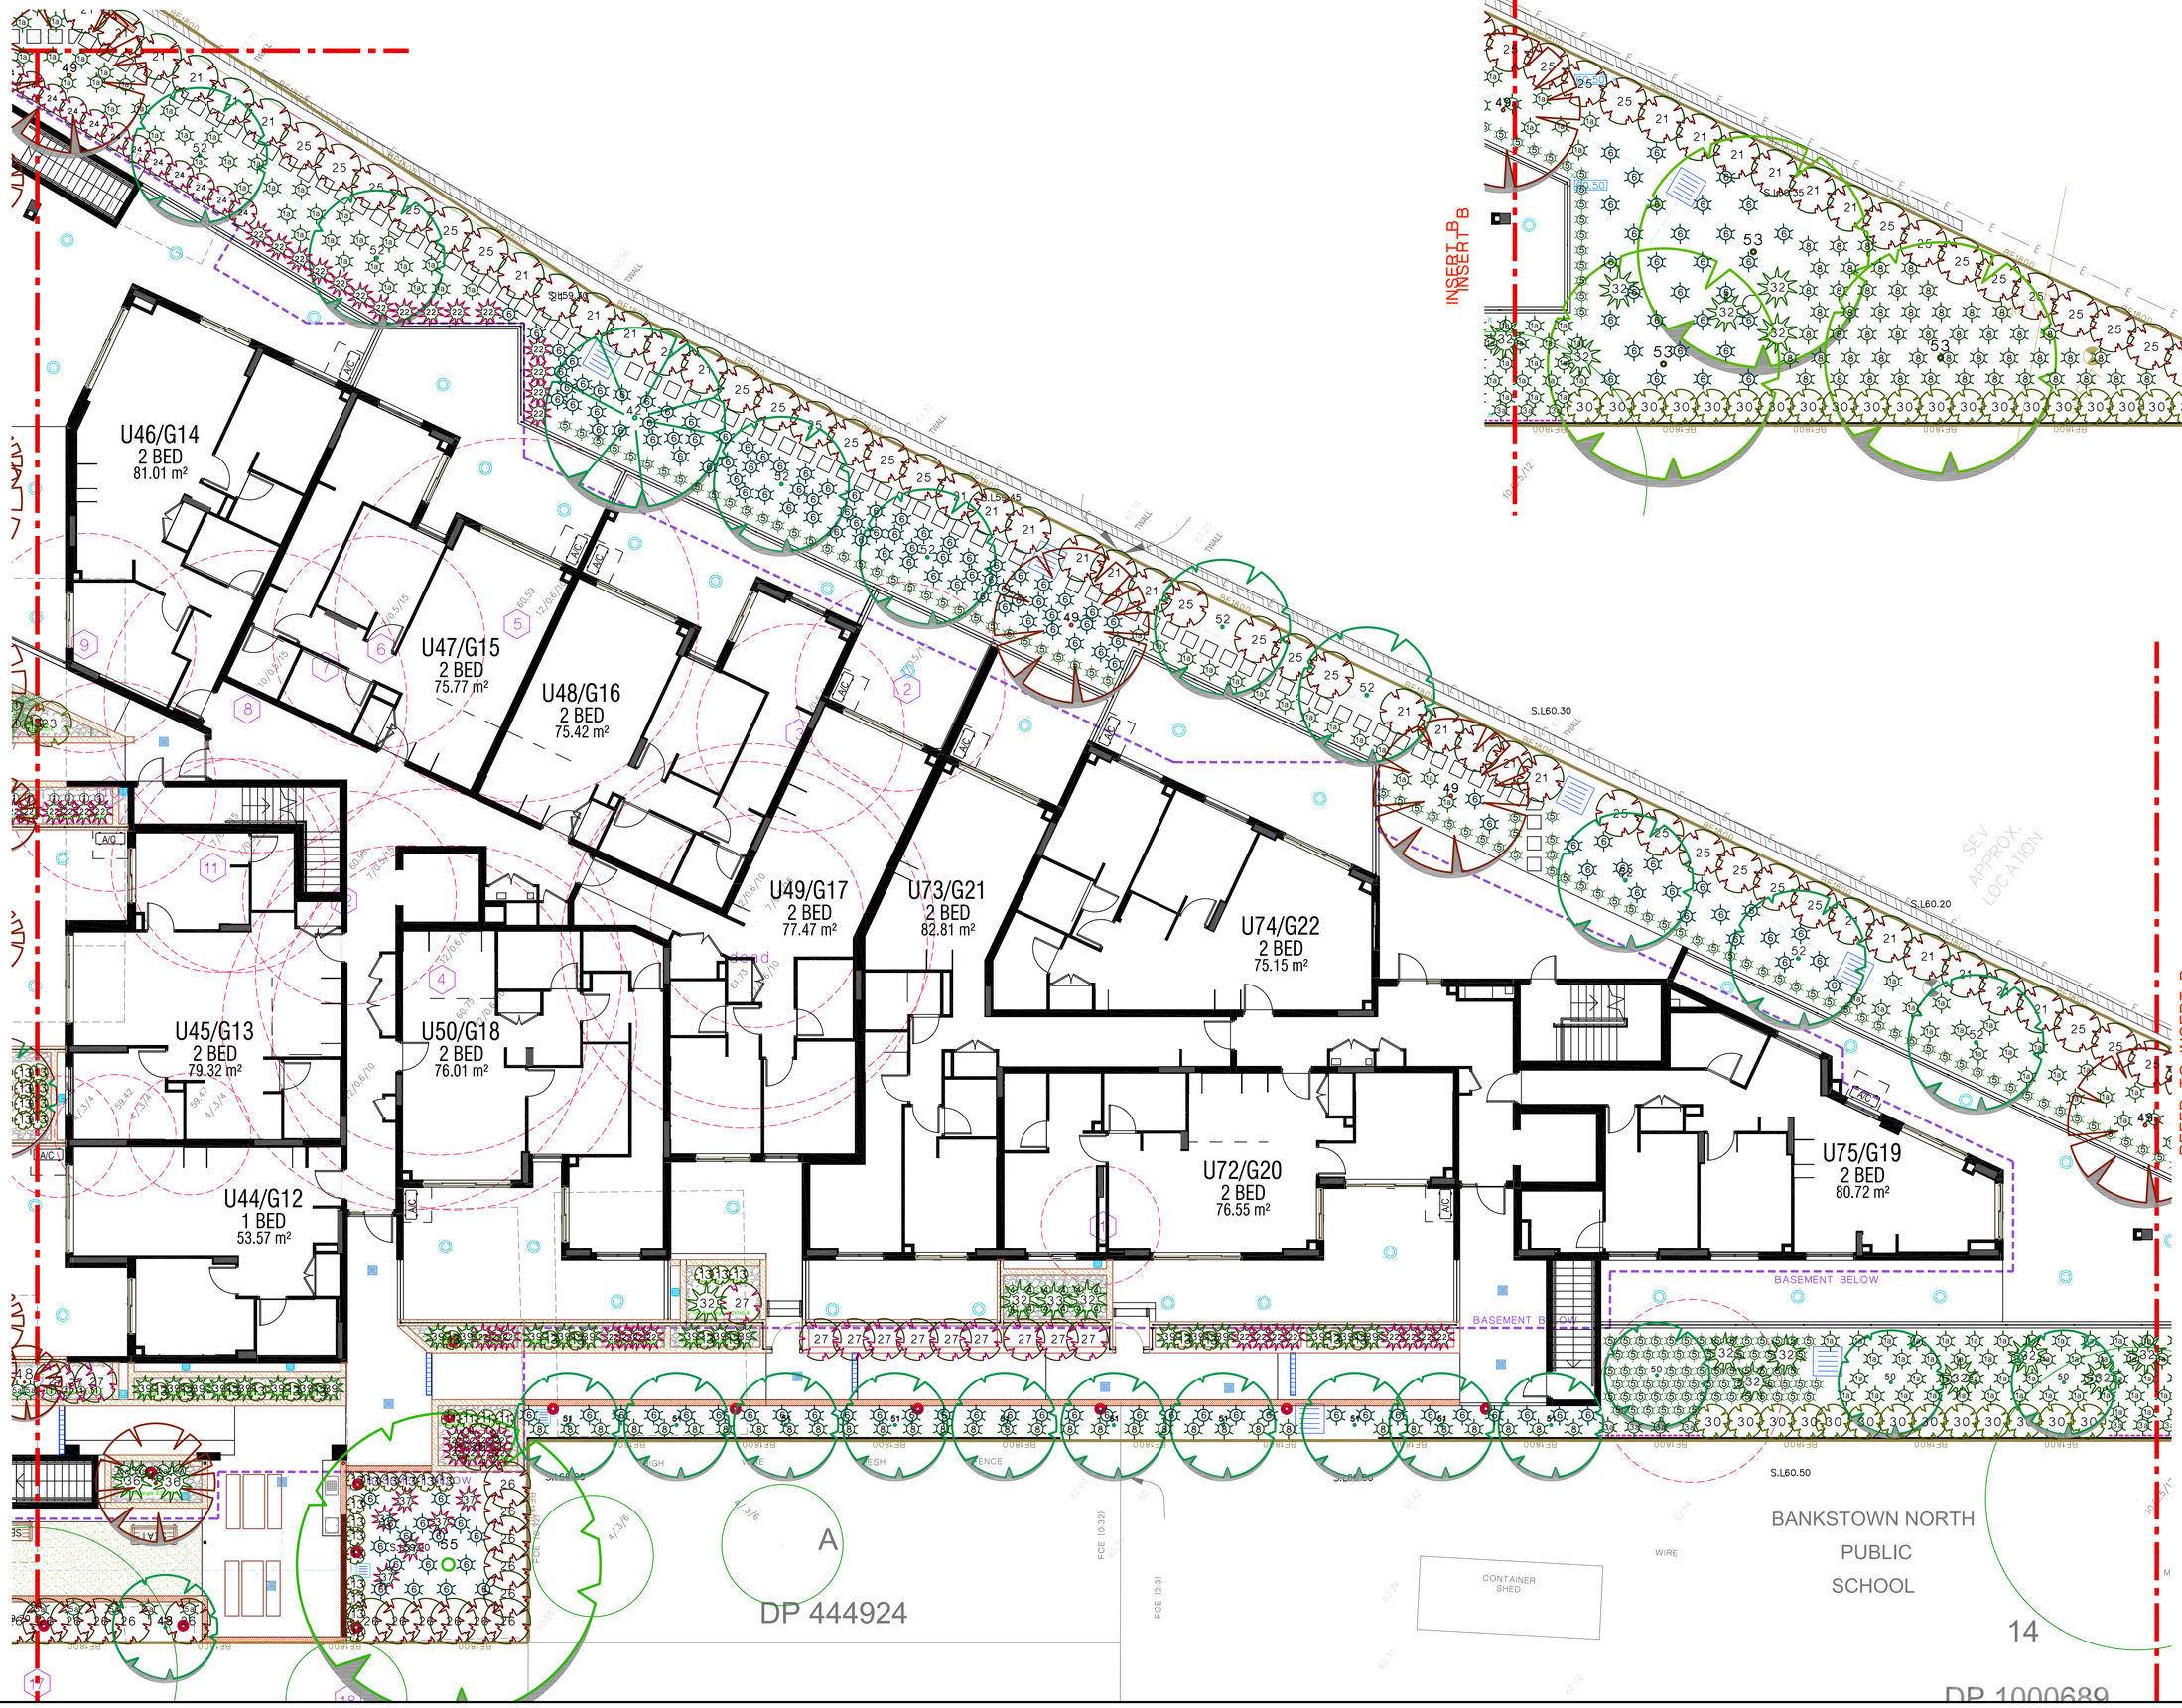

INSERT B

REFER TO INSERT B

For Construction

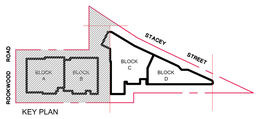

PROPOSED RESIDENTIAL DEVELOPMENT

25-29 Rookwood Road, Yagoona

ARCHITECT:

zhinarchitects

vision dynamics pty ltd
landscape design
m: 0412 282 888
Ph: (02) 9499 8888
em : visiondynamics @ westnet.com.au

DRAWING TITLE

LANDSCAPE PLANTING PLAN

DRAWN	SCALE	REV.
FF	1 : 100@A1 OR 1:200@A3	

DRAWING NUMBER	
24008 s4.555 -5	F

©

Landscape Design Institute
Professional Member
Fona Fong
Membership No. 193

NORTH