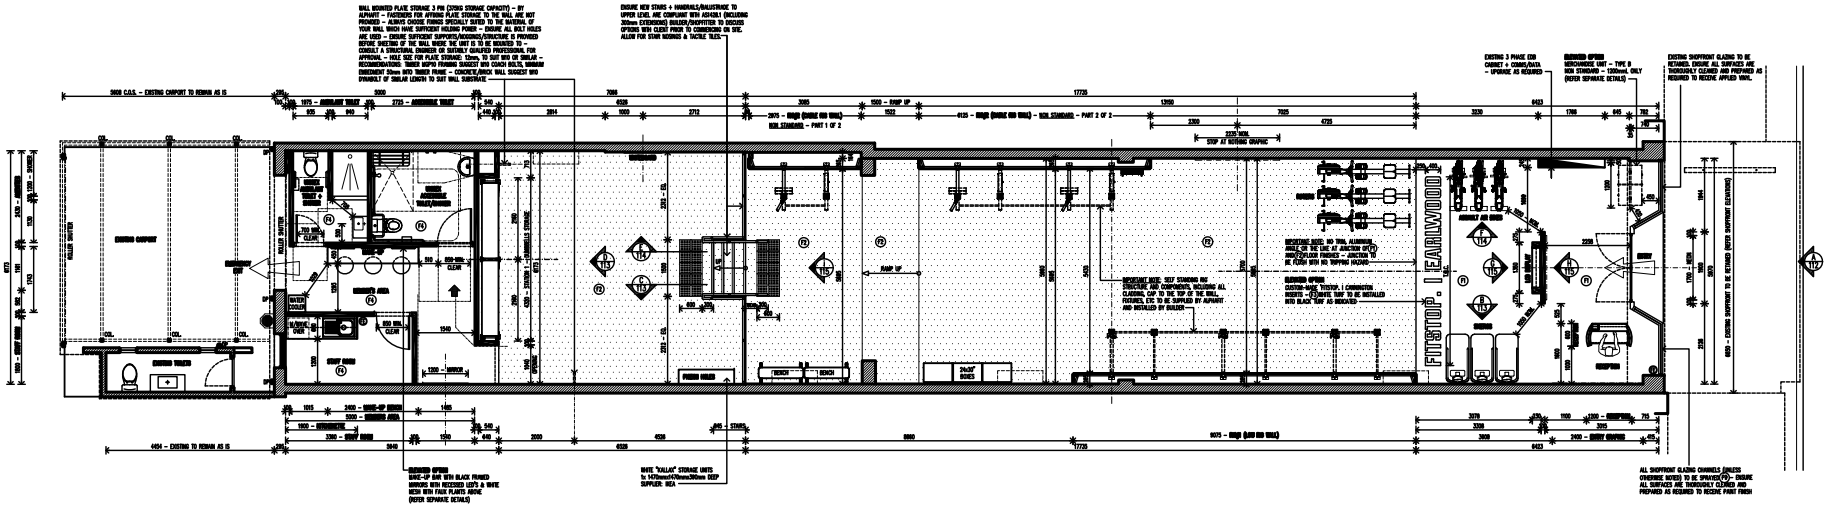

1 PROPOSED FLOOR LAYOUT
1/200 @ A4

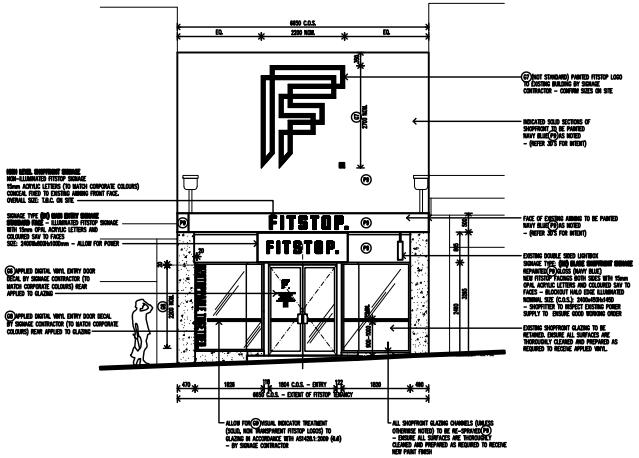

A SHOPFRONT ELEVATION
1/200 @ A4

2 3D VIEW
N/A @ A4

3 3D VIEW
N/A @ A4

NEIGHBOUR NOTIFICATION PLAN

©2025 – THESE DESIGNS, DRAWINGS & SPECIFICATIONS ARE COPYRIGHT & CONFIDENTIAL AND THE PROPERTY OF VECA Group AND MUST NOT BE USED, REPRODUCED OR COPIED WHOLLY OR IN PART WITHOUT THE PERMISSION OF VECA Group. THESE DRAWINGS ARE DESIGN ONLY. SELECTED CONTRACTOR TO PRODUCE ITS OWN SHOP DRAWINGS FOR CONSTRUCTION.
ALL DIMENSIONS MUST BE CHECKED ON SITE BEFORE COMMENCEMENT OF CONSTRUCTION OR MANUFACTURING OF ANY ITEM. USE FIGURED DIMENSIONS IN PREFERENCE TO SCALED DIMENSIONS. ALL WORKS SHALL COMPLY WITH RELEVANT LOCAL HEALTH & COUNCIL REQUIREMENTS, LOCAL BUILDING REGULATIONS AND RELEVANT AUSTRALIAN CODES AND STANDARDS.
ANY DISCREPANCIES TO BE REPORTED TO VECA Group FOR CORRECTION PRIOR TO ANY WORK ON SITE.

ISSUE	AMENDMENTS	DATE
A	LANDLORD/CLIENT APPROVAL	16.04.2025

CLIENT:
FITSTOP.
FITSTOP Australia
51 Manilla Street
EAST BRISBANE QLD 4169
AUSTRALIA
Mobile: 0409 907 269 (Nicole Donohue)
EMAIL: nicole.donohue@fitstop.com

DESIGNER:
VECA Group
ABN 92 473 736 223
MOBILE: 0401 657 190 (Eric Lacour)
Registered Building Practitioner (VIC) – II CDP-ID 54352
Building Services Provider/Building Designer Ltd. (TAS)
License #494351416
EMAIL: veca@vecagroup.com
WEB: https://www.vecagroup.com

PROJECT	FITSTOP EARLWOOD 335 Homer Street Earlwood NSW 2206 (Approx. 218sqm)
DRAWING	NEIGHBOOR NOTIFICATION PLAN
DATE	16th April 2025
DESIGNED	EL
DRAWN	EB
SCALE	AS INDICATED @ A4
PROJECT No.	FLEA_3790
DRAWING No.	VECA_FIEA3790_ 000A