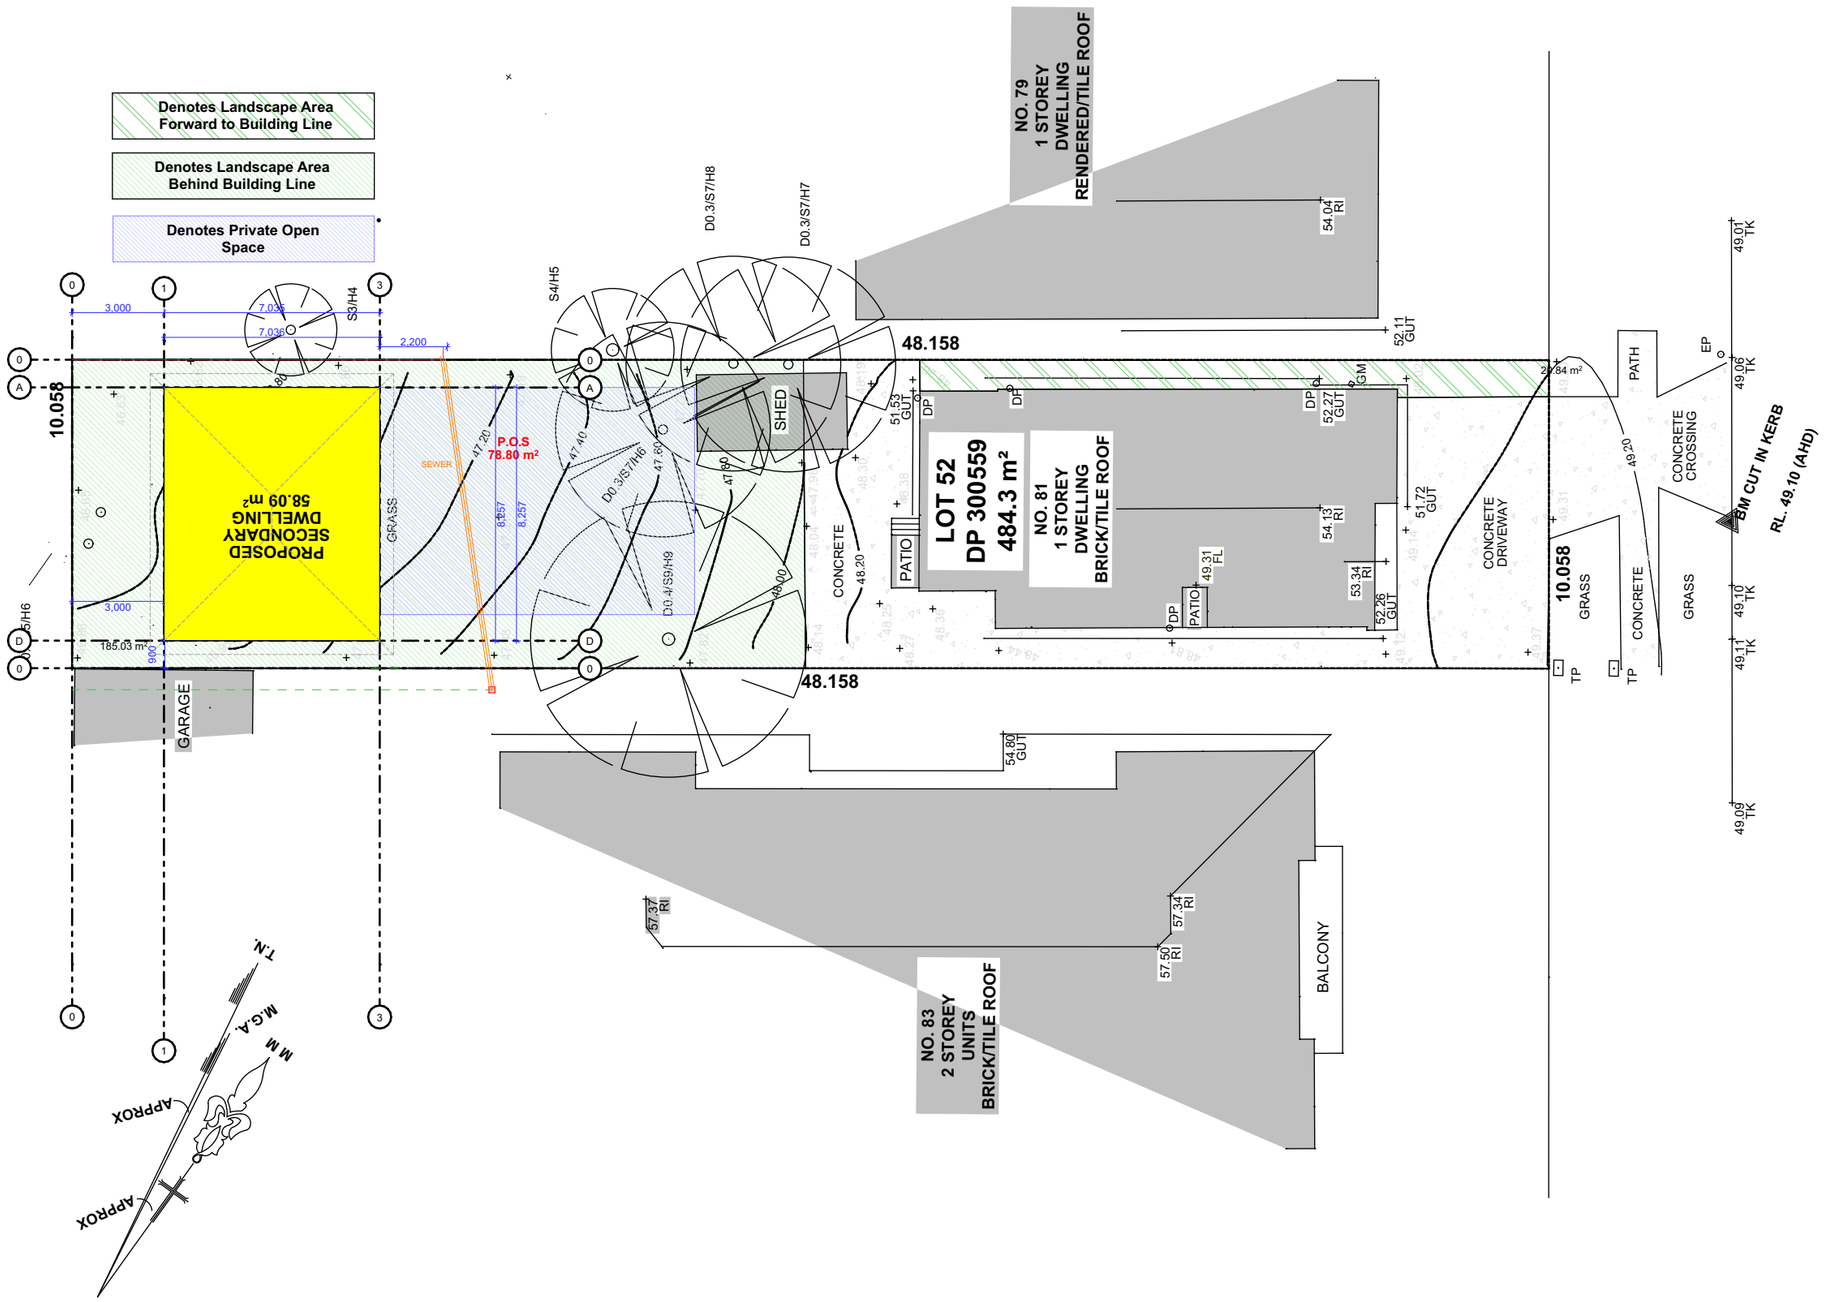

1 SITE & LANDSCAPE PLAN
1:200

CLIENT	DRAWING TITLE
Mr Mohammed Abdul Hannan Mrs Shah Abida Sultana Ruhe LOT 52, DP 300559 81 BROADWAY, PUNCHBOWL, NSW 2196	Construction Details **SITE & LANDSCAPE PLAN**
PROJECT	**SHEET SIZE**
DEVELOPMENT APPLICATION SET Construction of Secondary Dwelling	A3

MASTER GRANNY FLATS

719 FOREST ROAD, PEAKHURST 2210 NSW

1300 643 528
www.mastergrannyflats.com.au

design@mastergrannyflats.com.au

REVISION	DESCRIPTION	DATE	DRAWN
P01	PRELIMINARY DRAFT	17.12.2024	VC
P02	PRELIMINARY DRAFT	13.01.2025	VC
DA01	ARCHITECTURAL SET	16.01.2025	VC
P03	ARCHITECTURAL SET	12.05.2025	VC
DA02	ARCHITECTURAL SET	15.05.2025	VC
DA03	ARCHITECTURAL SET	22.05.2025	VC

SCALE	DRAWN	CHECKED	DATE
1:200	VC		22.05.2025

PROJECT No	DRAWING No	REVISION
C24-0008981	DA 0400	DA03