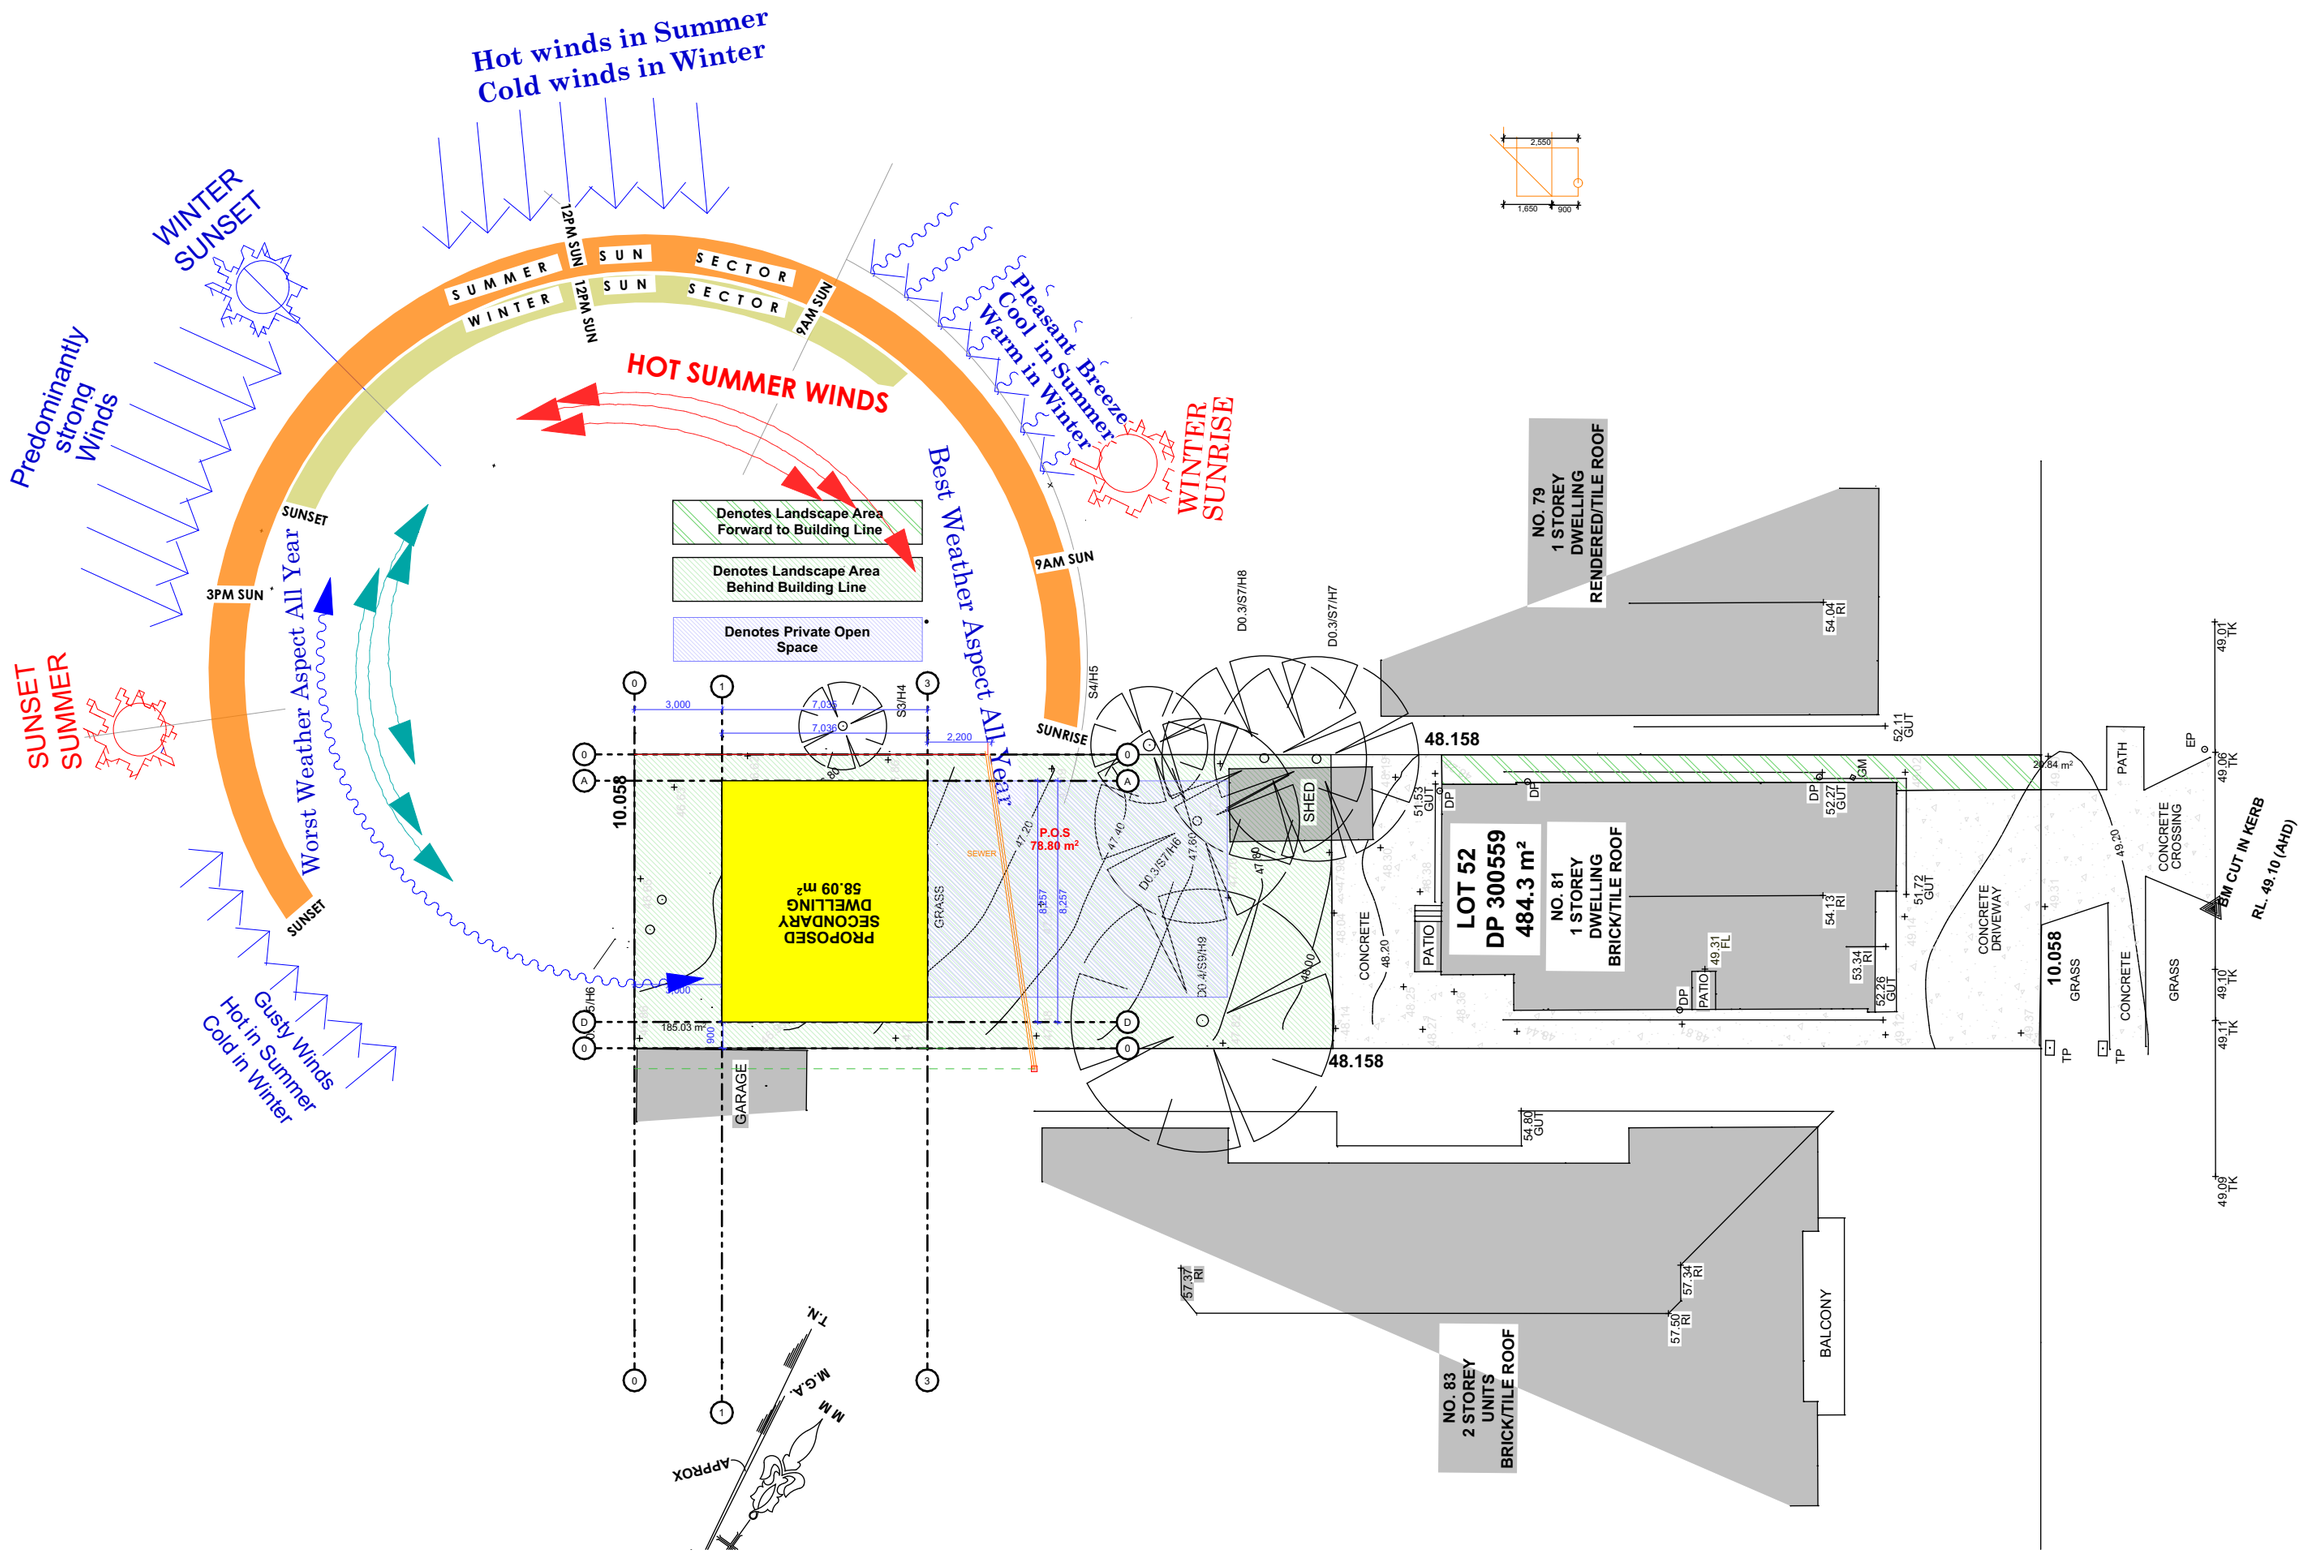

1

SITE ANALYSIS PLAN
1:210

Construction Details

SITE ANALYSIS PLAN

SHEET SIZE
A3

PROJECT
DEVELOPMENT APPLICATION SET
Construction of Secondary Dwelling

CLIENT
Mohammed Abdul Hannan
Mrs Shah Abida Sultana Ruhe
LOT 52, DP 300559
81 BROADWAY, PUNCHBOWL, NSW 2196

MASTER GRANNY FLATS
719 FOREST ROAD, PEAKHURST 2210 NSW
1300 643 528
www.mastergrannyflats.com.au
design@mastergrannyflats.com.au

REVISION	DESCRIPTION	DATE	DRAWN
P01	PRELIMINARY DRAFT	17.12.2024	VC
P02	PRELIMINARY DRAFT	13.01.2025	VC
DA01	ARCHITECTURAL SET	16.01.2025	VC
P03	ARCHITECTURAL SET	12.05.2025	VC
DA02	ARCHITECTURAL SET	15.05.2025	VC
DA03	ARCHITECTURAL SET	22.05.2025	VC

SCALE	DRAWN	CHECKED	DATE
1:210	VC		22.05.2025

PROJECT No	DRAWING No	REVISION
C24-0008981	CC 0405	DA03