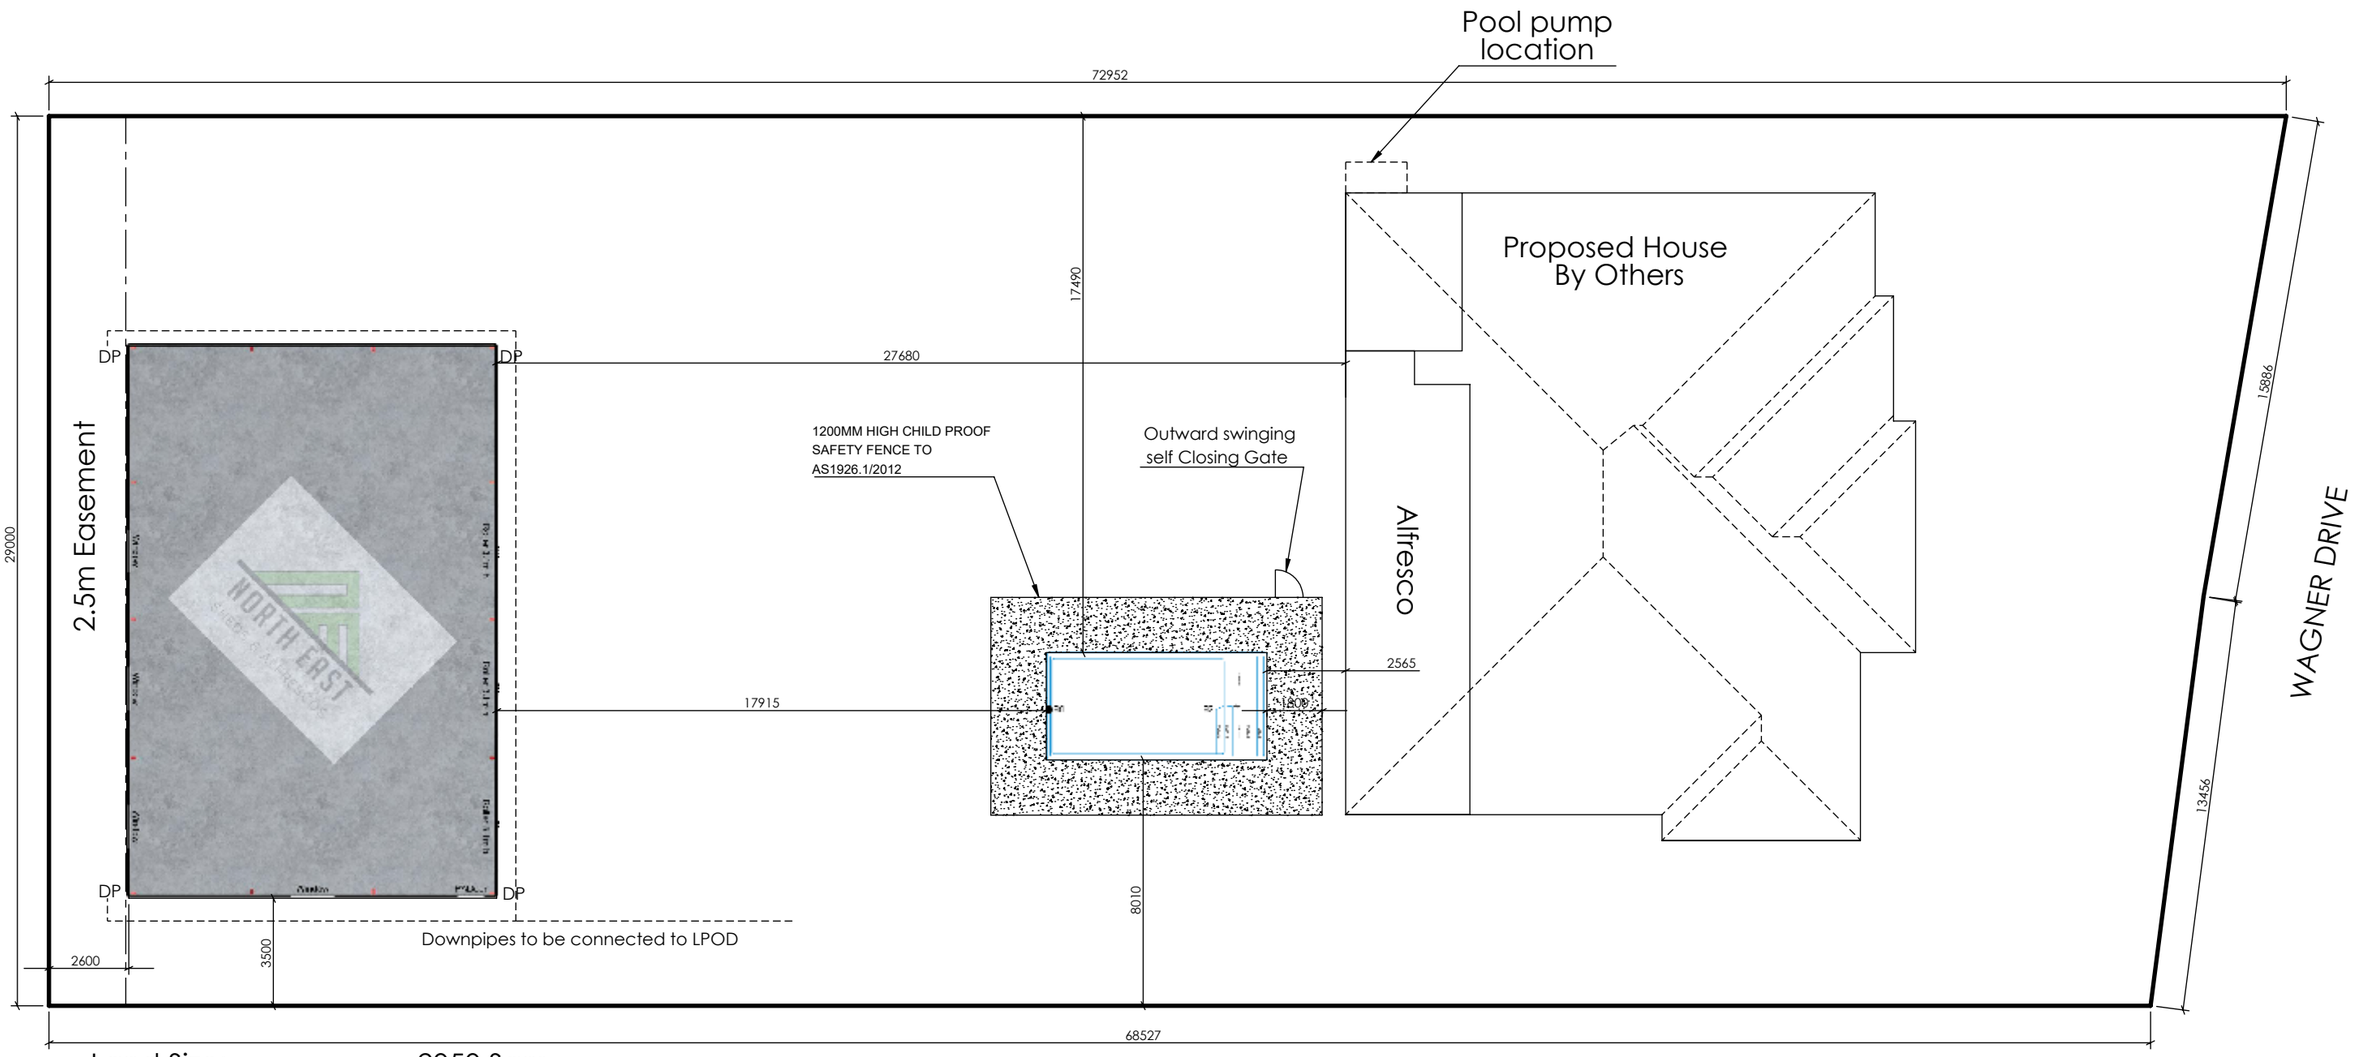

Land Size: 2050 Sqm
Proposed Shed: 216 Sqm
Total Covered Area: 216 Sqm
Soft Landscape on lot: 1834 Sqm

NORTH EAST SHEDS & ALFRESCOS	CLIENT: Shaun & Jen Gilchrist	PROJECT TITLE: Site Plan	
	PROJECT ADDRESS: 36 Wagner Drive Jindera	DRAWING TITLE:	SCALE: 1:200

SOLIDWORKS Educational Product. For Instructional Use Only.