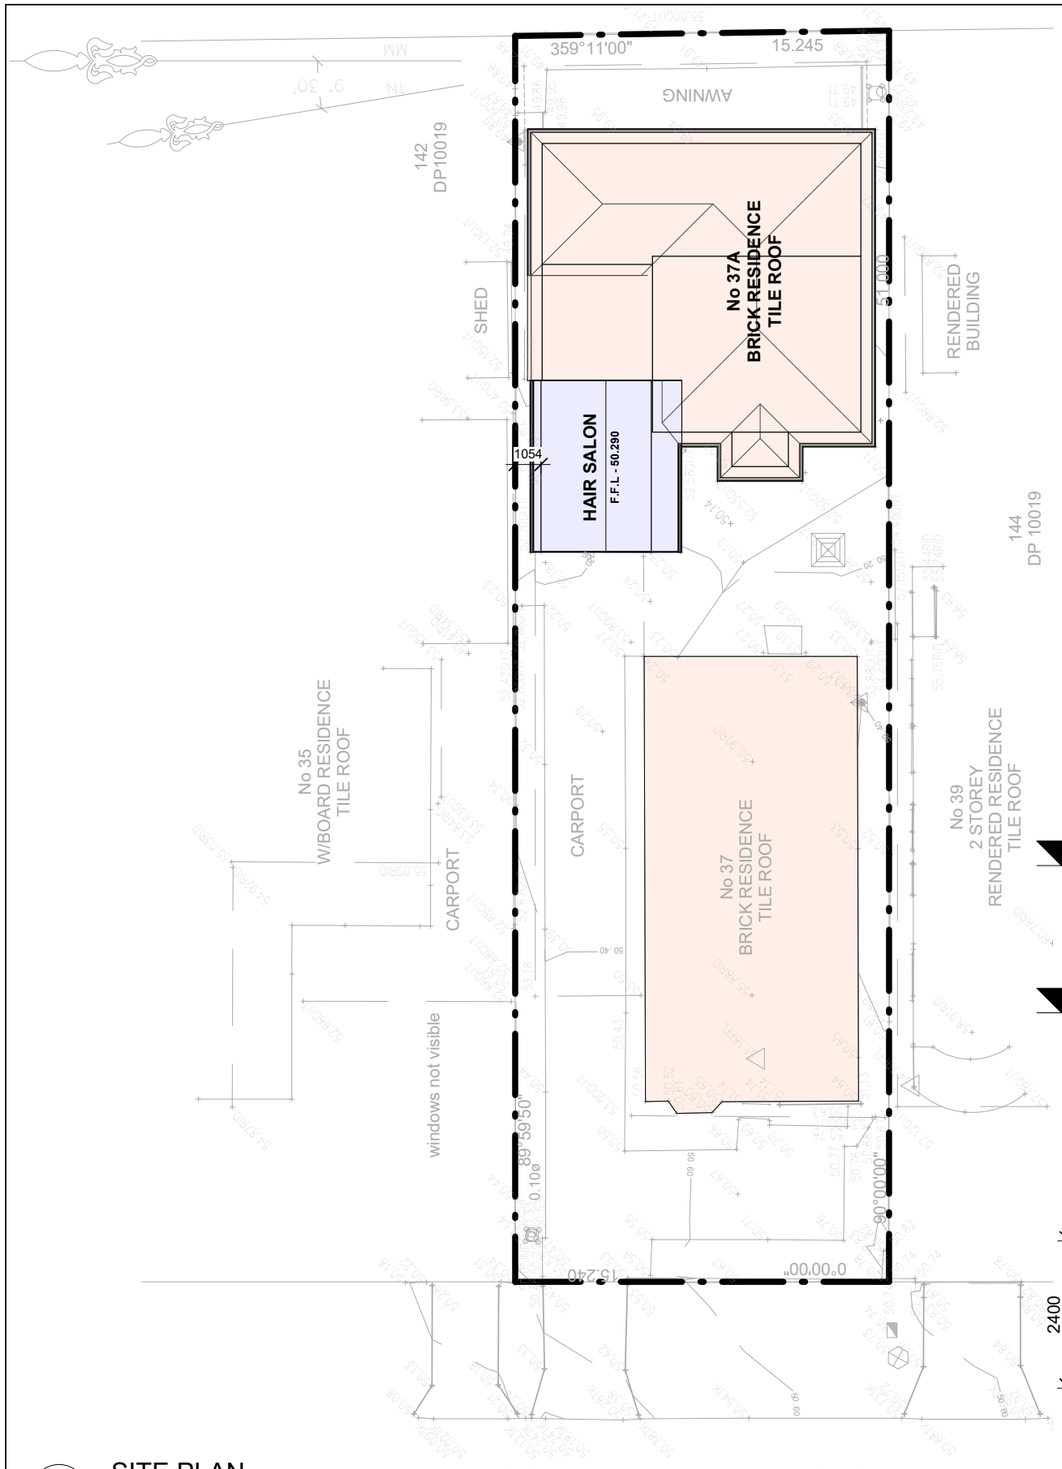

1 SITE PLAN
1 : 250

BRENNAN STREET

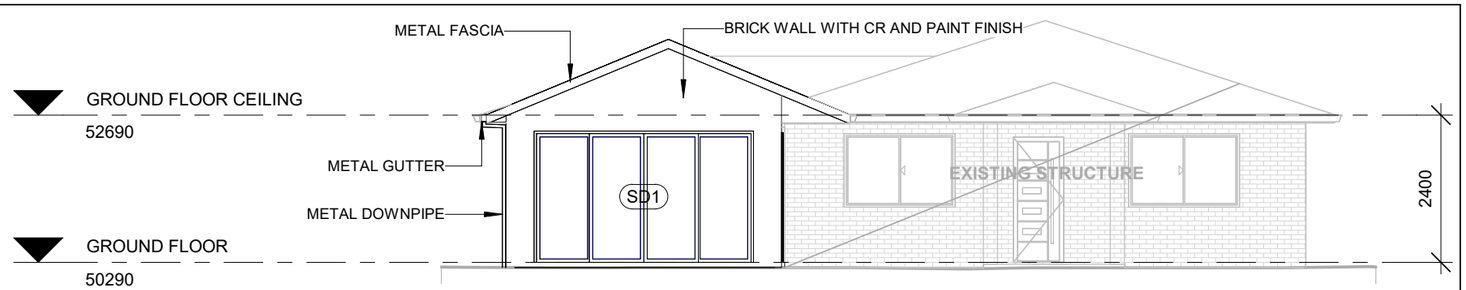

5 WEST
1 : 100

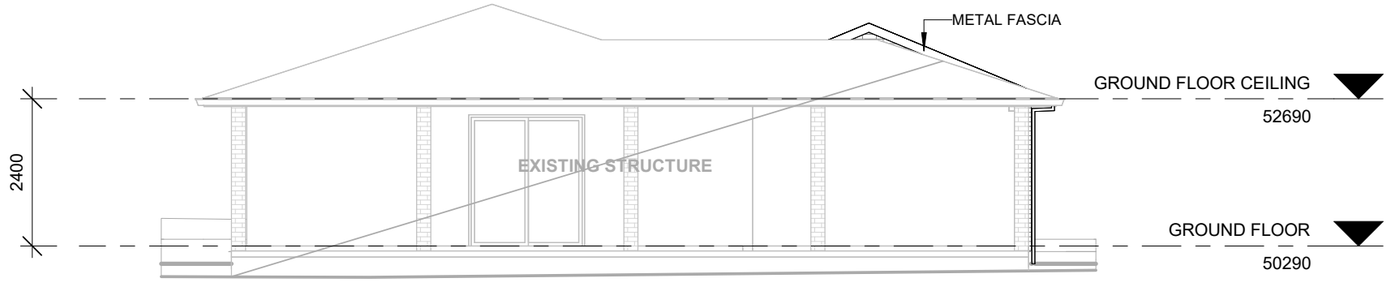

2 EAST
1 : 100

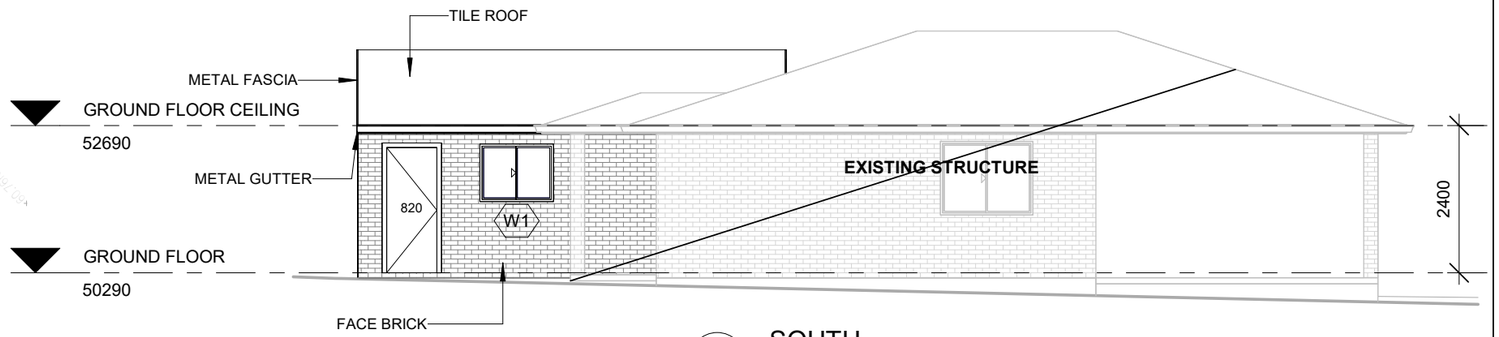

4 SOUTH
1 : 100

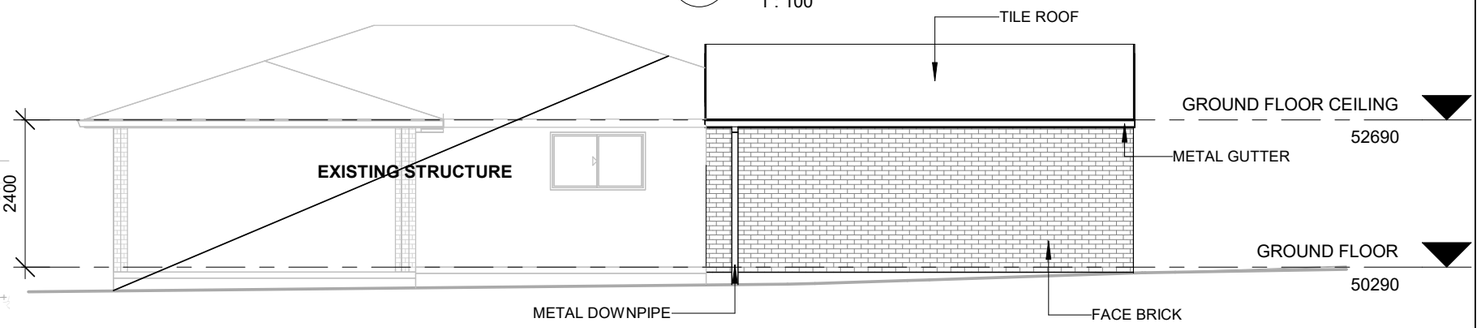

3 NORTH
1 : 100

OBLIQ DESIGN
9 PENGUIN PARADE
HINCHINBROOK NSW 2168
M: 0457 451 758
M: 0419 183 175
E: ilhan@obliqdesign.com.au
E: h_alijagic@bigpond.com
ABN: 77 802 983 648

COMPLETE CONSTRUCTION ENGINEERING PTY LTD
ABN: 31 143 485 367

No.	Description	Date
1	DA	13/06/2025

JACK

CHANGE OF USE OF EXISTING OUTBUILDING TO HAIR SALON AT LOT 143 DP 10019, 37 BRENNAN ROAD, YAGOONA NSW 2199

NOTIFICATION PLAN

Project number		A-7
Date	13/06/2025	
Drawn by	Ilhan Alijagic	
Checked by		Scale As indicated