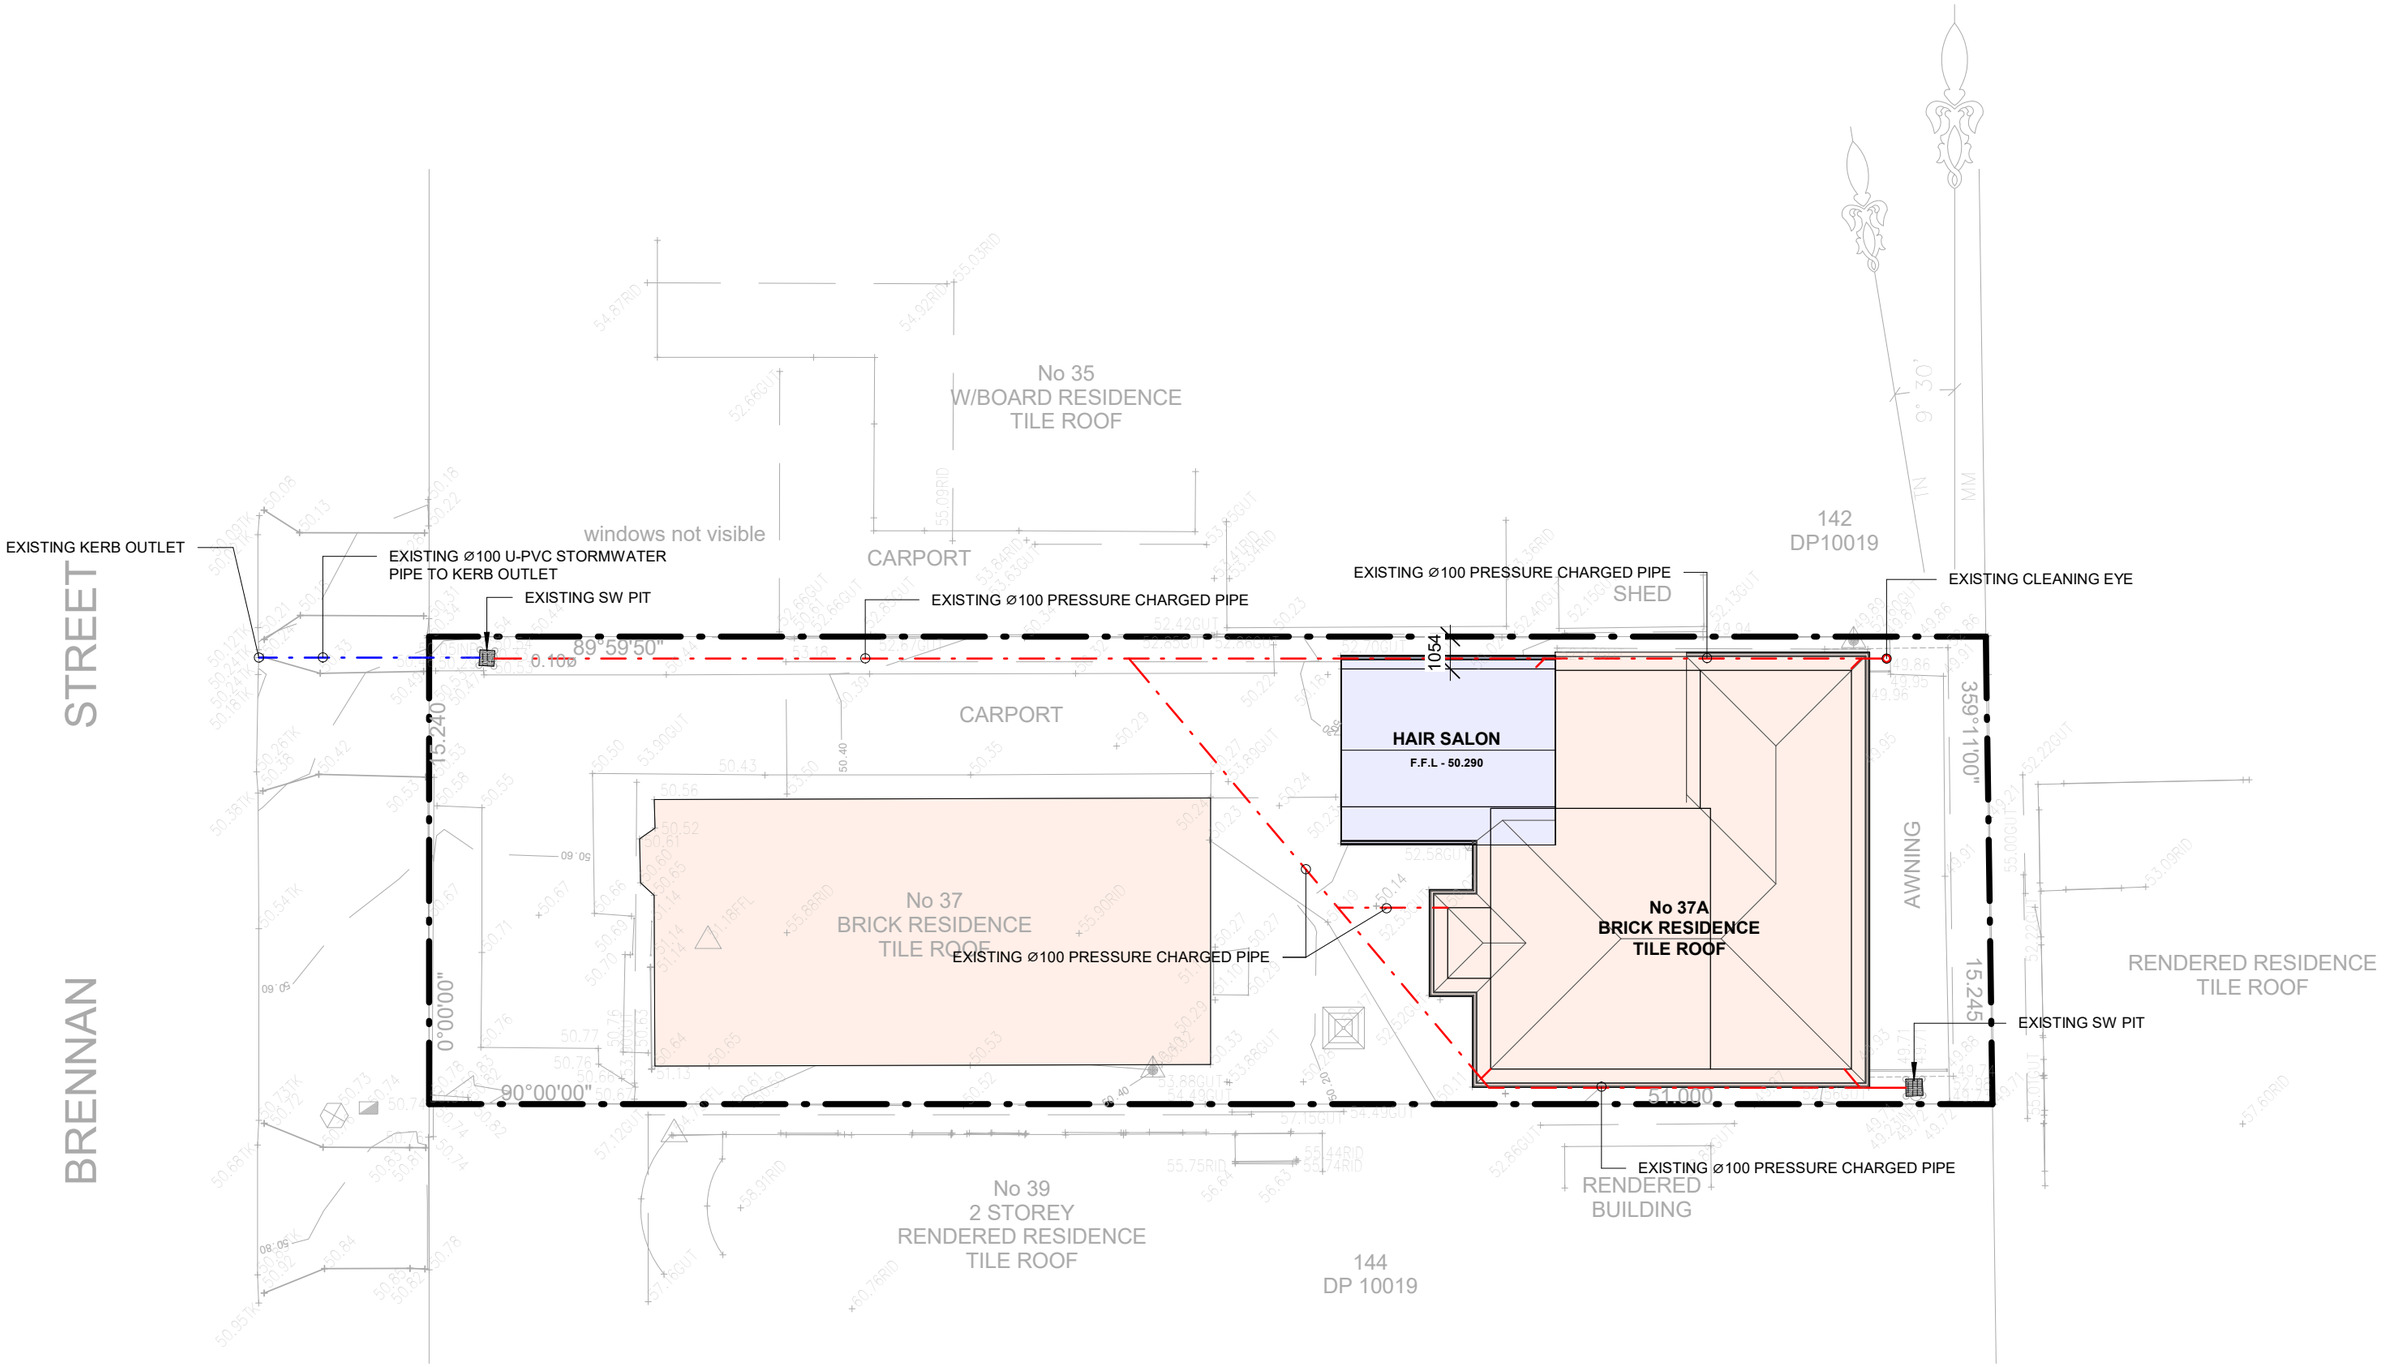

1 STORMWATER PLAN

1 : 200

OBLIQ DESIGN
9 PENGUIN PARADE
HINCHINBROOK NSW 2168
M: 0457 451 758
M: 0419 183 175
E: ilhan@obliqdesign.com.au
E: h_alijagic@bigpond.com
ABN: 77 802 983 648

COMPLETE CONSTRUCTION ENGINEERING PTY LTD
ABN: 31 143 485 367

No.	Description	Date
1	DA	13/06/2025

JACK

CHANGE OF USE OF EXISTING OUTBUILDING TO HAIR SALON AT LOT 143 DP 10019, 37 BRENNAN ROAD, YAGOONA NSW 2199

STORMWATER PLAN

Project number		A-6
Date	13/06/2025	
Drawn by	Ilhan Alijagic	
Checked by		Scale 1 : 200