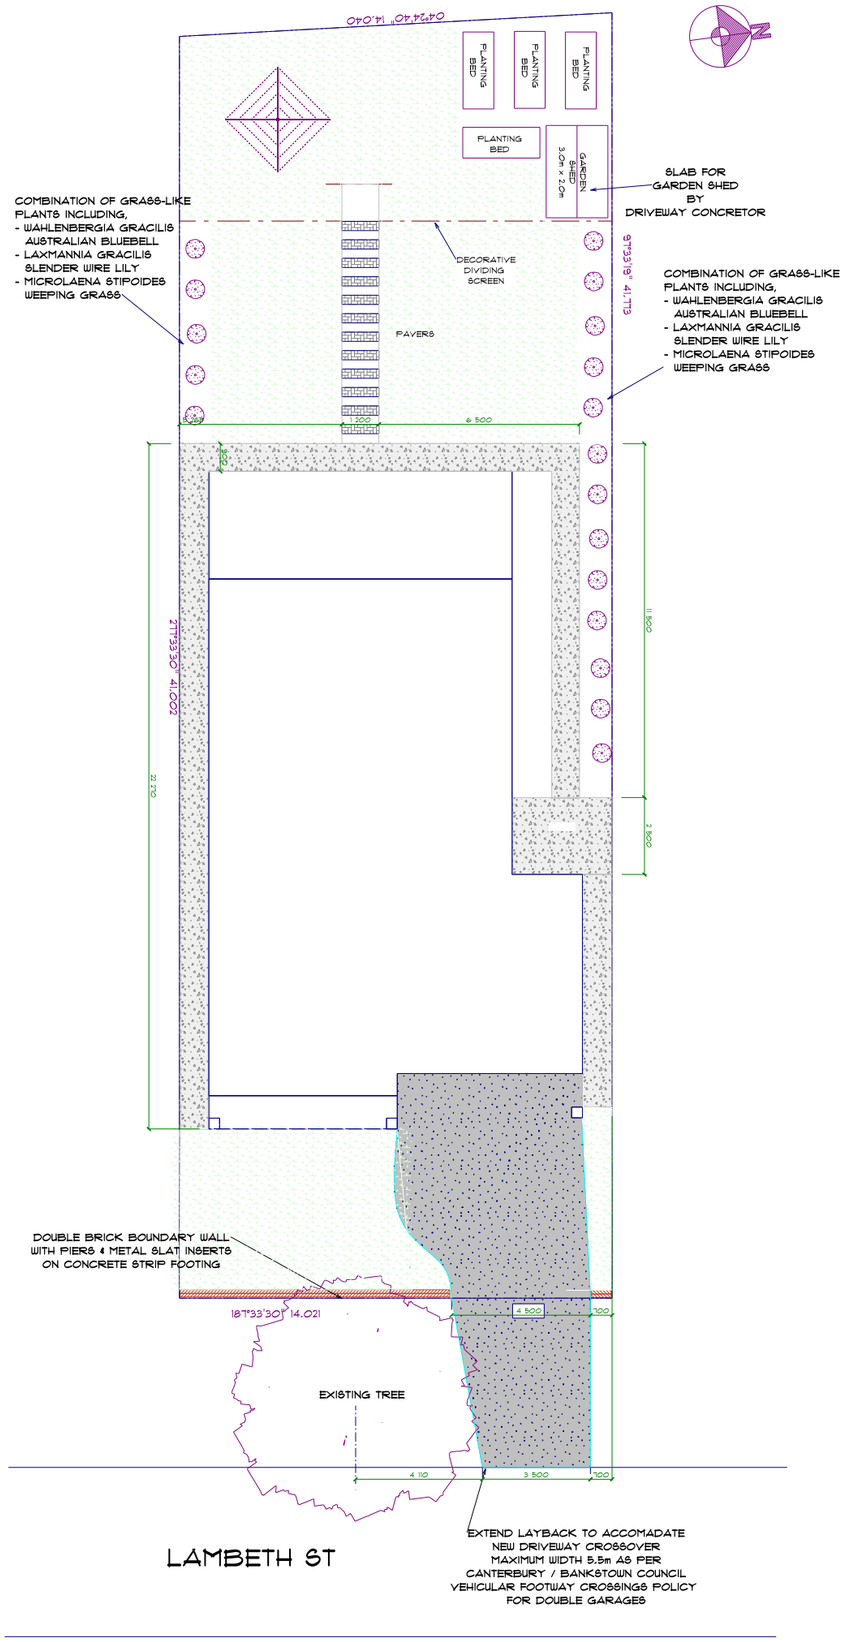

AREA SCHEDULE		
NAME	COLOR	AREA
PLAIN CONCRETE PATHS		55.6 Sqm
COLOURED CONCRETE DRIVEWAY		64.0 Sqm
TURF		178.0 Sqm
GARDEN SHED SLAB		6.0 Sqm
FRONT FENCE STRIP FOOTING		9.0 lm

LANDSCAPE PLAN

Voula & Stan Viatos		SOFTPLAN ARCHITECTURAL DESIGN SOFTWARE	Arabella Homes 56 Eschol Park Dr Eschol Park NSW 2558
Site Address: 64 Lambeth Street Panania.			PHONE:0412 403 602 FAX: 9820 1969
PHONE:	A3		admin@arabellahomes.com.au
FAX:		SCALE:1:200	Page No :7
EMAIL:		DATE:29/06/2025	DRAWN BY: