Elevation Legend		
	RT	Selected Roof Tiles
	HX	Harditex cladding/render
	(Obs)	Obscure Glazing
	Ax	Axon vertical cladding
	Apol.	Apolic Cladding
	CR	Acrylic Render
	Fbr	Facebrick
	INW	Innowood or Sculpform

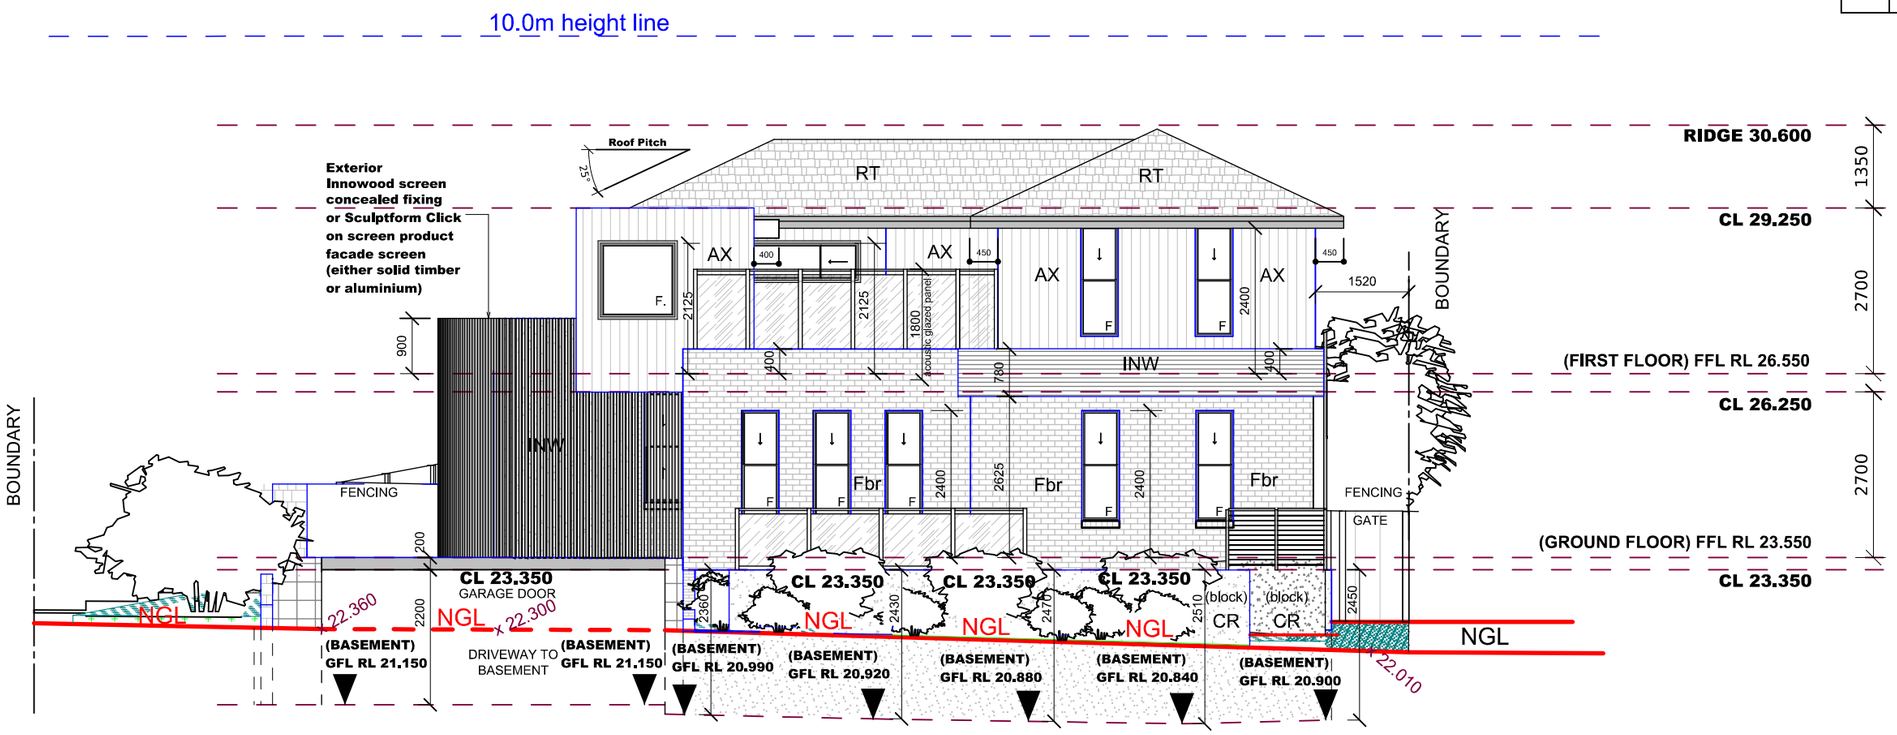

NORTH WEST ELEVATION
FRONT ELEVATION
(TO WESTON STREET)

0 1 2 3 4 5 8
1:100

dbb design - basix - build
M: 0417 45 888 6
E : design@d-b-b.com
W: d-b-b.com
bdaa ACCREDITED BUILDING DESIGNER
experienced & practising designer & builder Since 1997

Client :
SMJ Constructions P/L

Project Title :
Centre Base Childcare at:
L54, 169 Weston Street, Panania

Not FOR CONSTRUCTION

No.	Date	Revision
E		
D	30/06/25	DA SUBMISSION
C	29/05/25	Consultants Issue
B	20/05/25	Consultants Issue
A	03/11/24	Concept Designs

Note:
-Do not scale off drawings
-All works to be setout by a registered survey
-Builder or contractor to verify all dimensions & levels as well notify the designer of any discrepancies prior to commencing any work
-Refer to Engineers drawings for structural details

© Copyright of design and information shown here is retained and authority is required for any reproduction.

-Not for Construction unless noted otherwise in the issue and revision block

FRONT ELEVATION

Scale:	Drawn By:	Drawing No.
1:100	dbb	07
Date: 03/11/24	Issue: DA-C	