Elevation Legend	
RT	Selected Roof Tiles
HX	Harditex cladding/render
(Obs)	Obscure Glazing
Ax	Axon vertical cladding
Apol.	Apolic Cladding
CR	Acrylic Render
Fbr	Facebrick
INW	Innowood or Sculpform

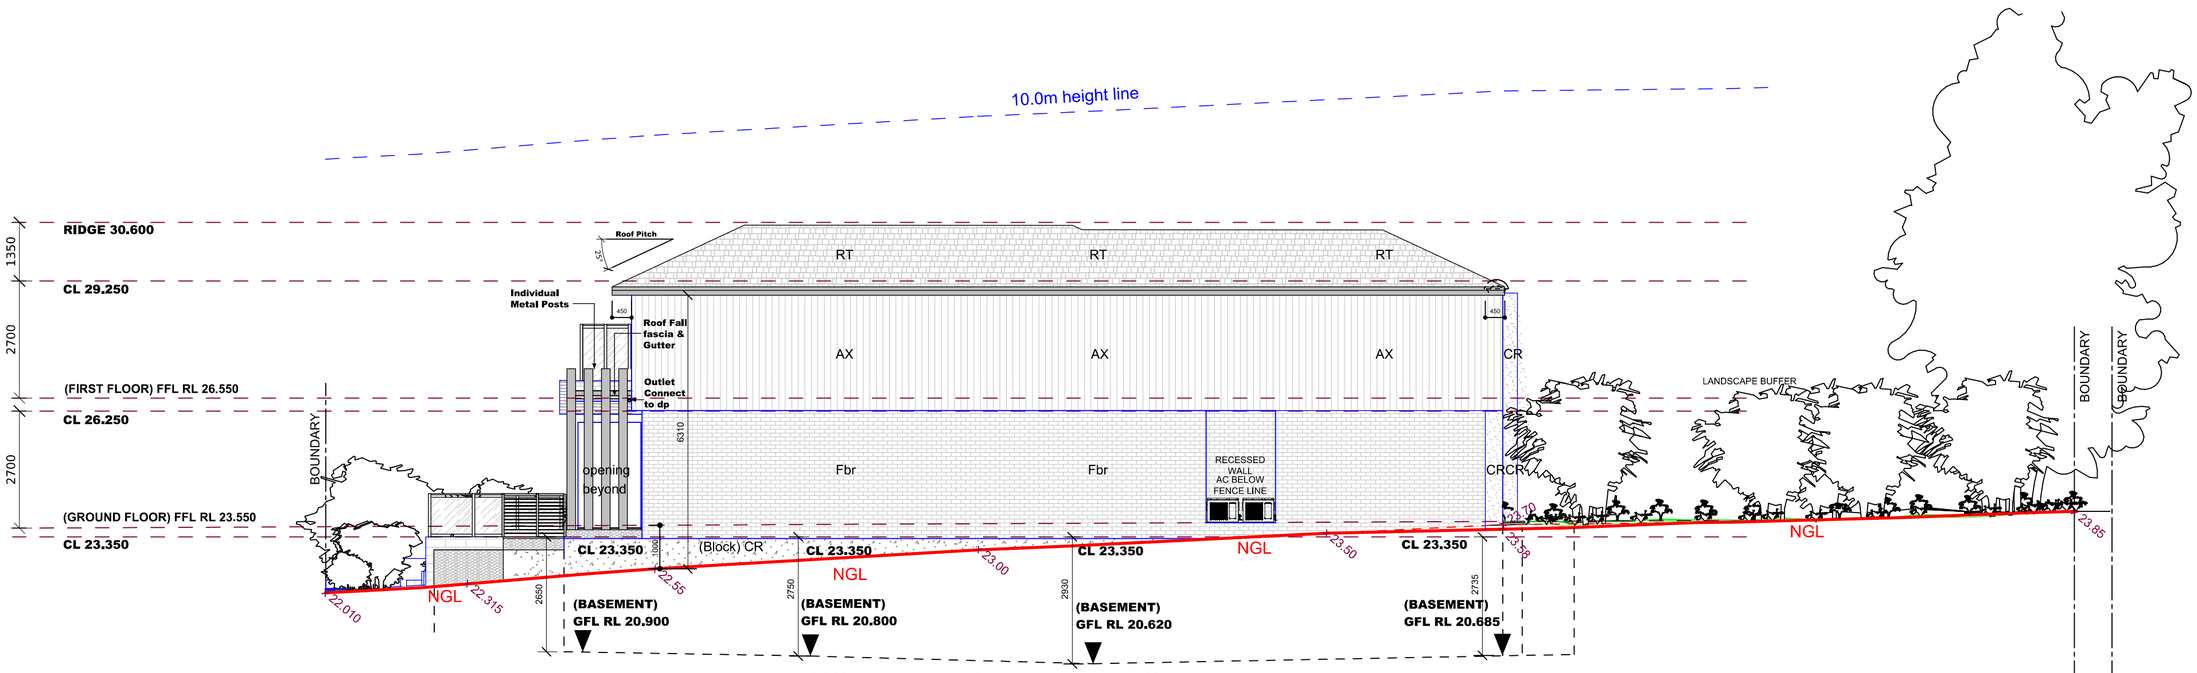

SOUTH WEST ELEVATION

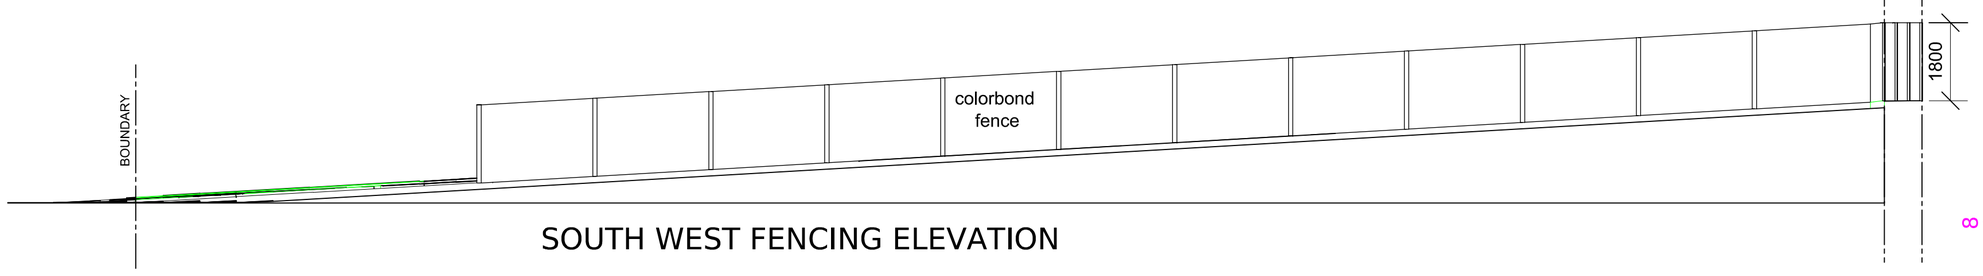

SOUTH WEST FENCING ELEVATION

0 1 2 3 4 5 8
1:100

ELEVATIONS

Scale: 1:100
Drawn By: dbb
Drawing No. 08
Date: 03/11/24
Issue: DA-C

Note:
-Do not scale off drawings
-All works to be setout by a registered survey
-Builder or contractor to verify all dimensions & levels as well notify the designer of any discrepancies prior to commencement of work
-Refer to Engineers drawings for structural details
© Copyright of design and information shown here is retained and authority is required for any reproduction.
-Not for Construction unless noted otherwise in the issue and revision block

Not FOR CONSTRUCTION

No.	Date	Revision
E		
D	30/06/25	DA SUBMISSION
C	29/05/25	Consultants Issue
B	20/05/25	Consultants Issue
A	03/11/24	Concept Designs

Client : SMJ Constructions P/L

Project Title : Centre Base Childcare at: **L54, 169 Weston Street, Panania**

dbb design - basix - build
M: 0417 45 888 6
E : design@d-b-b.com
W: d-b-b.com
bdaa ACCREDITED BUILDING DESIGNER
experienced & practising designer & builder Since 1997