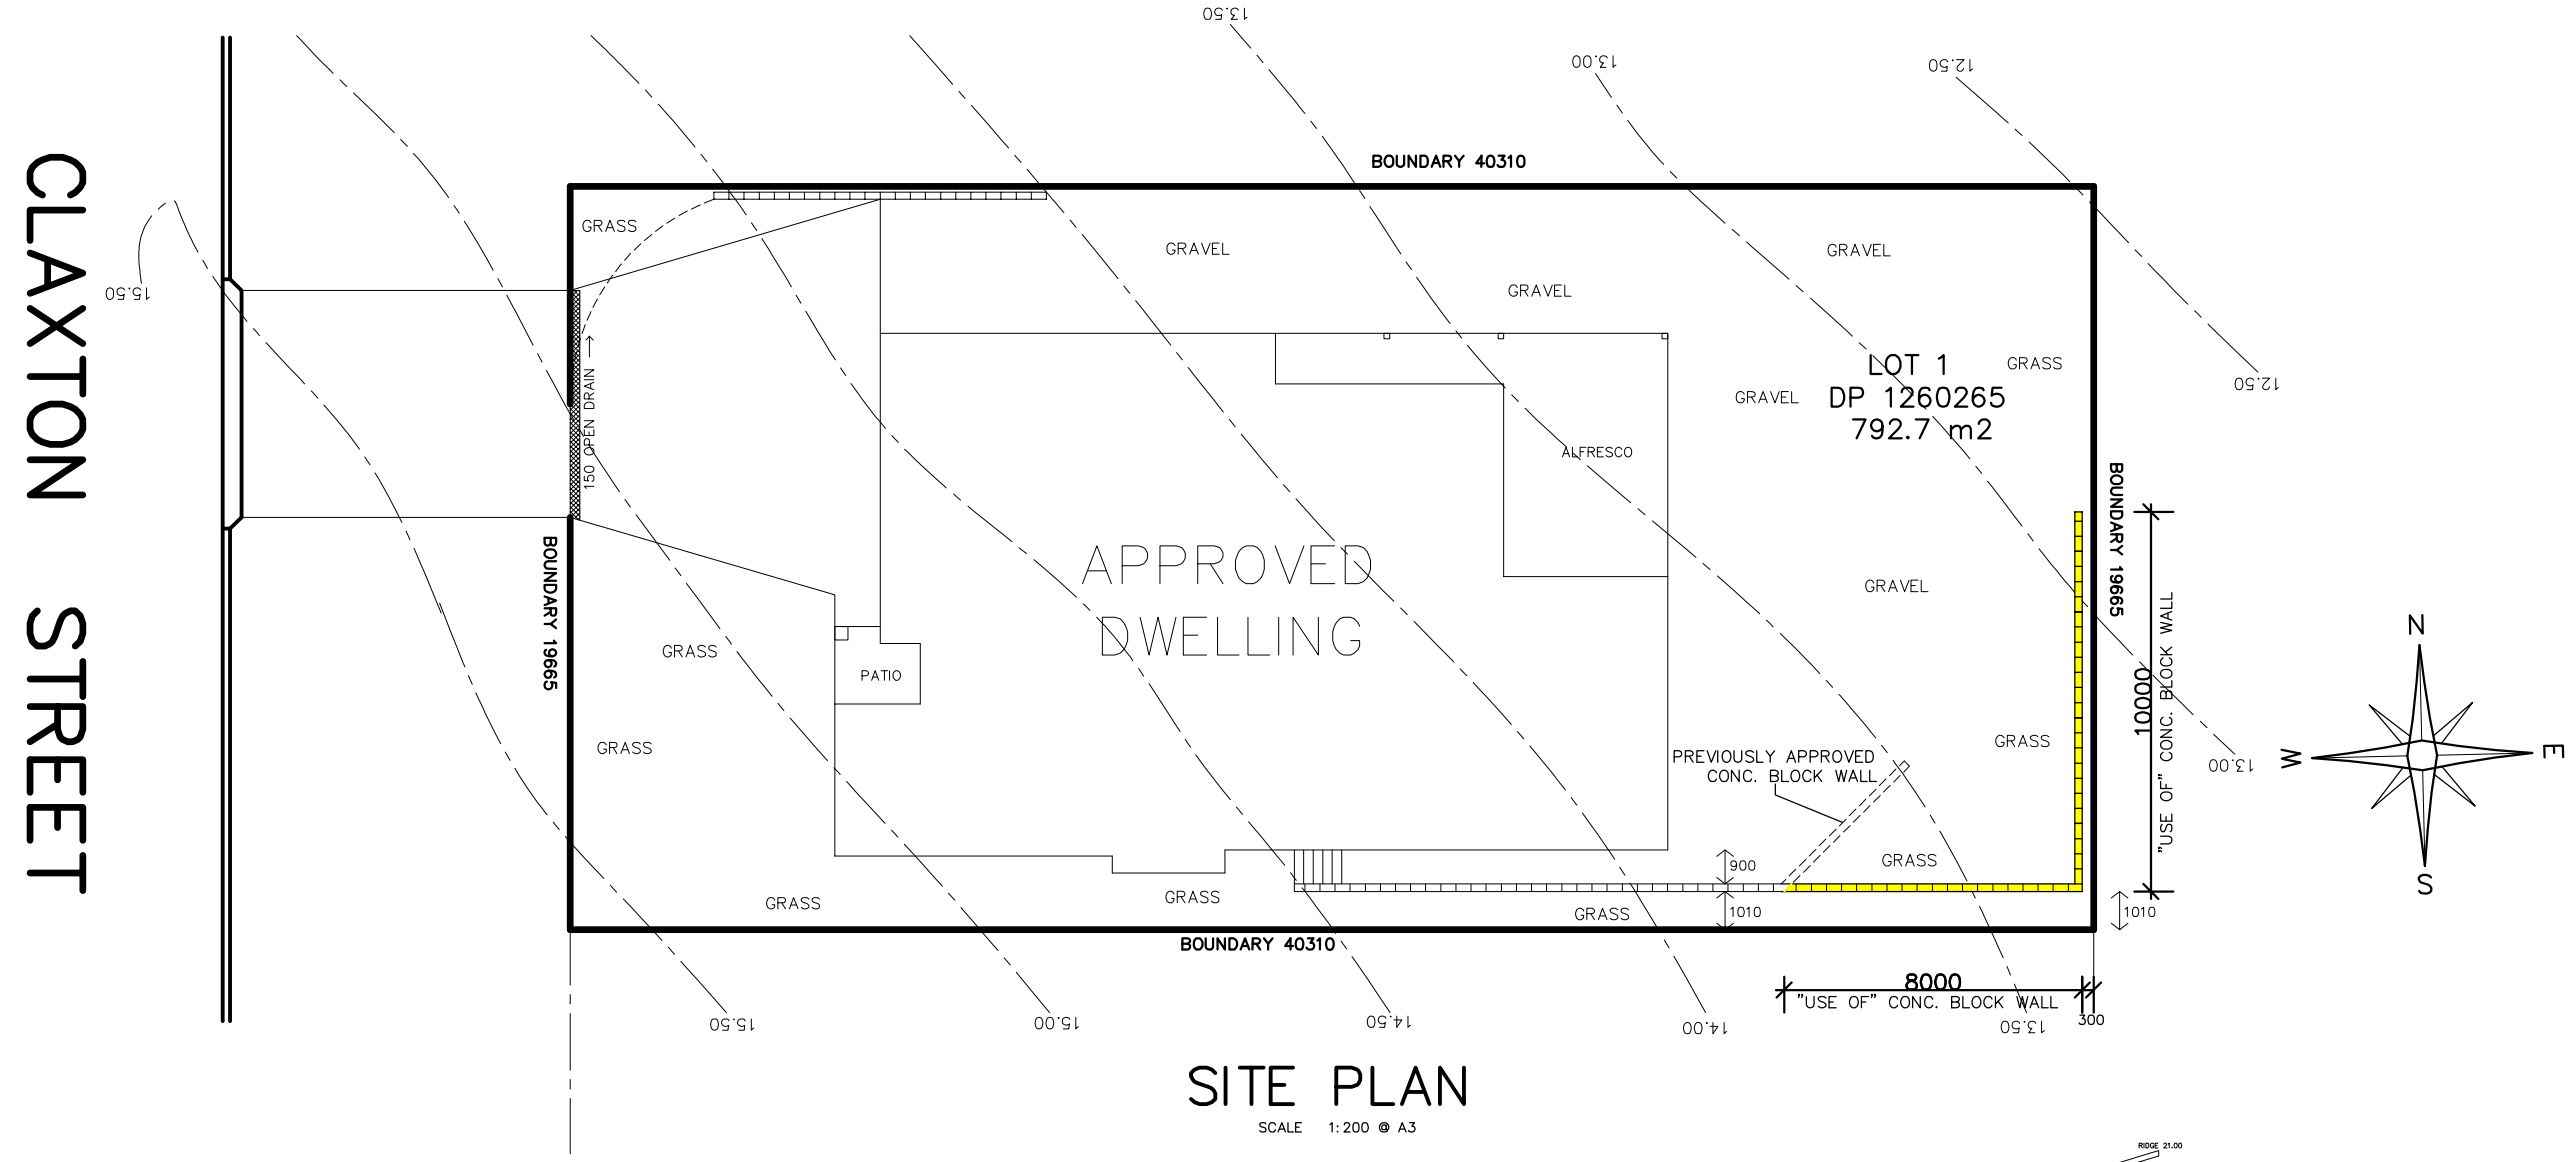

SITE PLAN

SCALE 1:200 @ A3

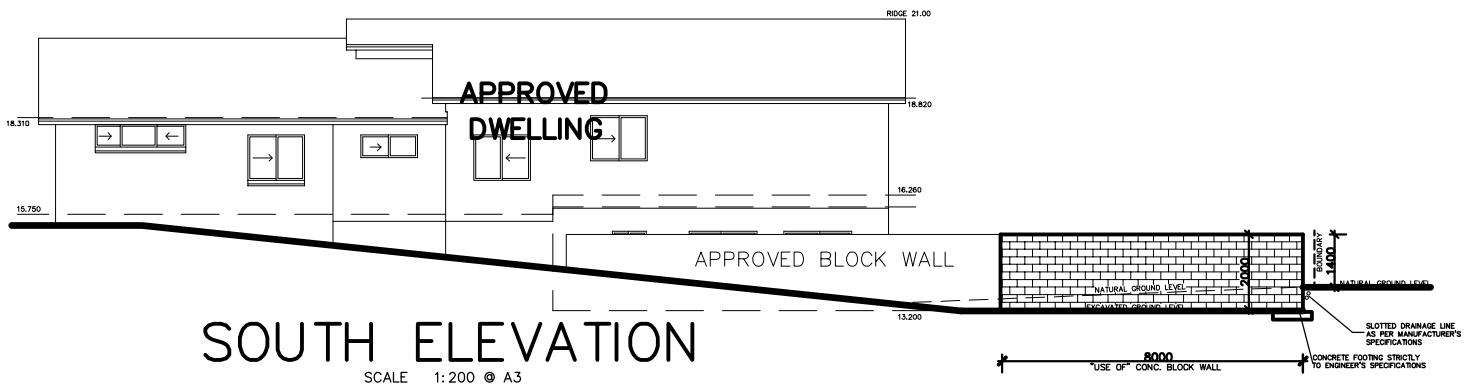

SOUTH ELEVATION

SCALE 1:200 @ A3

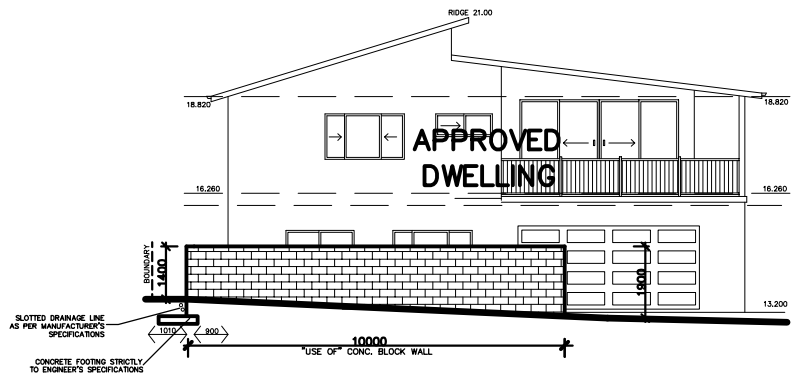

EAST ELEVATION

SCALE 1:200 @ A3

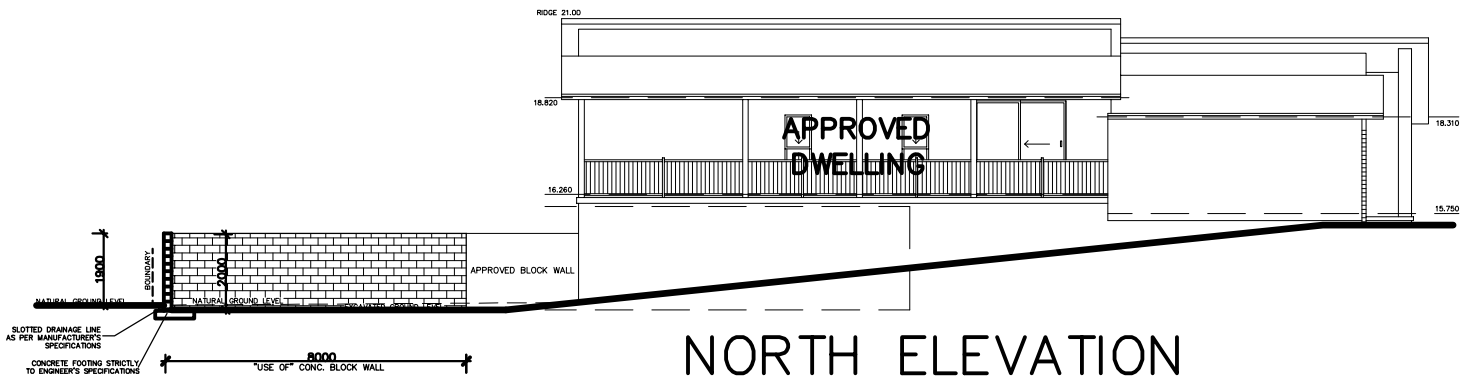

NORTH ELEVATION

SCALE 1:200 @ A3

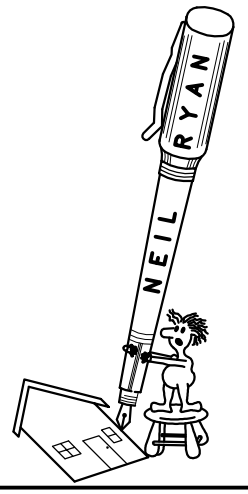

PROPOSED "USE OF RETAINING WALL" FOR:
P & T Jarvis
9 Claxton Street Tinonee

DRAWING	JOB No.	SHEET No.
NOTIFICATION PLAN	2022-010_b	1 OF 1
DATE JULY 2025	SCALE 1:200 @ A3	ISSUE A-1

DRAWN BY: NEIL RYAN
44 WOOLA ROAD TAREE
Mob. 0417682880
Email: admin@neilryan.com.au
ABN 43 831 206 704

CHECKED