


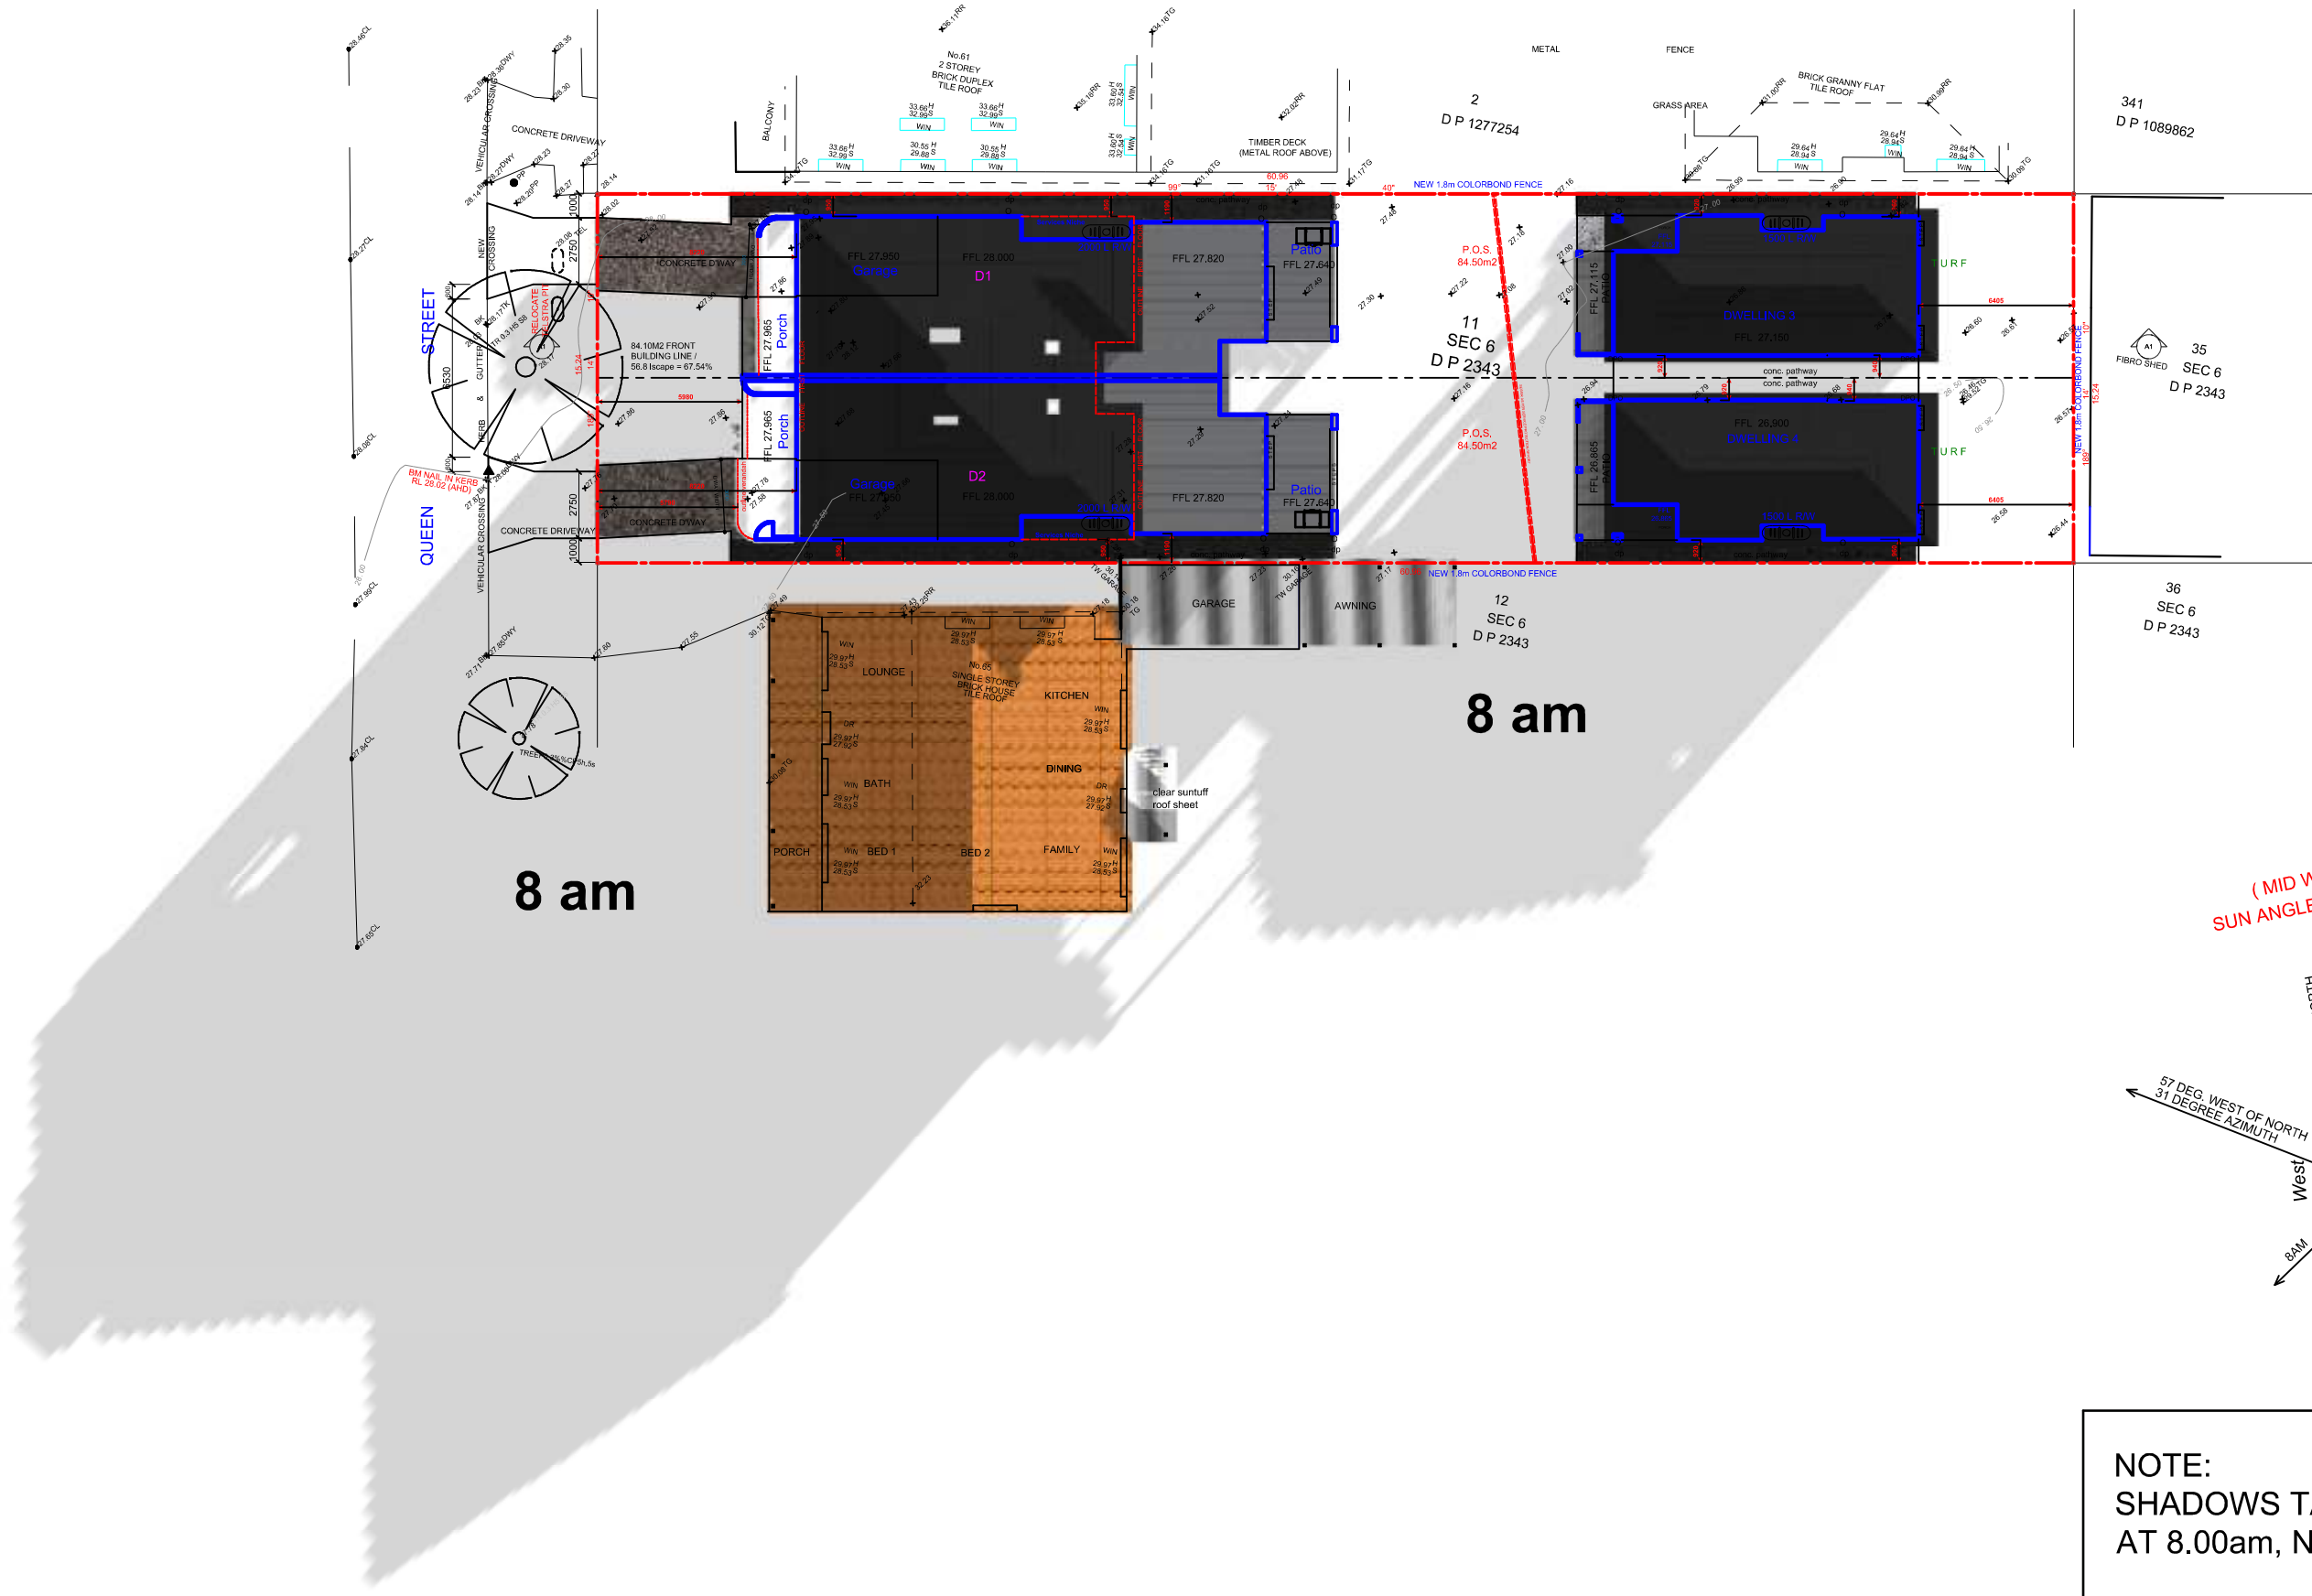

NOTE:
SHADOWS TAKEN ON 22nd JUNE
AT 8.00am, NOON & 4.00pm

dbb

M: 0417 45 888 6
E: design@d-b-b.com
W: d-b-b.com
experienced & practising designer & builder Since 1997

design - basix - build



bdad

ACCREDITED
BUILDING DESIGNER

NOT FOR CONSTRUCTION		
Client : Rajat and Pooja Karwal		
Project Title : Dual Occupancy & Sec. Dwellings at: L11, 63 Queen Street, Revesby dp2343		
No.	Date	Revision
E	01/09/25	DA SUBMISSION
D		
C		
B		
A	01/09/25	DA SUBMISSION

Note:
-Do not scale off drawings
-All works to be setout by a registered survey
-Builder or contractor to verify all dimensions
& levels as well notify the designer of any
discrepancies prior to commencing any work
-Refer to Engineers drawings for structural details
© Copyright of design and information shown here
is retained and authority is required for any
reproduction.
-Not for Construction unless noted otherwise
in the issue and revision block

SHADOWS WINTER		
Scale: 1:200	Drawn By: dbb	Drawing No. sd1
Date: 08/07/25	Issue: DA-A	

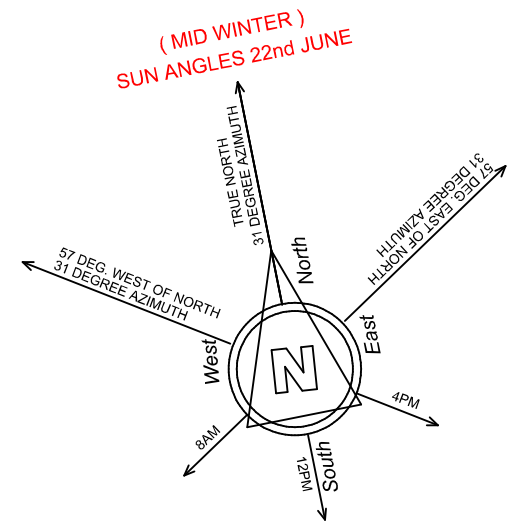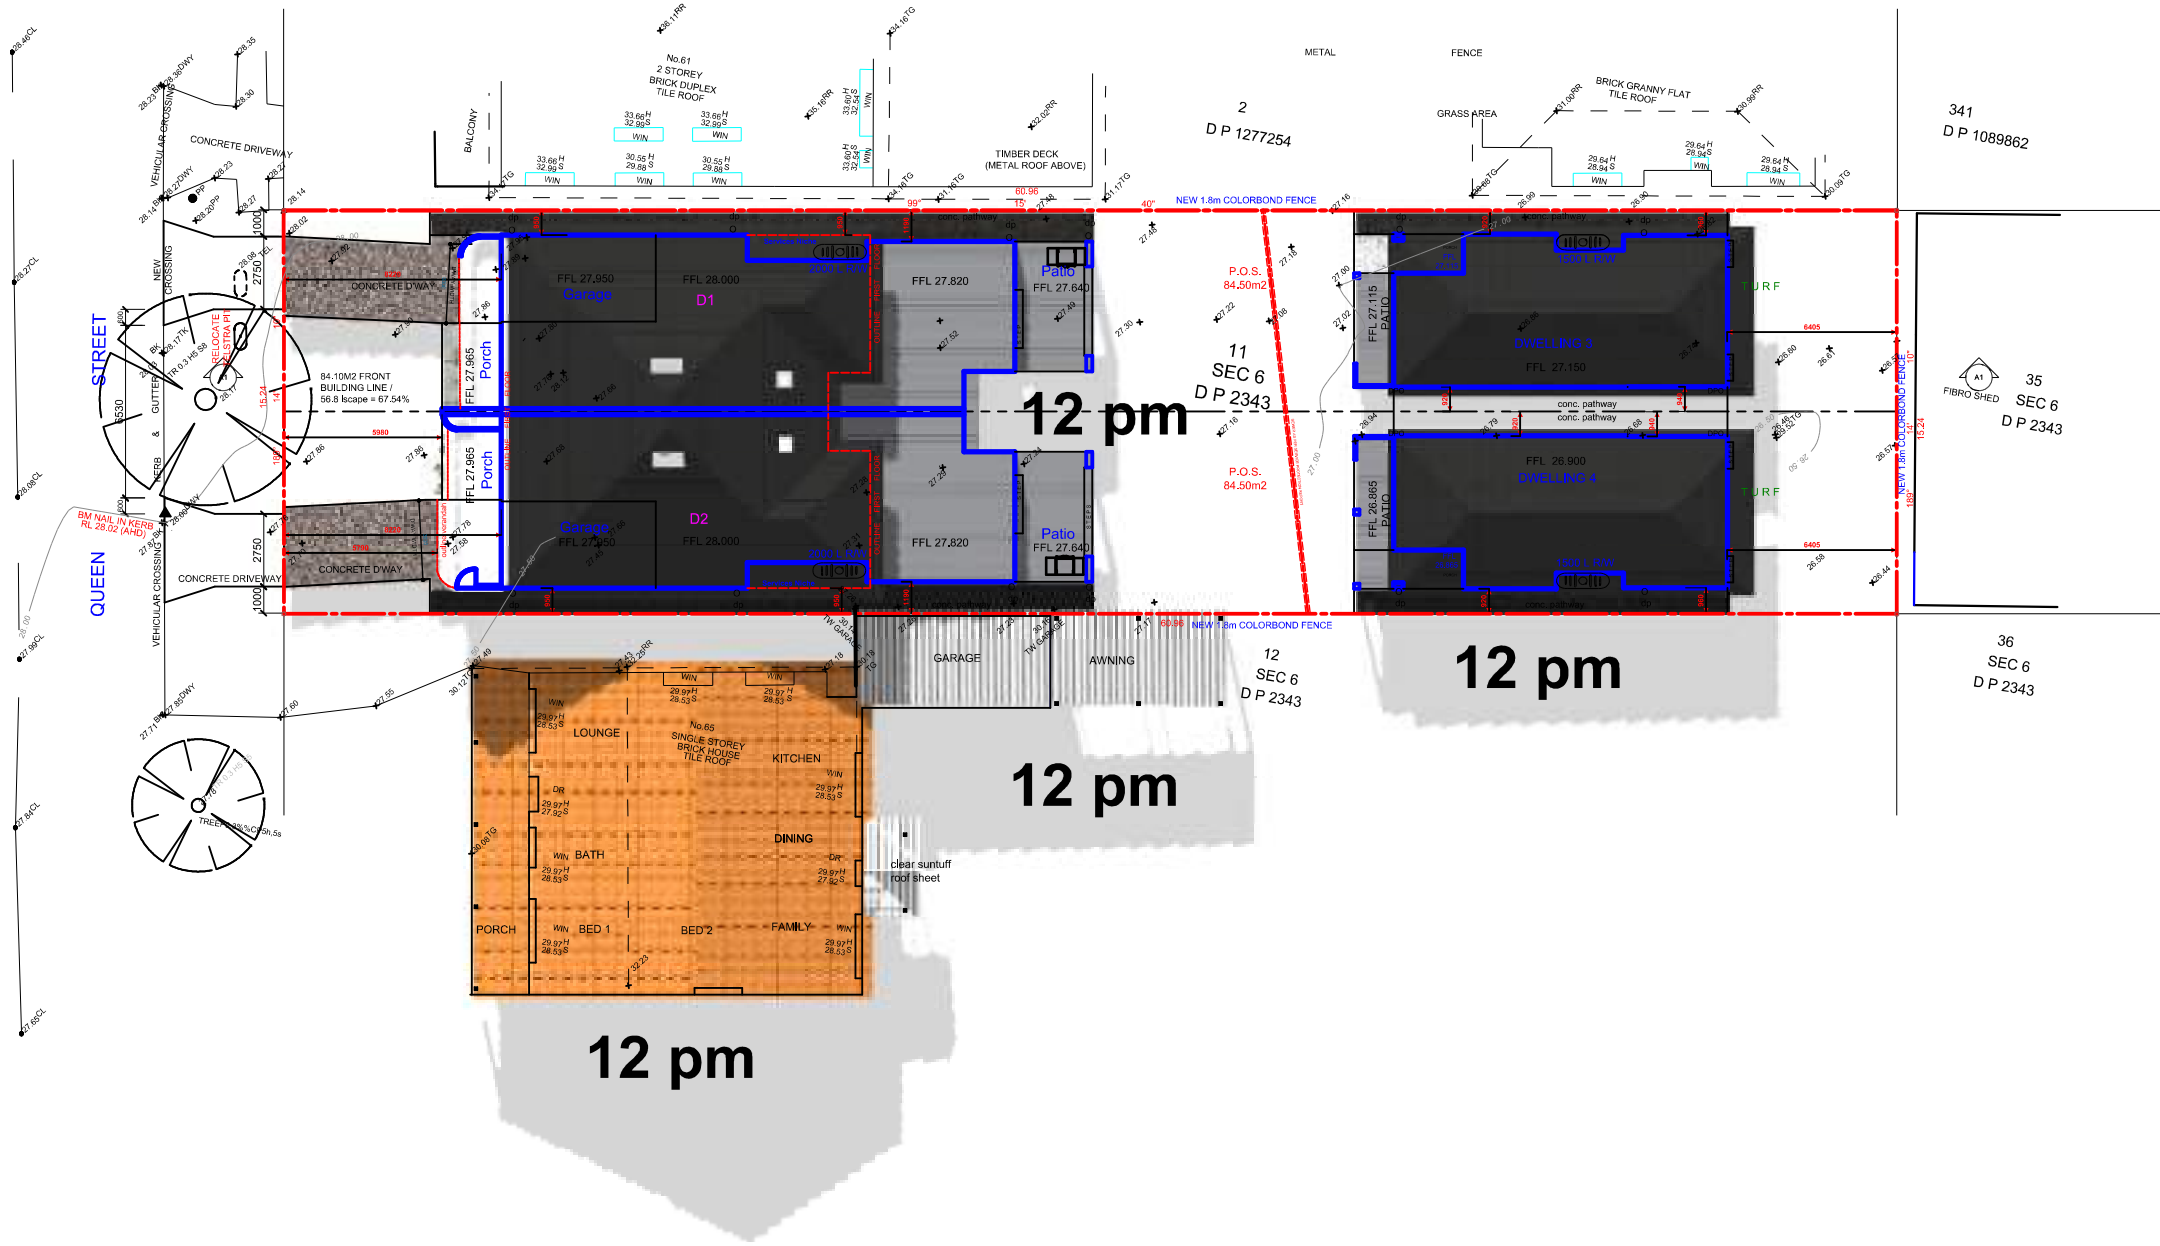

NOTE:
SHADOWS TAKEN ON 22nd JUNE
AT 8.00am, NOON & 4.00pm



design - basix - build

M: 0417 45 888 6
E: design@d-b-b.com
W: d-b-b.com



experienced & practising designer & builder Since 1997

Client :
Rajat and Pooja Karwal
Project Title :
Dual Occupancy & Sec. Dwellings at:
L11, 63 Queen Street, Revesby dp2343


E
D
C
B
A
No. 01/09/25 DA SUBMISSION
Date Revision

NOT FOR CONSTRUCTION

Note:
-Do not scale off drawings
-All works to be setout by a registered survey
-Builder or contractor to verify all dimensions
& levels as well notify the designer of any
discrepancies prior to commencing any work
-Refer to Engineers drawings for structural details
© Copyright of design and information shown here
is retained and authority is required for any
reproduction.
-Not for Construction unless noted otherwise
in the issue and revision block

SHADOWS WINTER

Scale: 1:200	Drawn By: dbb	Drawing No. sd2
Date: 08/07/25	Issue: DA-A	

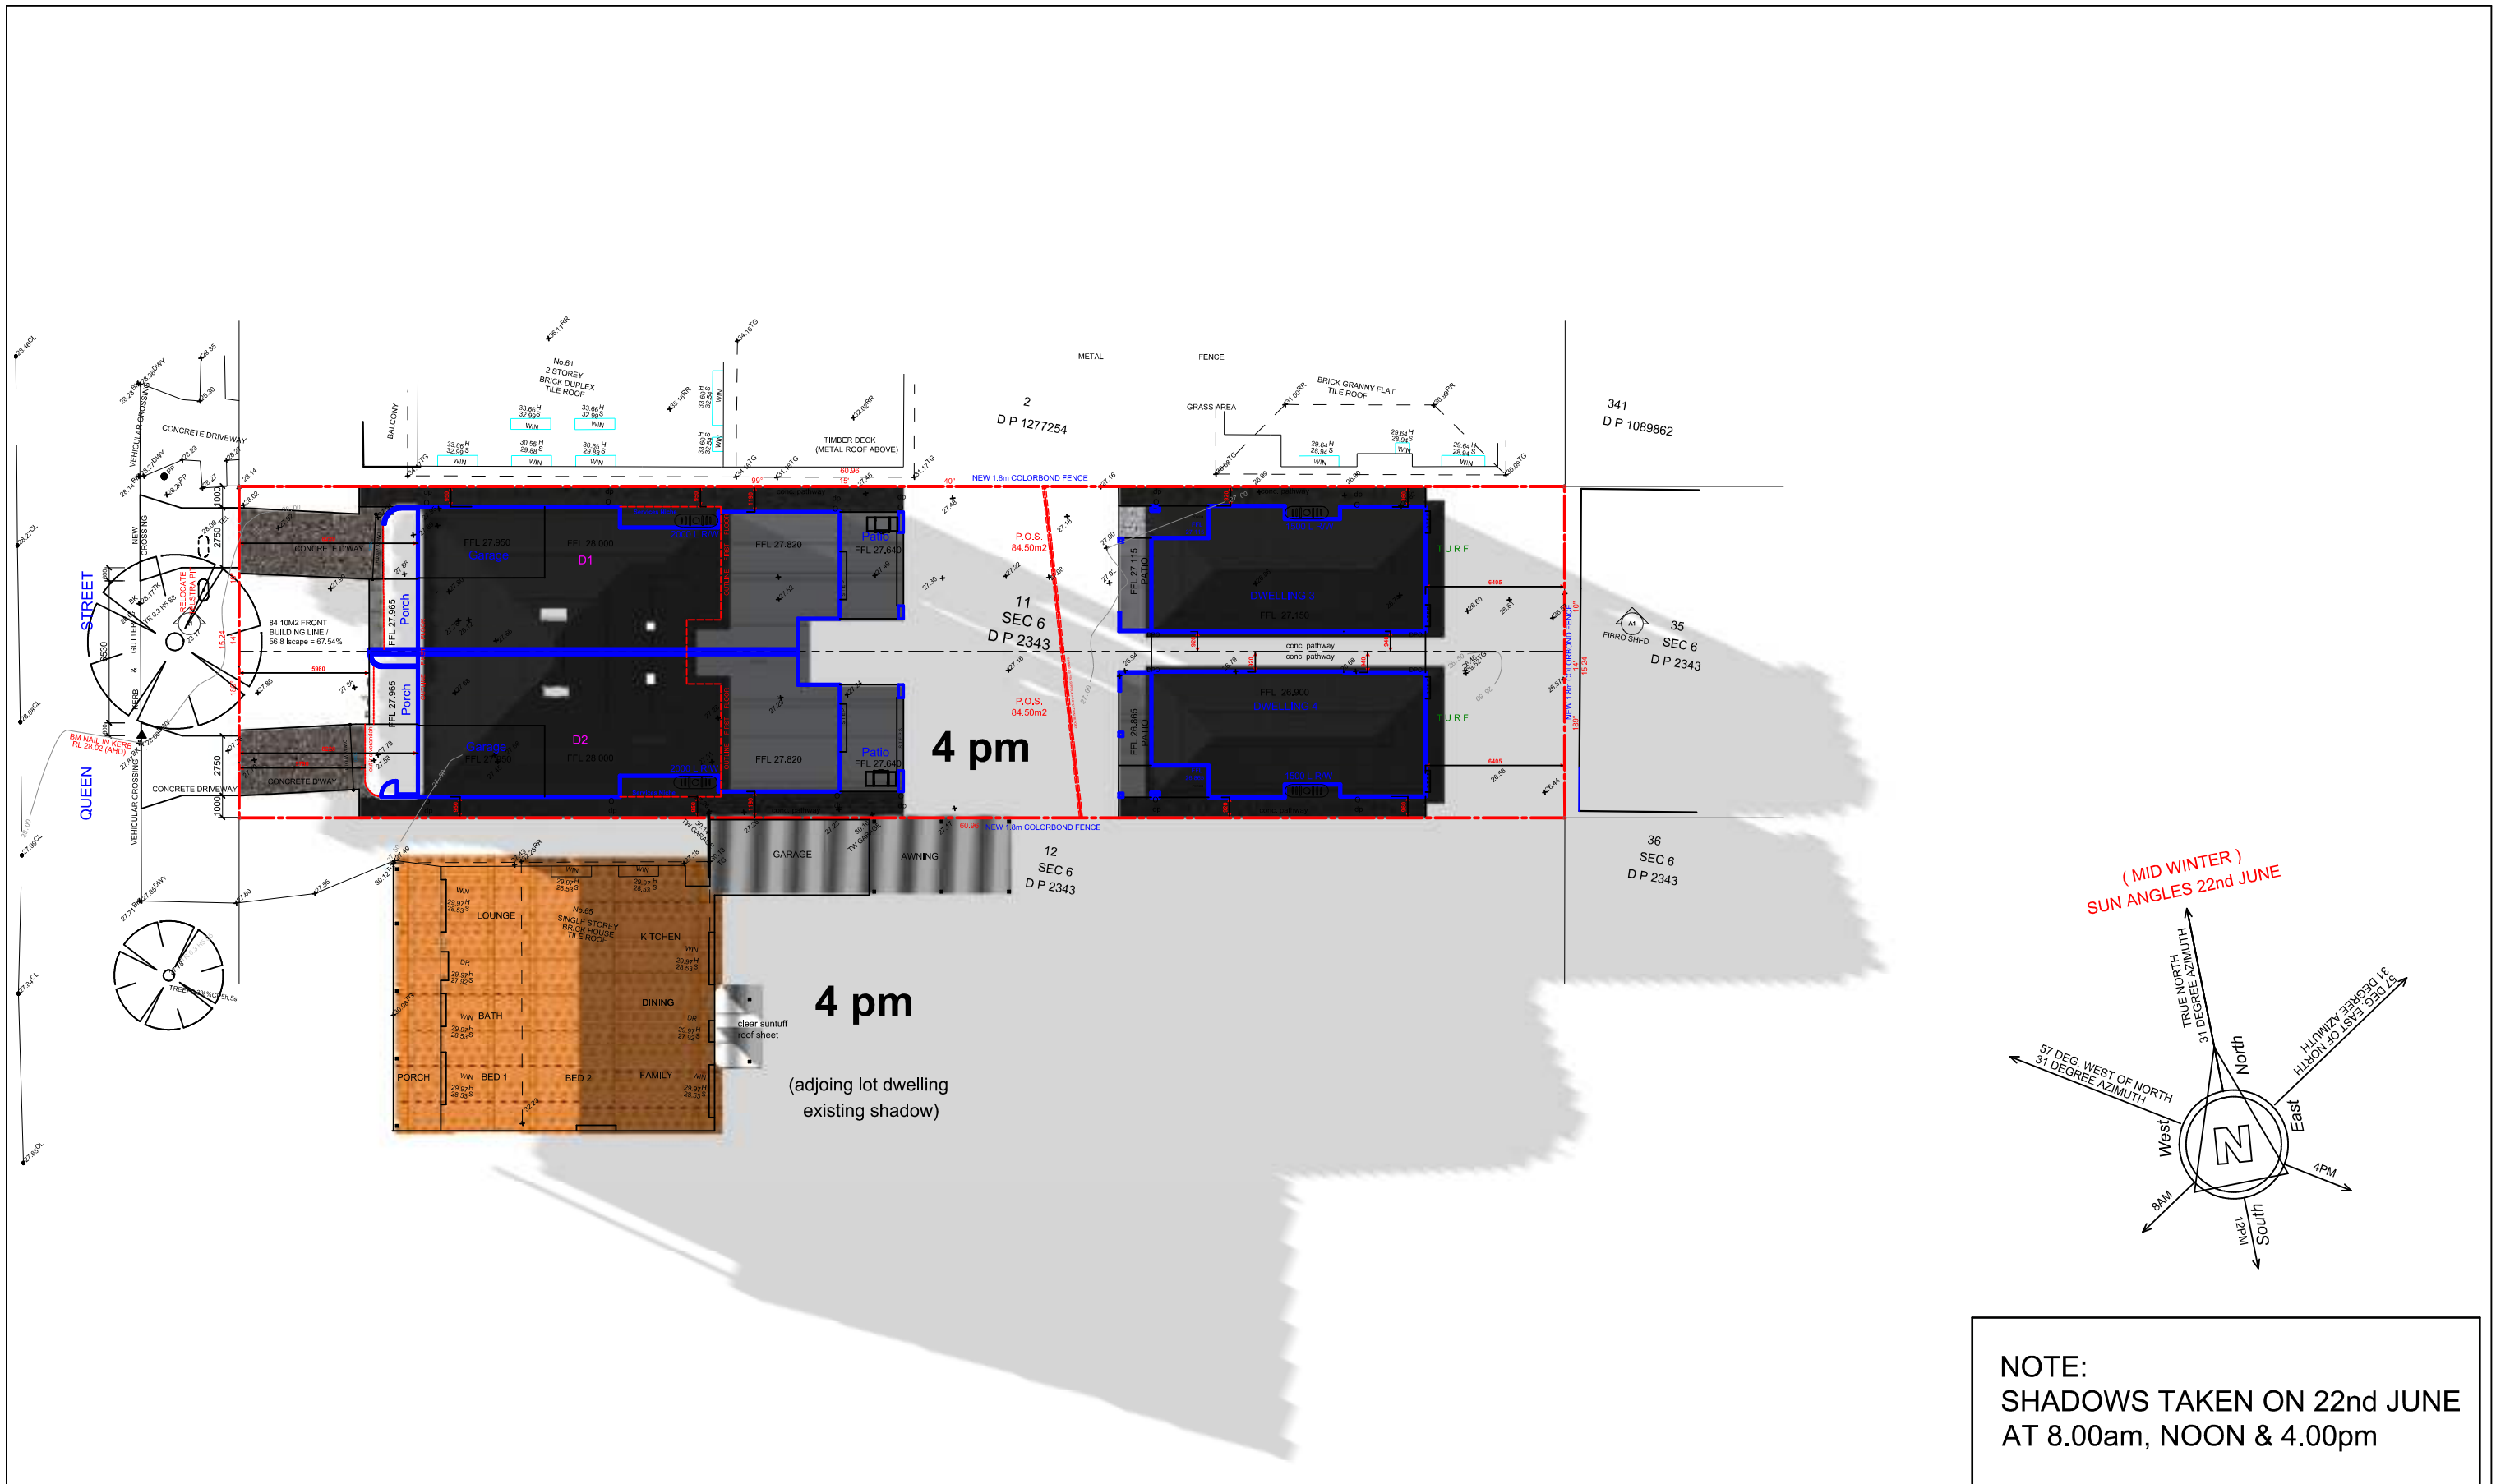

NOTE:
SHADOWS TAKEN ON 22nd JUNE
AT 8.00am, NOON & 4.00pm



design - basix - build

M: 0417 45 888 6
E: design@d-b-b.com
W: d-b-b.com
experienced & practising designer & builder Since 1997



Client :
Rajat and Pooja Karwal
Project Title :
Dual Occupancy & Sec. Dwellings at:
L11, 63 Queen Street, Revesby dp2343


NOT FOR CONSTRUCTION

E
D
C
B
A 01/09/25 DA SUBMISSION
No. Date Revision


Note:
-Do not scale off drawings
-All works to be setout by a registered survey
-Builder or contractor to verify all dimensions
& levels as well notify the designer of any
discrepancies prior to commencing any work
-Refer to Engineers drawings for structural details
© Copyright of design and information shown here
is retained and authority is required for any
reproduction.
-Not for Construction unless noted otherwise
in the issue and revision block

SHADOWS WINTER

Scale: 1:200	Drawn By: dbb	Drawing No. sd3
Date: 08/07/25	Issue: DA-A	

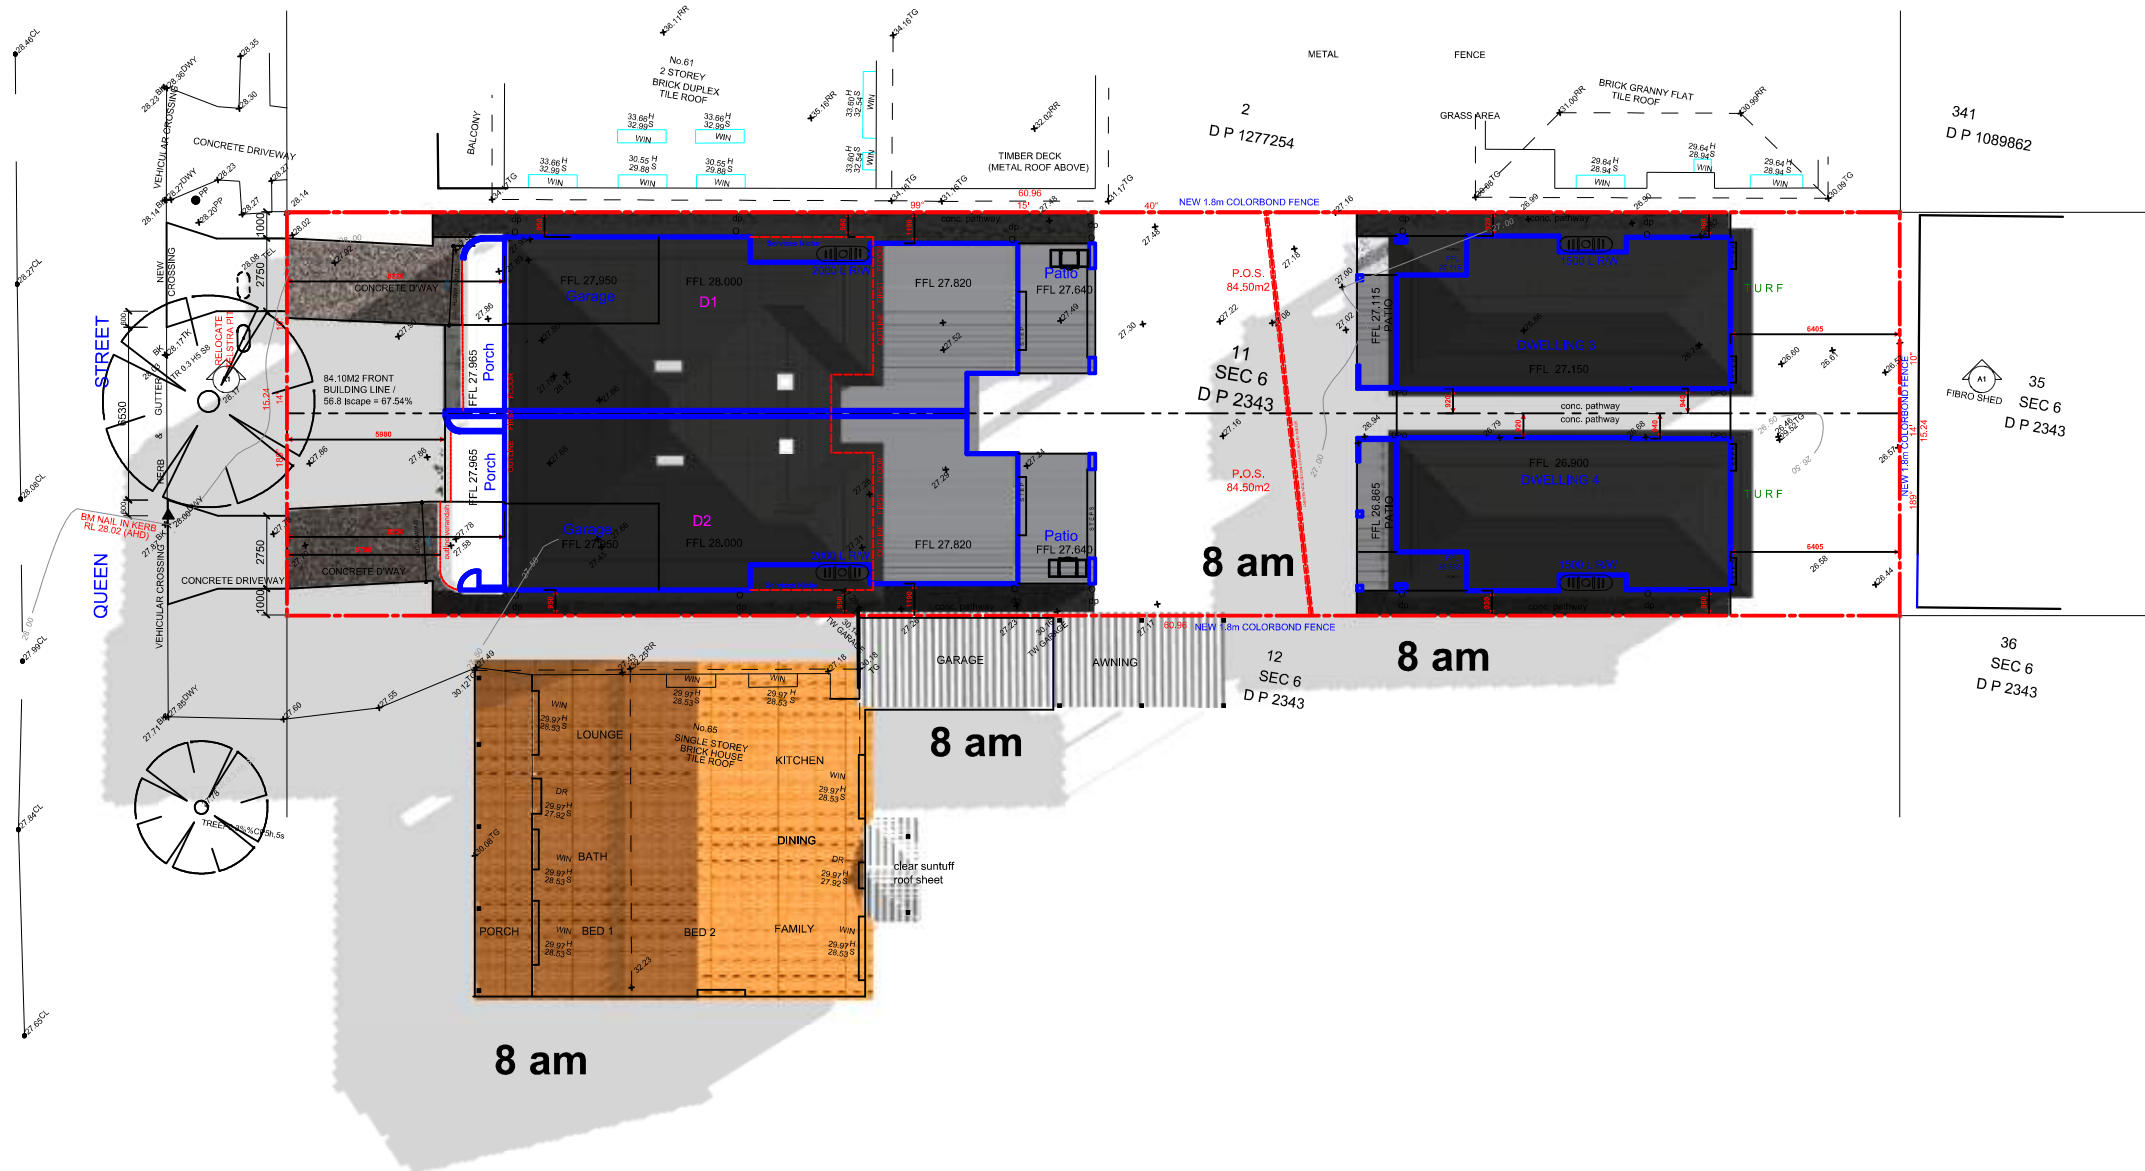

(EQUINOX)
SUN ANGLES 23rd SEPT

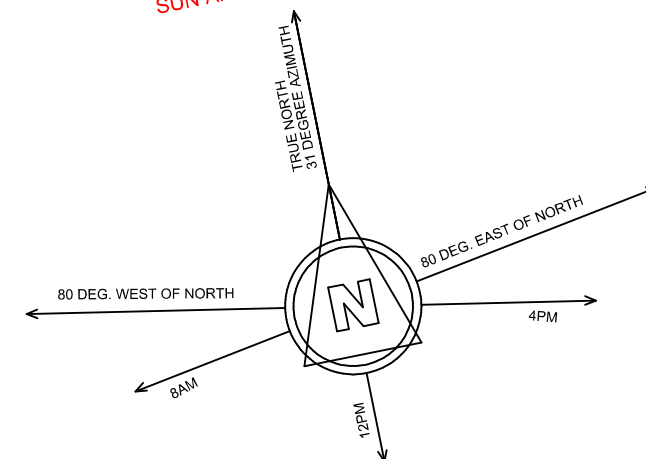

AT 8.00am, NOON & 4.00pm
SHADOWS TAKEN ON 21st MARCH/SEPT.
NOTE:

dbb

M: 0417 45 888 6
E: design@d-b-b.com
W: d-b-b.com
experienced & practising designer & builder Since 1997

design - basix - build

bdaa

ACCREDITED
BUILDING DESIGNER

Client :
Rajat and Pooja Karwal
Project Title :
Dual Occupancy & Sec. Dwellings at:
L11, 63 Queen Street, Revesby dp2343

NOT FOR CONSTRUCTION

E
D
C
B
A
No.

01/09/25
Date

DA SUBMISSION
Revision

Note:
-Do not scale off drawings
-All works to be setout by a registered survey
-Builder or contractor to verify all dimensions
& levels as well notify the designer of any
discrepancies prior to commencing any work
-Refer to Engineers drawings for structural details
© Copyright of design and information shown here
is retained and authority is required for any
reproduction.
-Not for Construction unless noted otherwise
in the issue and revision block

SHADOWS EQUINOX

Scale:
1:200

Drawn By:
dbb

Date:
08/07/25

Issue:
DA-A

Drawing No.
sd4



(3 Hours Solar Access Achieved - Rear Family Room)

dbb **design - basix - build**

M: 0417 45 888 6
E: design@d-b-b.com
W: d-b-b.com

bdac
ACCREDITED
BUILDING DESIGNER

experienced & practising designer & builder Since 1997

Client :
Rajat and Pooja Karwal

Project Title :
**Dual Occupancy & Sec. Dwellings at:
L11, 63 Queen Street, Revesby dp2343**

NOT FOR CONSTRUCTION

E		
D		
C		
B		
A	01/09/25	DA SUBMISSION
No.	Date	Revision

Note:
-Do not scale off drawings
-All works to be setout by a registered survey
-Builder or contractor to verify all dimensions
& levels as well notify the designer of any
discrepancies prior to commencing any work
-Refer to Engineers drawings for structural details
© Copyright of design and information shown here
is retained and authority is required for any
reproduction.
-Not for Construction unless noted otherwise
in the issue and revision block

SOUTHERN DWELLING

SHADOWS DWELLING 2

Scale: 1:200	Drawn By: dbb	Drawing No. sd7
Date: 08/07/25	Issue: DA-A	



(3 Hours Solar Access Achieved)
2 hours solar to Rear Family
& 1 Hour to Front Lounge



(3 Hours Solar Access Achieved)
2 hours solar to Rear Family
& 1 Hour to Front Lounge



design - basix - build

M: 0417 45 888 6
E : design@d-b-b.com
W: d-b-b.com

experienced & practising designer & builder Since 1997



ACCREDITED
BUILDING DESIGNER

Client :
Rajat and Pooja Karwal

Project Title :
**Dual Occupancy & Sec. Dwellings at:
L11, 63 Queen Street, Revesby dp2343**

NOT FOR CONSTRUCTION

E		
D		
C		
B		
A	01/09/25	DA SUBMISSION
No.	Date	Revision

Note:
-Do not scale off drawings
-All works to be setout by a registered survey
-Builder or contractor to verify all dimensions
& levels as well notify the designer of any
discrepancies prior to commencing any work
-Refer to Engineers drawings for structural details
© Copyright of design and information shown here
is retained and authority is required for any
reproduction.
-Not for Construction unless noted otherwise
in the issue and revision block

SHADOWS EQUINOX		
Scale: 1:200	Drawn By: dbb	Drawing No. sd9
Date: 08/07/25	Issue: DA-A	

11am



12 NOON



1pm



2pm



3pm



4pm



Achieve 4 hours sunlight to Family Room

SHADOWS WINTER



design - basix - build

M: 0417 45 888 6
E: design@d-b-b.com
W: d-b-b.com



experienced & practising designer & builder Since 1997

Client :
Rajat and Pooja Karwal
Project Title :
**Dual Occupancy & Sec. Dwellings at:
L11, 63 Queen Street, Revesby dp2343**

NOT FOR CONSTRUCTION


E		
D		
C		
B		
A	01/09/25	DA SUBMISSION
No.	Date	Revision

Note:
-Do not scale off drawings
-All works to be setout by a registered survey
-Builder or contractor to verify all dimensions
& levels as well notify the designer of any
discrepancies prior to commencing any work
-Refer to Engineers drawings for structural details
© Copyright of design and information shown here
is retained and authority is required for any
reproduction.
-Not for Construction unless noted otherwise
in the issue and revision block

SEC.DWELL 3

Scale: 1:200	Drawn By: dbb	Drawing No. sd10
Date: 08/07/25	Issue: DA-A	


11am

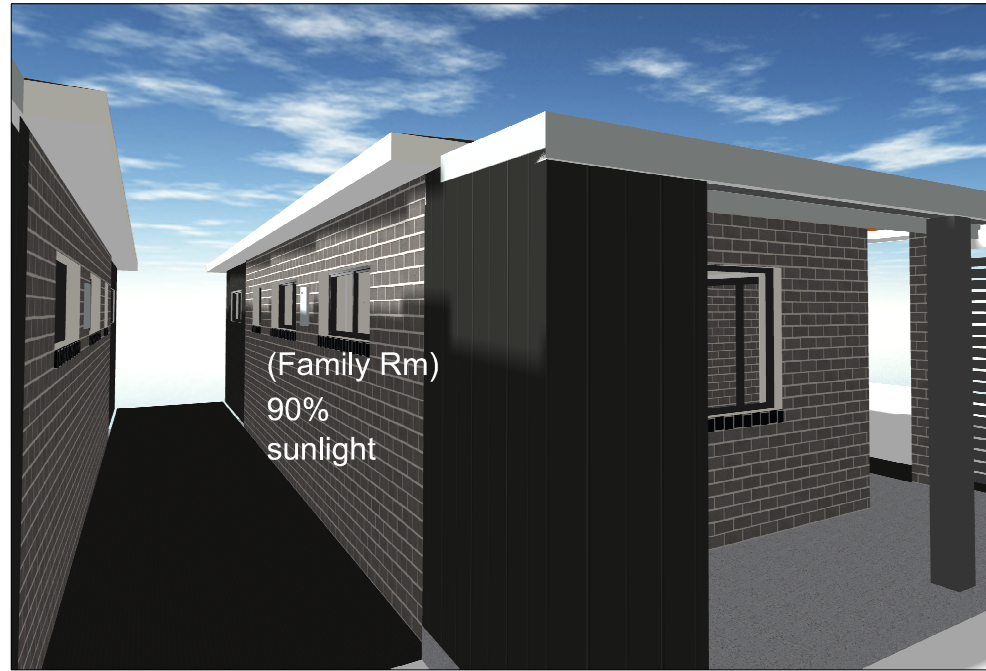

12 NOON



1pm

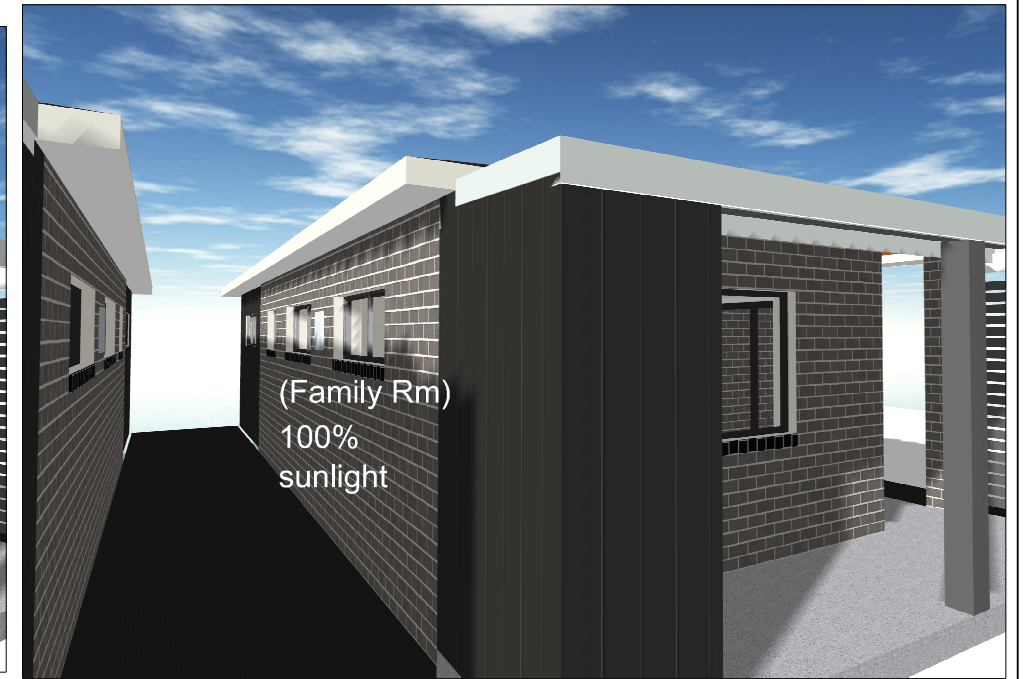


2pm



3pm



4pm

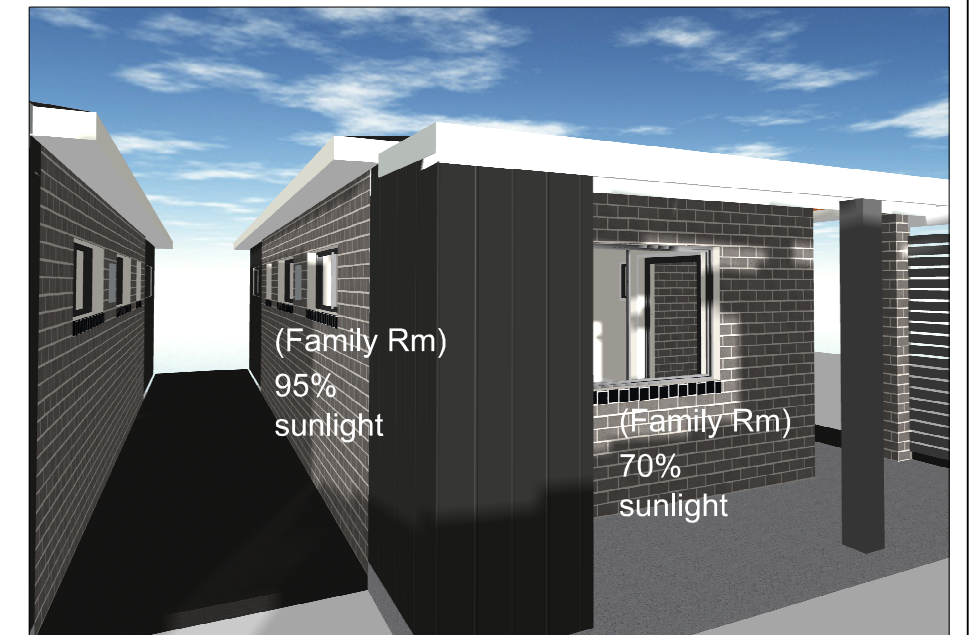

Achieve 4 hours sunlight to Family Room

SHADOWS WINTER

dbb **design - basix - build**

M: 0417 45 888 6
E: design@d-b-b.com
W: d-b-b.com

bdac
ACCREDITED
BUILDING DESIGNER

experienced & practising designer & builder Since 1997

Client :
Rajat and Pooja Karwal

Project Title :
**Dual Occupancy & Sec. Dwellings at:
L11, 63 Queen Street, Revesby dp2343**

NOT FOR CONSTRUCTION

E		
D		
C		
B		
A	01/09/25	DA SUBMISSION
No.	Date	Revision

Note:
-Do not scale off drawings
-All works to be setout by a registered survey
-Builder or contractor to verify all dimensions
& levels as well notify the designer of any
discrepancies prior to commencing any work
-Refer to Engineers drawings for structural details
© Copyright of design and information shown here
is retained and authority is required for any
reproduction.
-Not for Construction unless noted otherwise
in the issue and revision block

SEC.DWELL 4		
Scale: 1:200	Drawn By: dbb	Drawing No. sd11
Date: 08/07/25	Issue: DA-A	