
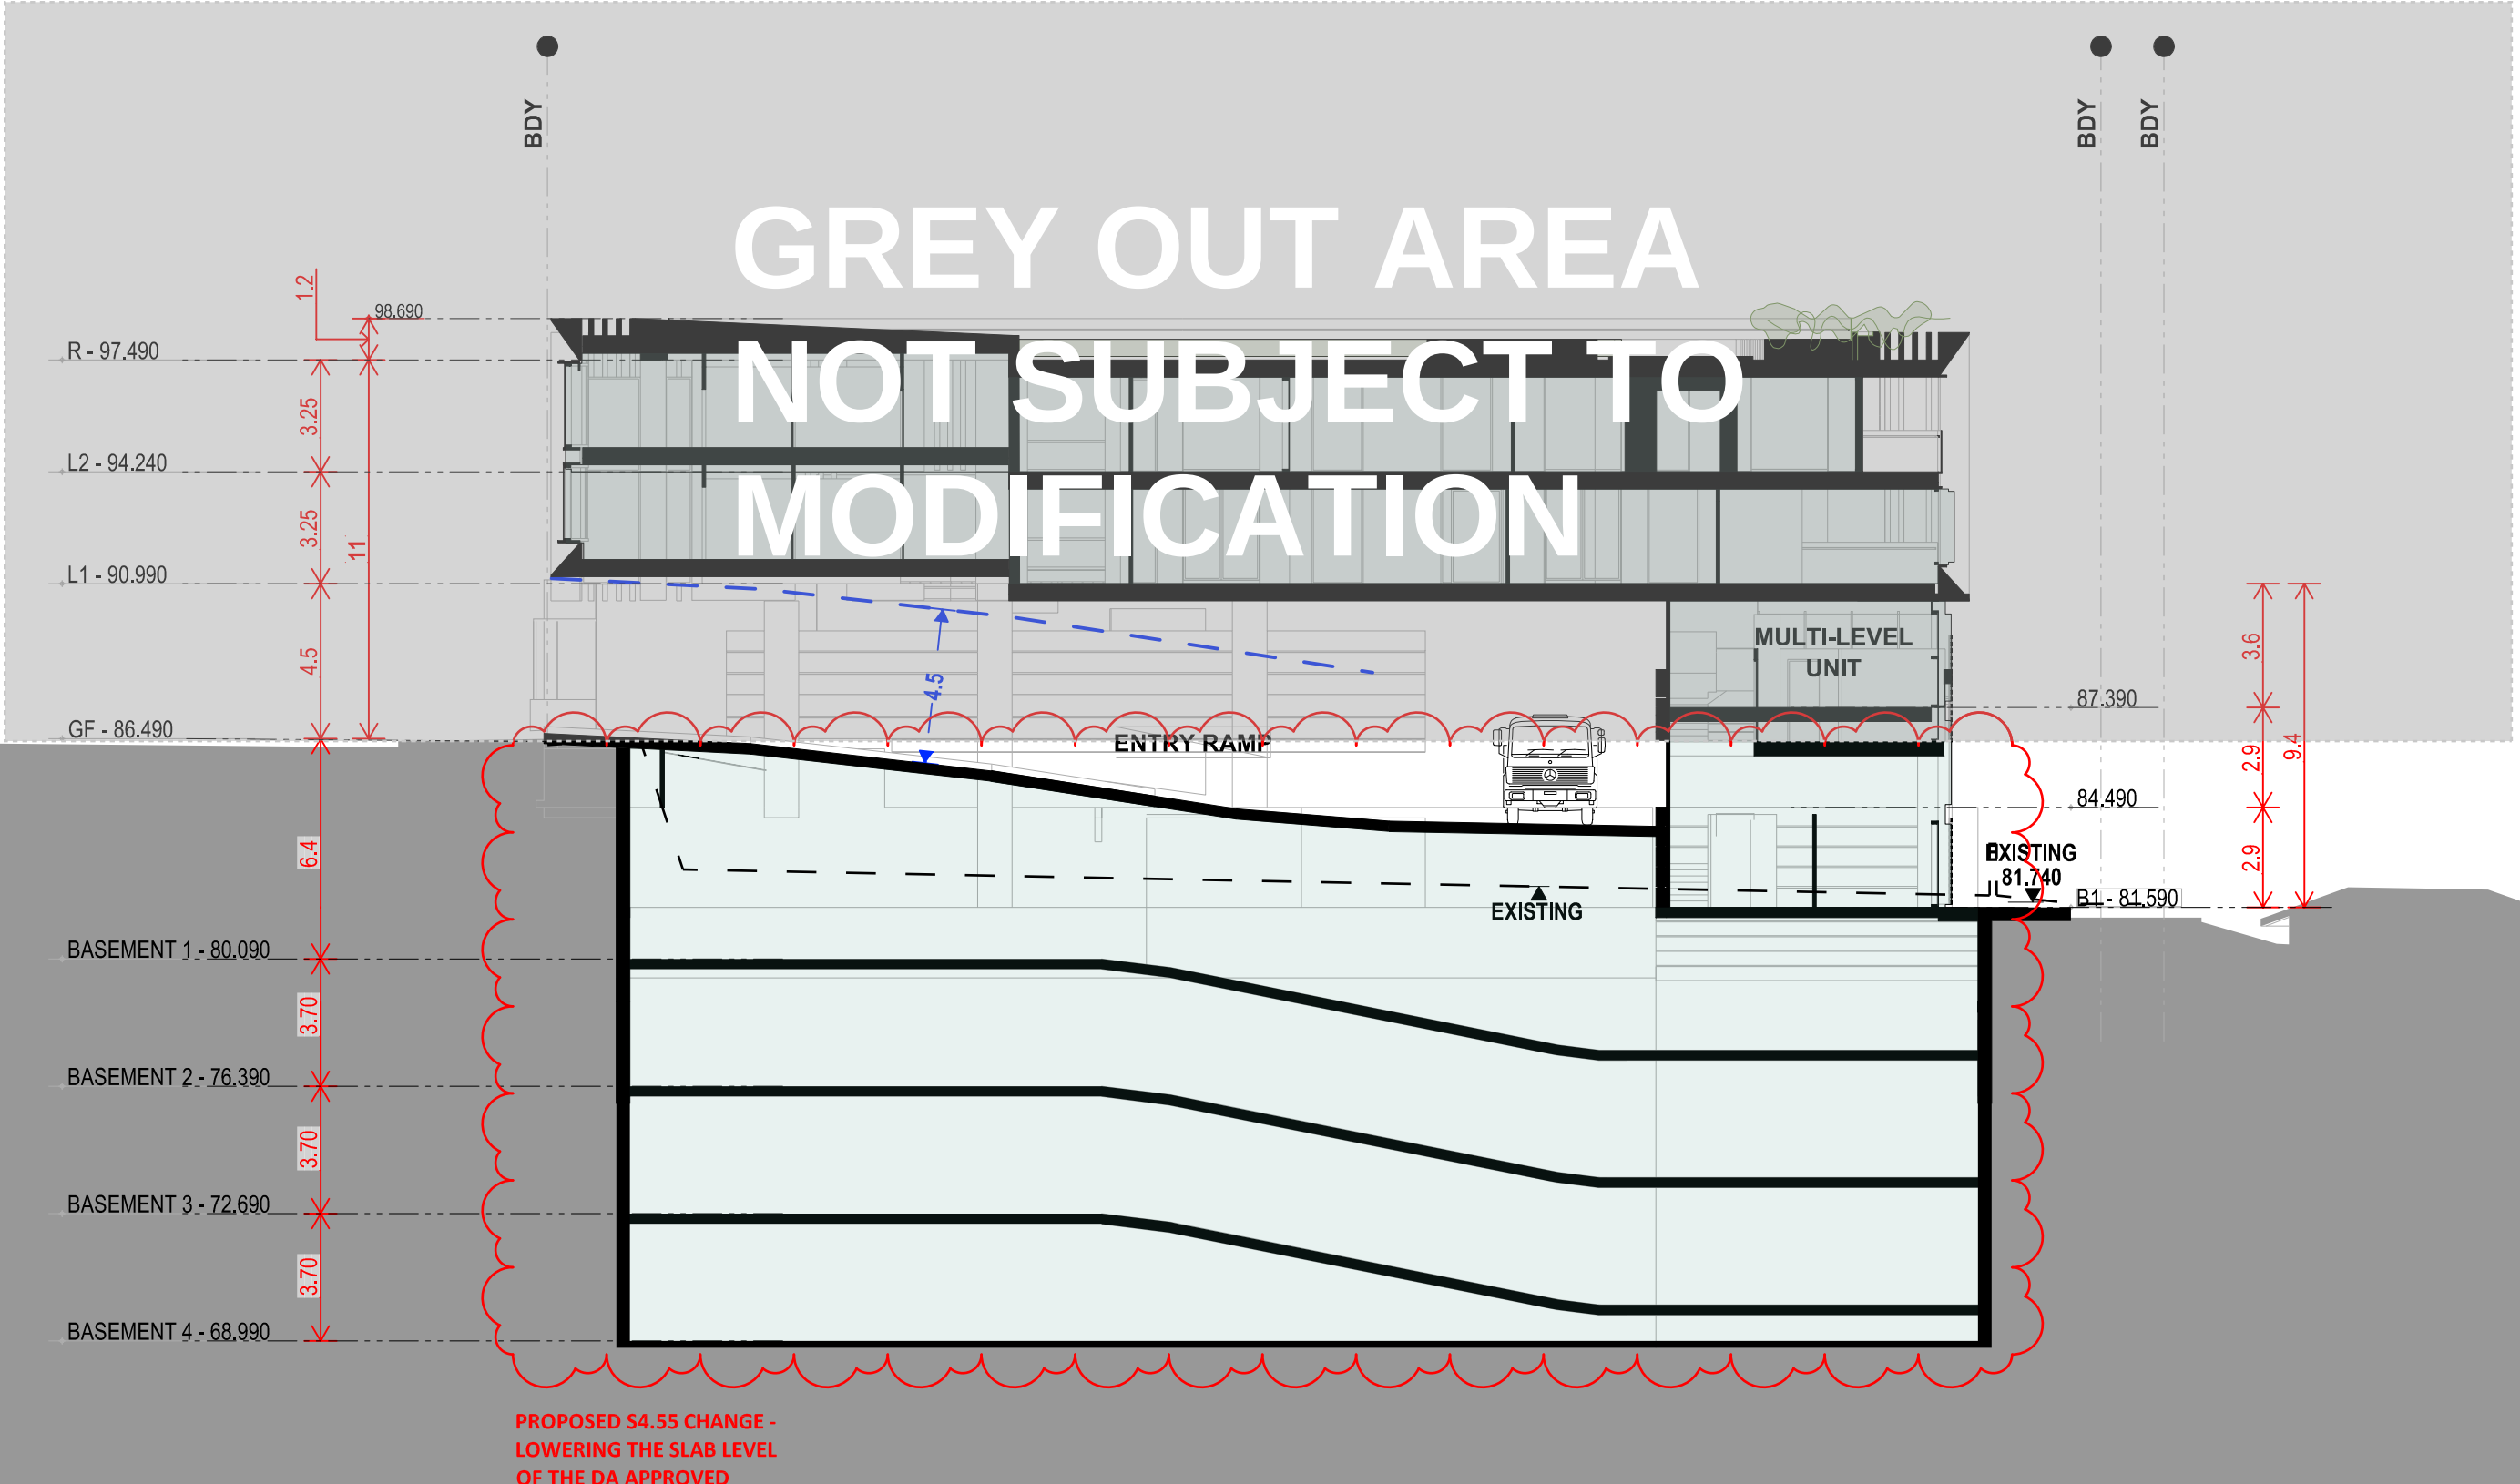
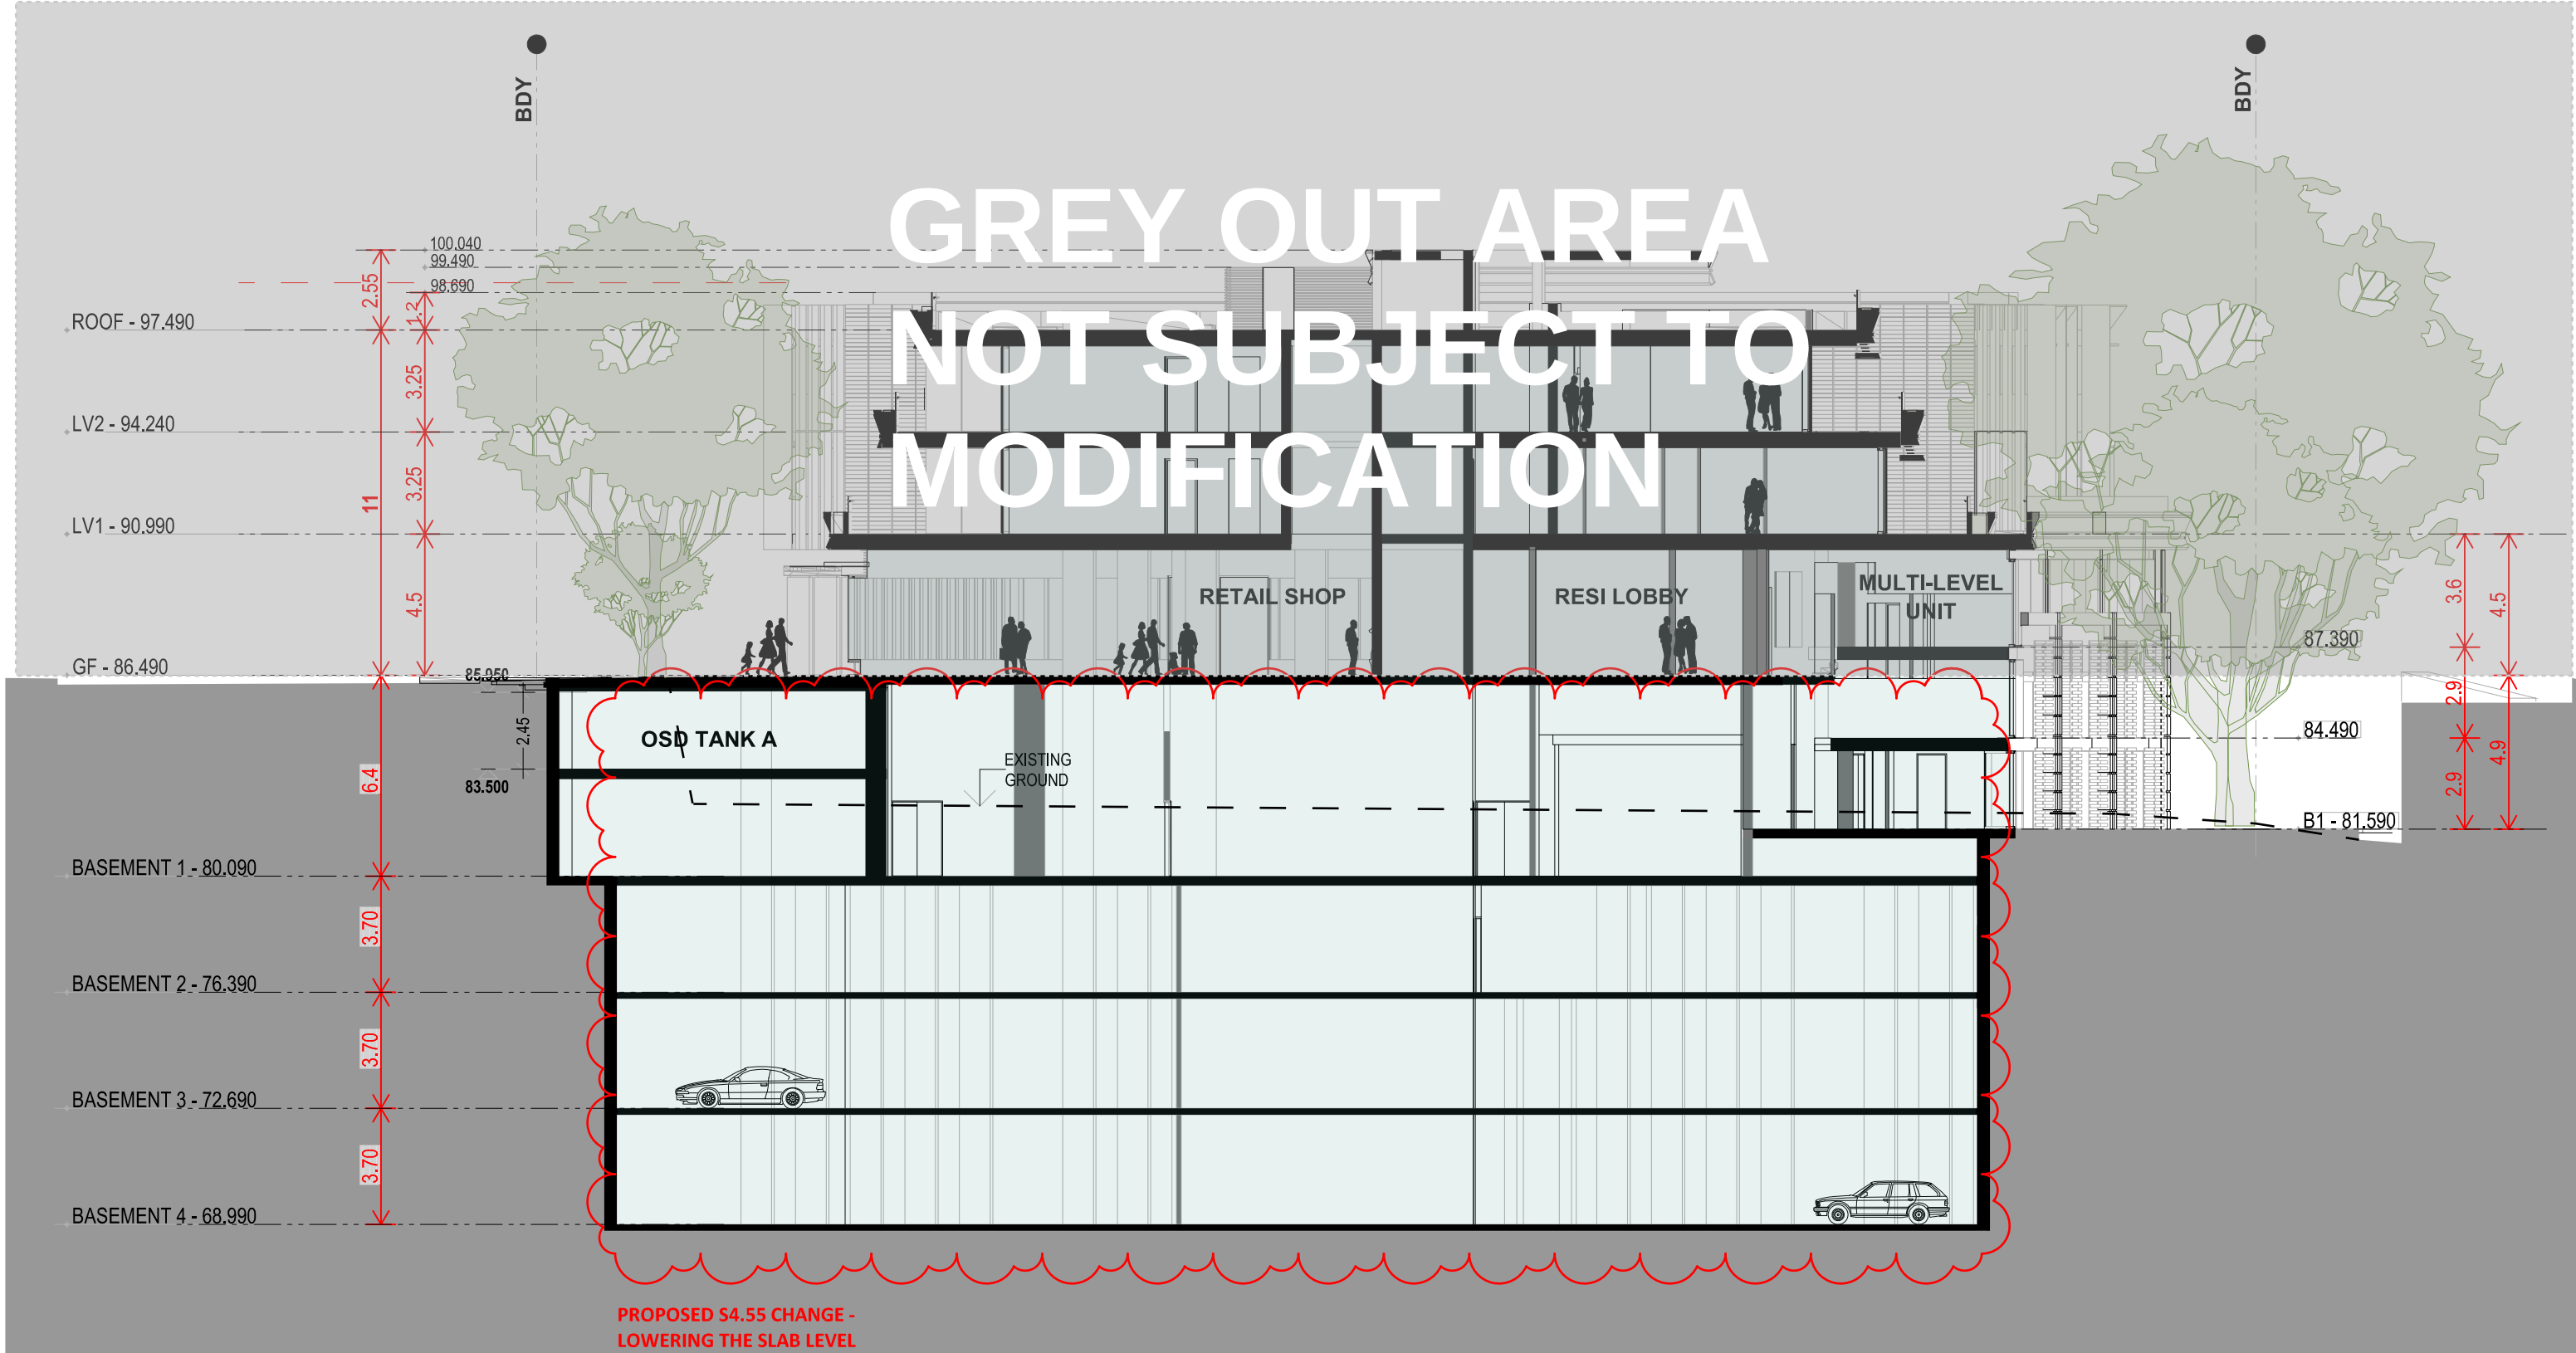
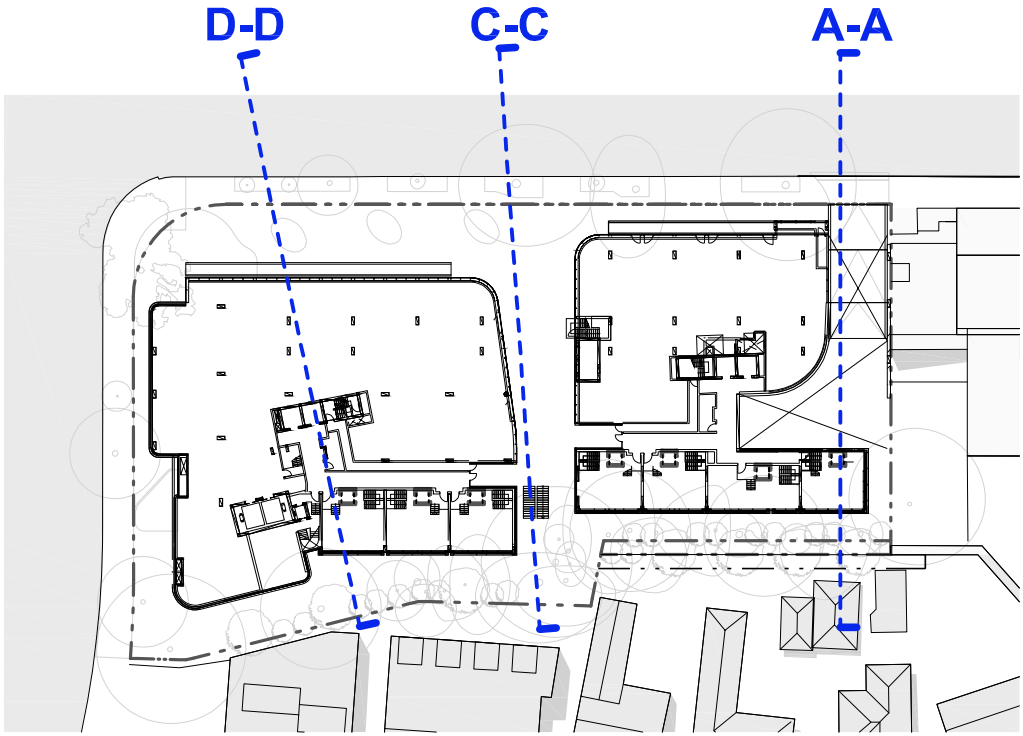


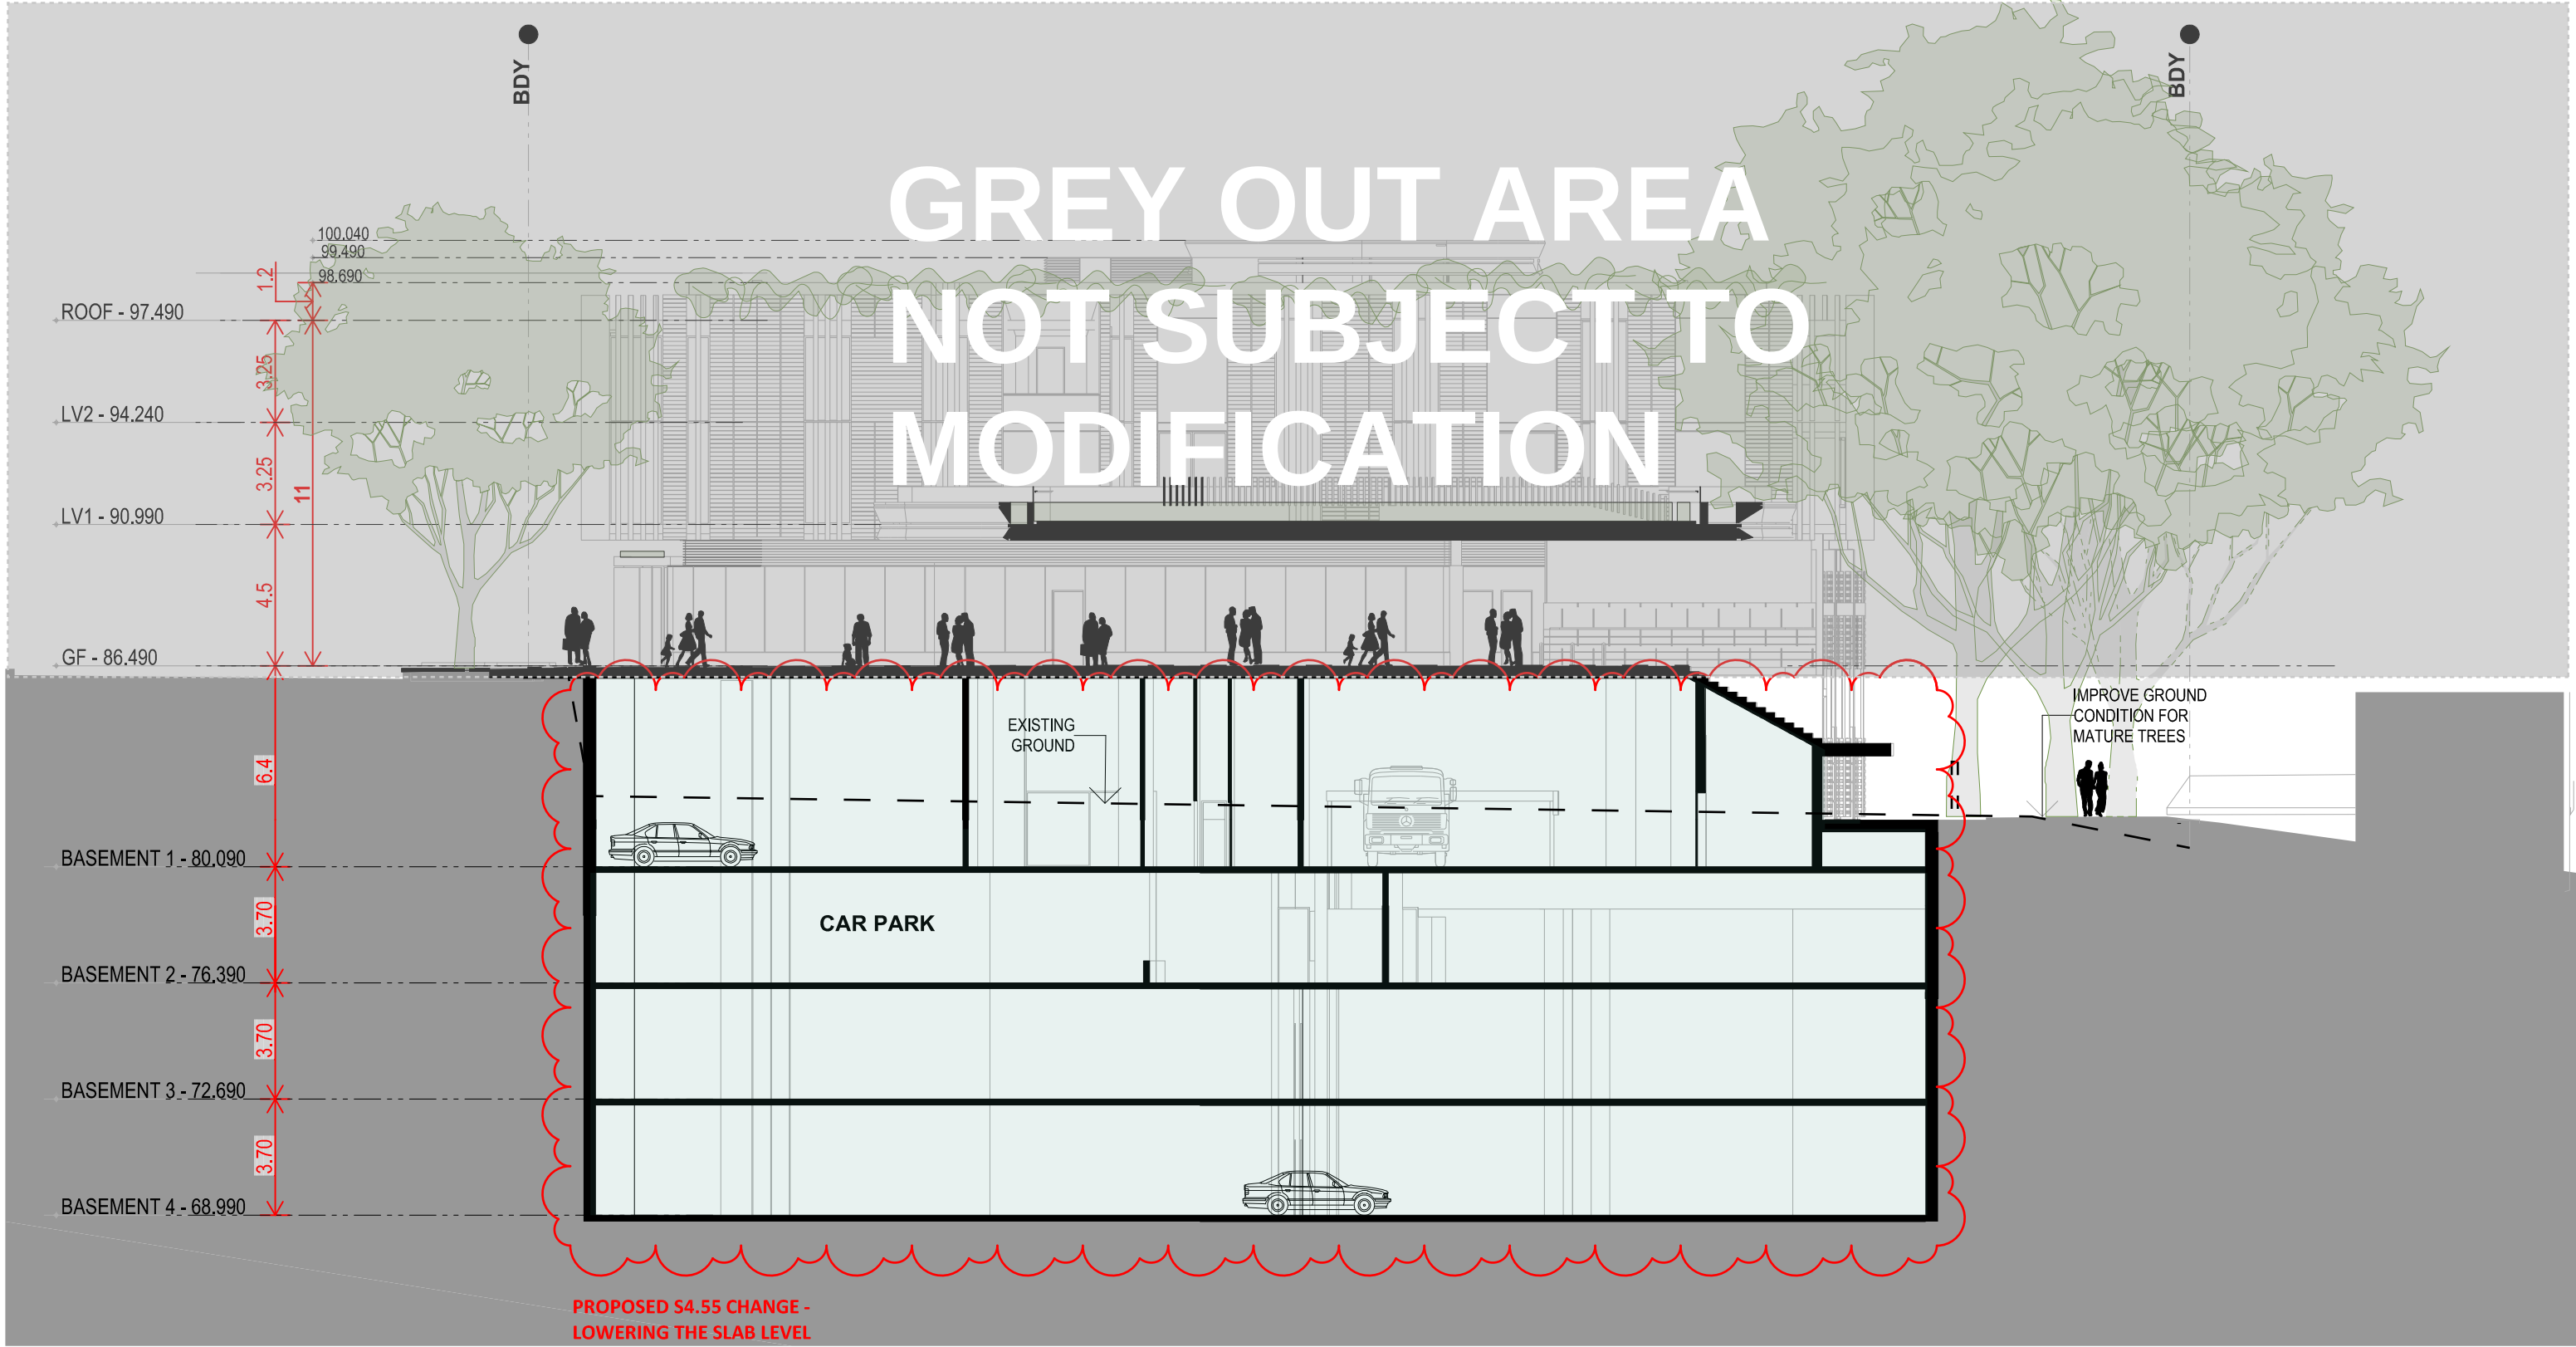

Rev.	Amendment	By	Chk*	Date	Client	Project Name	Drawing Title	Drawing No	Revision	Architect			
1	S4.55 RFI	CQS	CQS	05.02.2026	Edinburgh Development Group Pty Ltd	Castlecrag Quadrangle	SECTION A, C & D	A30-1002	3	Level 1, 15 George St, Burwod, NSW 2134, Australia P (02) 8212 5592			
2	S4.55 RFI	CQS	CQS	18.02.2026									
3	S4.55 RFI	CQS	CQS	20.02.2026									
Project Address: 100 Edinburgh Road, Castlecrag, NSW 2068								Scale @ A1 1 : 200	Date 20/02/26	Drawn by JH	Project No		