

ISSUED FOR DA


**NOTIFICATION PLAN:**

TORRENS SUBDIVISION FOR 2 ATTACHED DWELLINGS  
WITH SECONDARY DWELLINGS ON 62 DUTTON  
STREET; BANKSTOWN; NSW 2200; LOT 16 DP 605116

1

**NOTIFICATION PLAN**

1 : 300

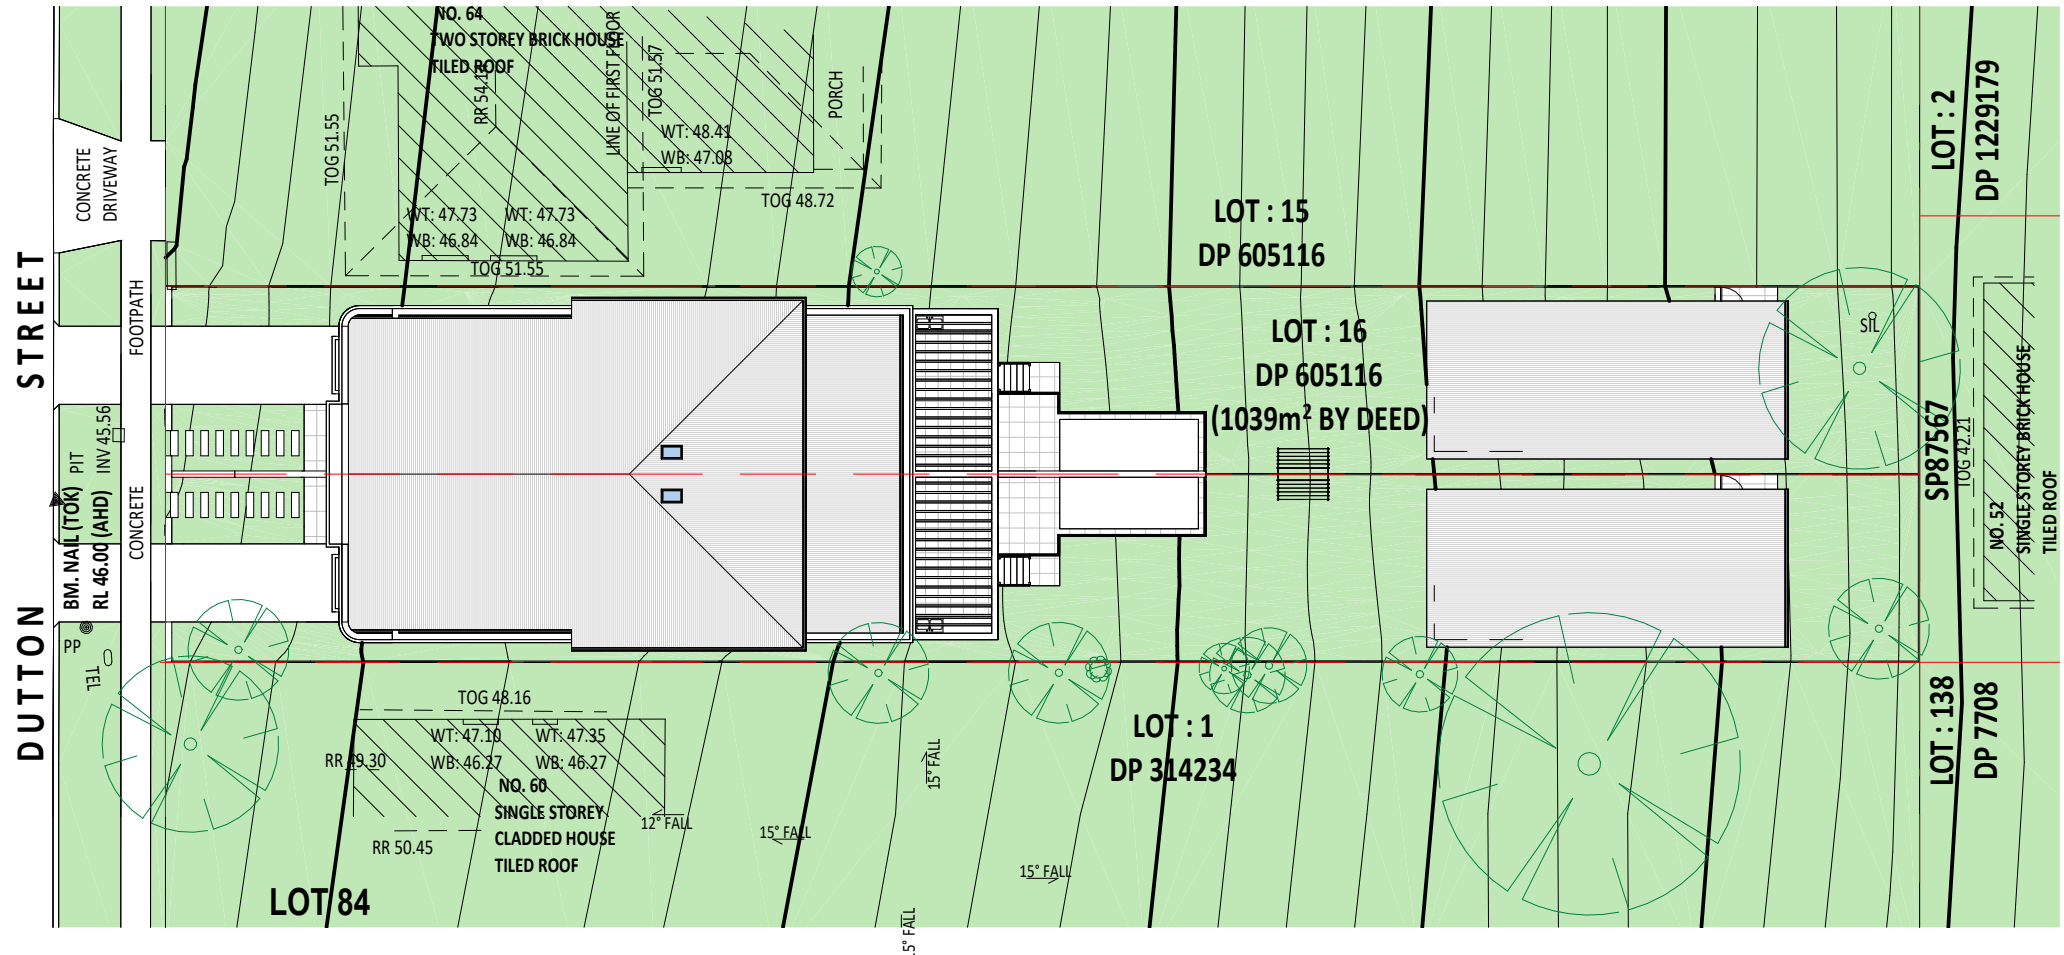

*Bellvue*  
ARCHITECTS PTY LTD

40 Johnston Road,  
Bass Hill 2197  
M: +61 404420876


E: info@bellvuearchitects.com.au

ARCHITECT: Mike Darwich  
NSWARB #: 9980  
VICARB #: 19348  
TASARB #: 1061

SITE: 62 Dutton Street, BANKSTOWN, NSW 2200

CLIENT: MR. RABIH EL HAWZ  
Issue Date: 27/08/2025  
Drawn by: Author

Lot/DP: 16 -DP 605116  
Zoning: Approver  
Council: Checker

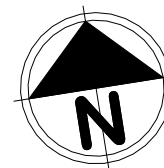

TITLE: **Notification Plans 1**



PROJECT: **PROP. TORRENS SUBDIVISION  
FOR 2 ATTACHED DWELLINGS  
WITH SECONDARY DWELLINGS**

ISSUED FOR DA

Scale: 1 : 300  
Project No: H28

Dwg NO: A15  
Revision: A

ISSUED FOR DA

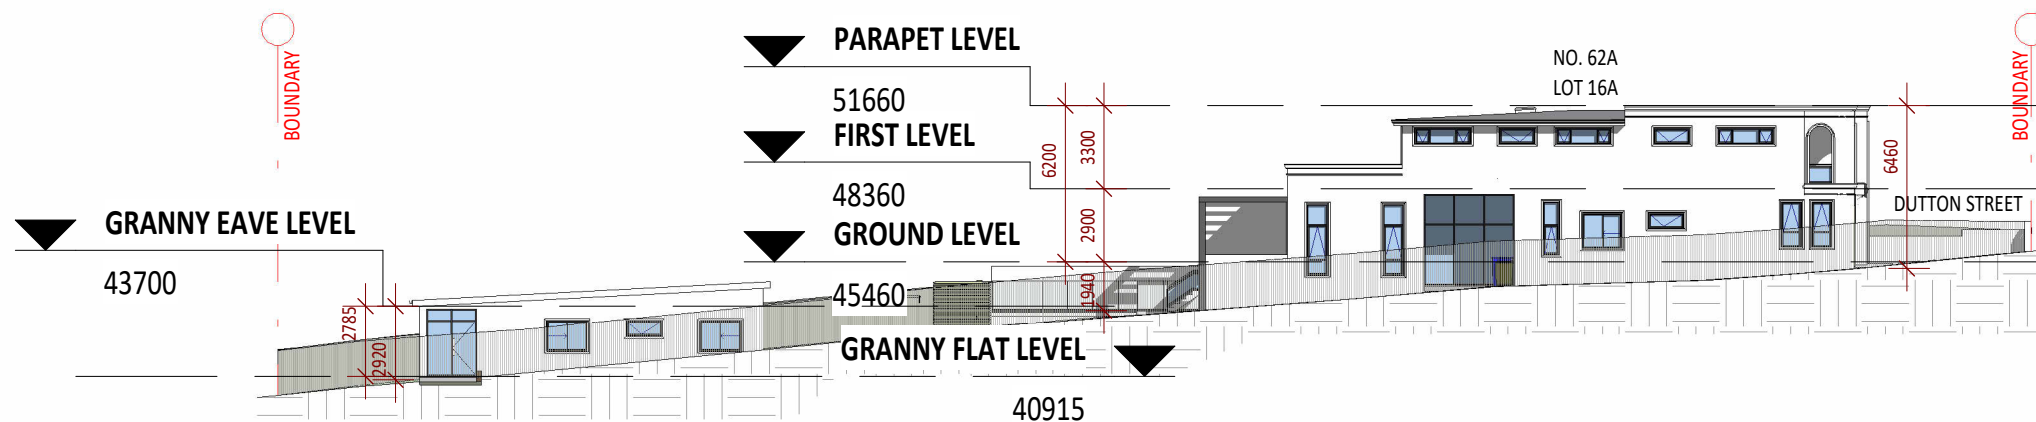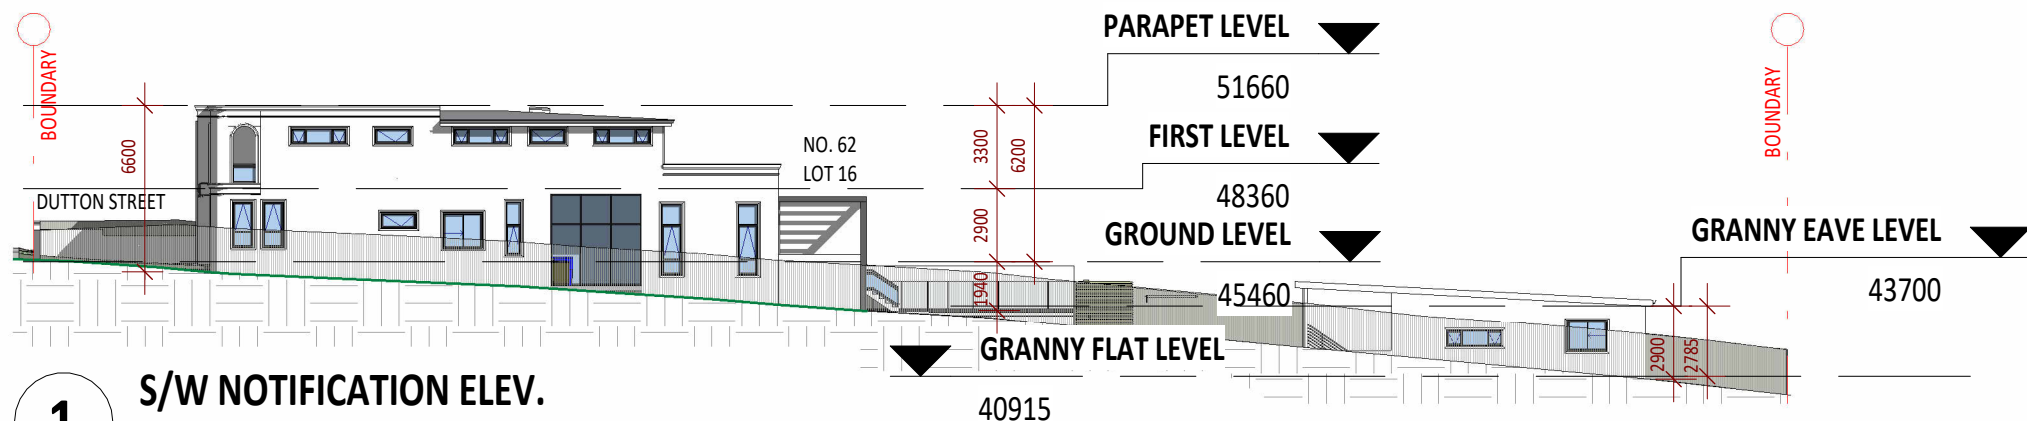

*Bellvue*  
ARCHITECTS PTY LTD

40 Johnston Road,  
Bass Hill 2197

M: +61 404420876

E: info@bellvuearchitects.com.au

ARCHITECT: Mike Darwich

NSWARB #: 9980

VICARB #: 19348

TASARB #: 1061

SITE: 62 Dutton Street, BANKSTOWN, NSW 2200

CLIENT: MR. RABIH EL HAWZ

Issue Date: 27/08/2025

Drawn by: Author

Lot/DP: 16 -DP 605116

Zoning: Approver

Council: Checker

TITLE: **Notification Plans 2**


PROJECT: **PROP. TORRENS SUBDIVISION  
FOR 2 ATTACHED DWELLINGS  
WITH SECONDARY DWELLINGS**

**ISSUED FOR DA**

Scale: 1 : 300 Project No: H28

Dwg NO: A16 Revision: A


ISSUED FOR DA

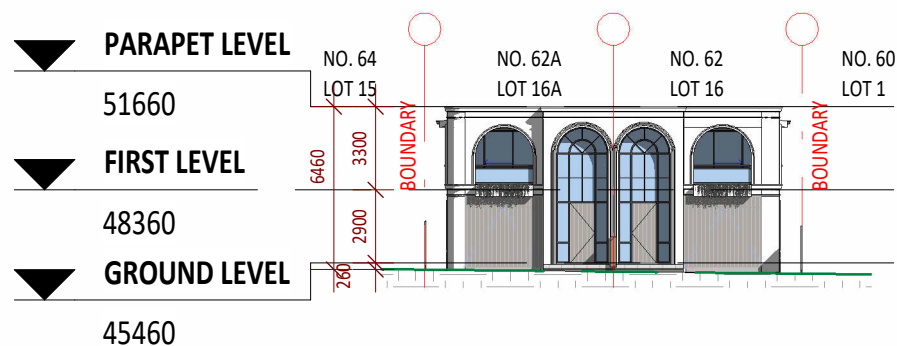

1

N/W NOTIFICATION ELEV.


1 : 300

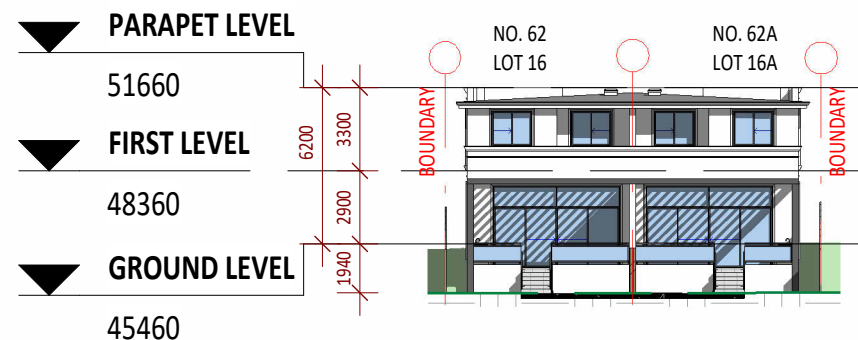

2

S/E NOTIFICATION ELEV.


1 : 300

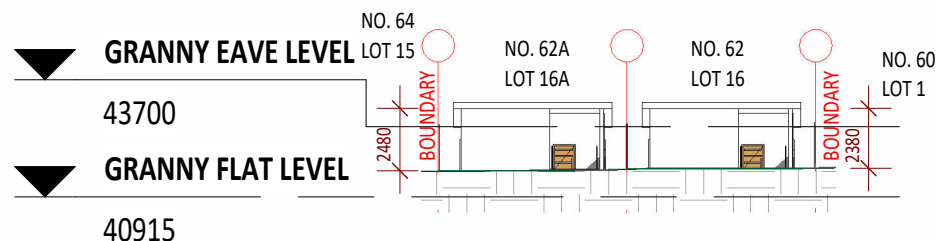

3

GRANNY FRONT NOTIFICATION ELEV.

1 : 300

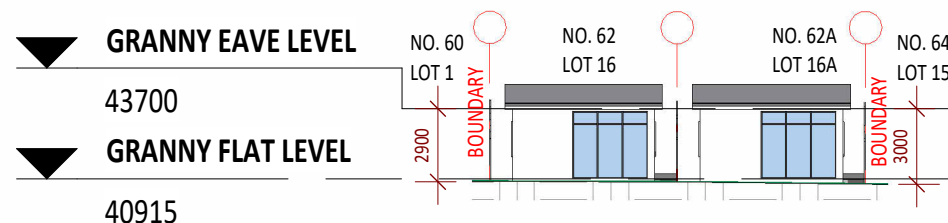

4

GRANNY REAR NOTIFICATION ELEV.

1 : 300

*Bellerive*  
ARCHITECTS PTY LTD

40 Johnston Road,  
Bass Hill 2197

M: +61 404420876

E: info@bellerivearchitects.com.au

ARCHITECT: Mike Darwich

NSWARB #: 9980

VICARB #: 19348

TASARB #: 1061

SITE: 62 Dutton Street, BANKSTOWN, NSW 2200

CLIENT: MR. RABIH EL HAWZ

Issue Date: 27/08/2025

Drawn by: Author

Lot/DP: 16 -DP 605116

Zoning: Approver

Council: Checker

TITLE: **Notification Plans 3**

PROJECT: **PROP. TORRENS SUBDIVISION  
FOR 2 ATTACHED DWELLINGS  
WITH SECONDARY DWELLINGS**

**ISSUED FOR DA**

Scale: 1 : 300 | Project No: H28

Dwg NO: A17 | Revision: A