



① EAST ELEVATION - PROPOSED
1:200

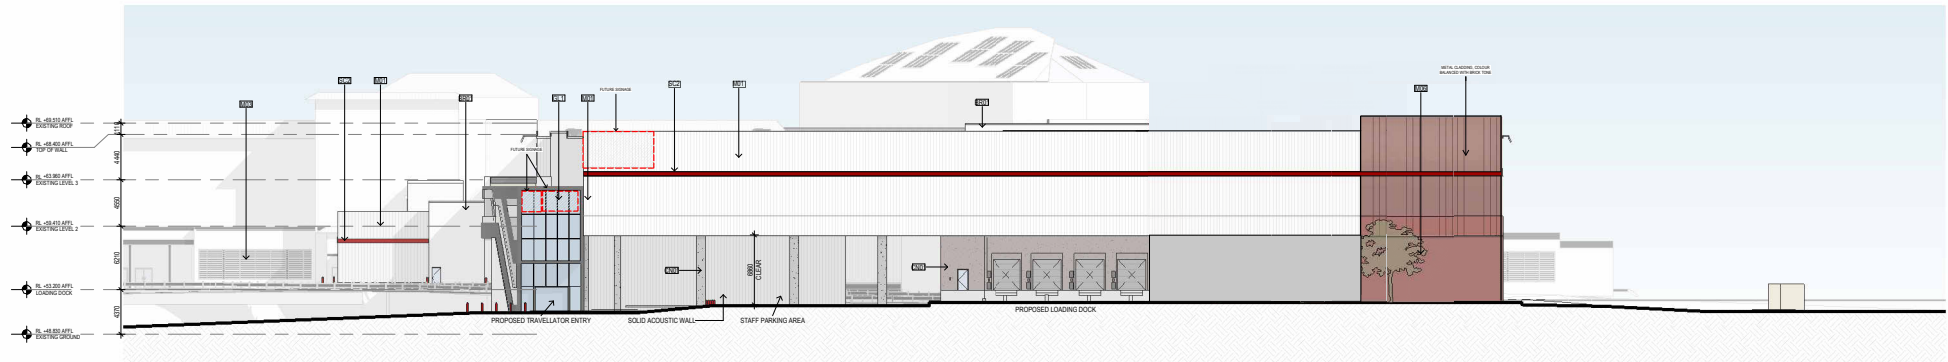


② SOUTH ELEVATION - PROPOSED
1:200

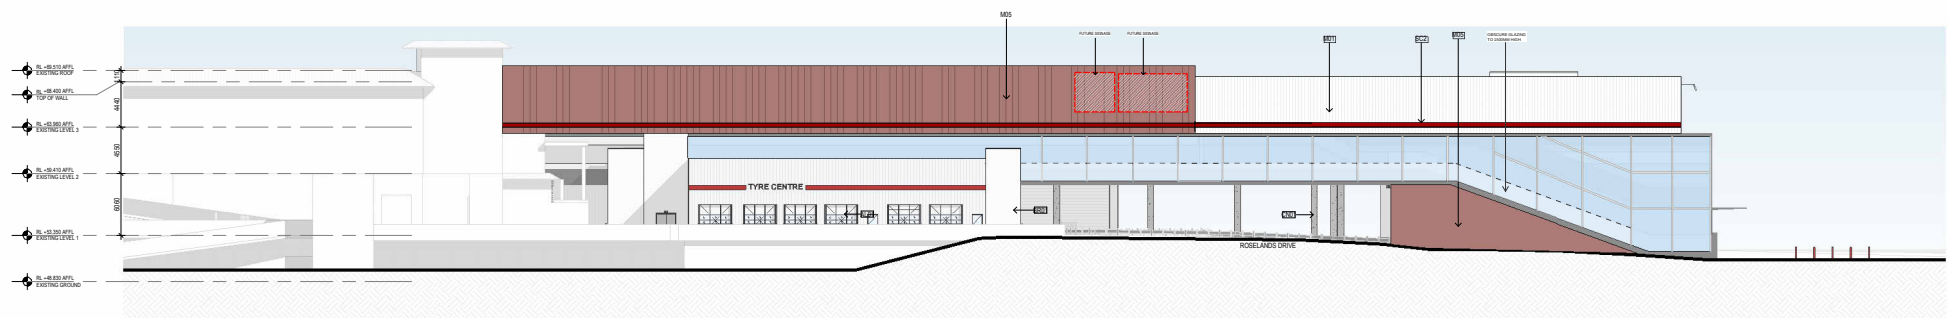


③ WEST ELEVATION - PROPOSED
1:200


FOR DA

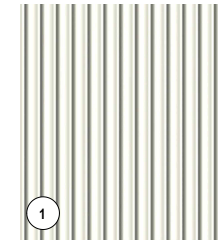


M01 Metal wall cladding custom orb colorbond surfmists

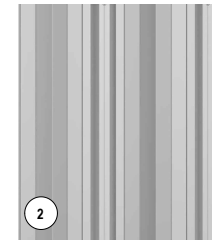


M02 Metal cladding butler rib colour match to item 3 - colorbond windspray

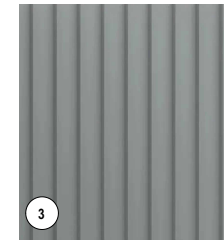


CL01 Colorbond windspray

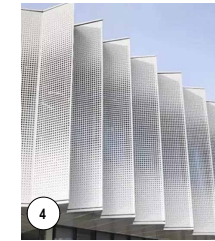


M03 Galvanised metal fixed louvers

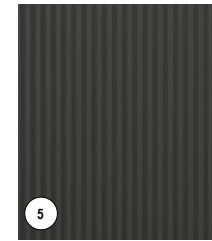

M04 Metal wall cladding custom orb colorbond woodland grey

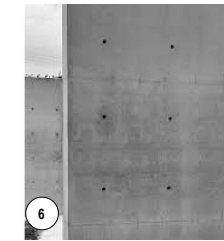


CN01 Off form concrete

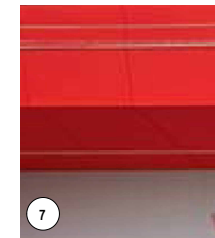


SC2 Accent band safety red nsw 4081




M05 Metal cladding to upper-level volumes, to match brick tones

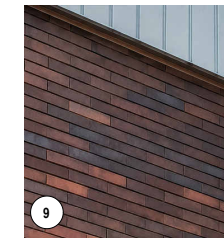

M06 Brick (Refer to materiality of existing shopping centre)

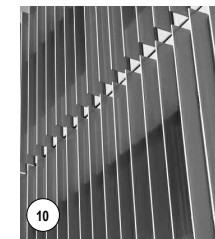

M07 Louvre screen to fire corridor and "infill" façade elements. Colour to complement the existing Costco façade tones

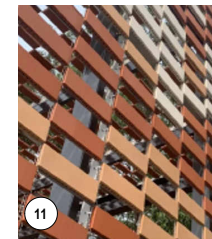

M08 Perforated brickwork screen

FOR DA