




SITE PLAN - 1:15000

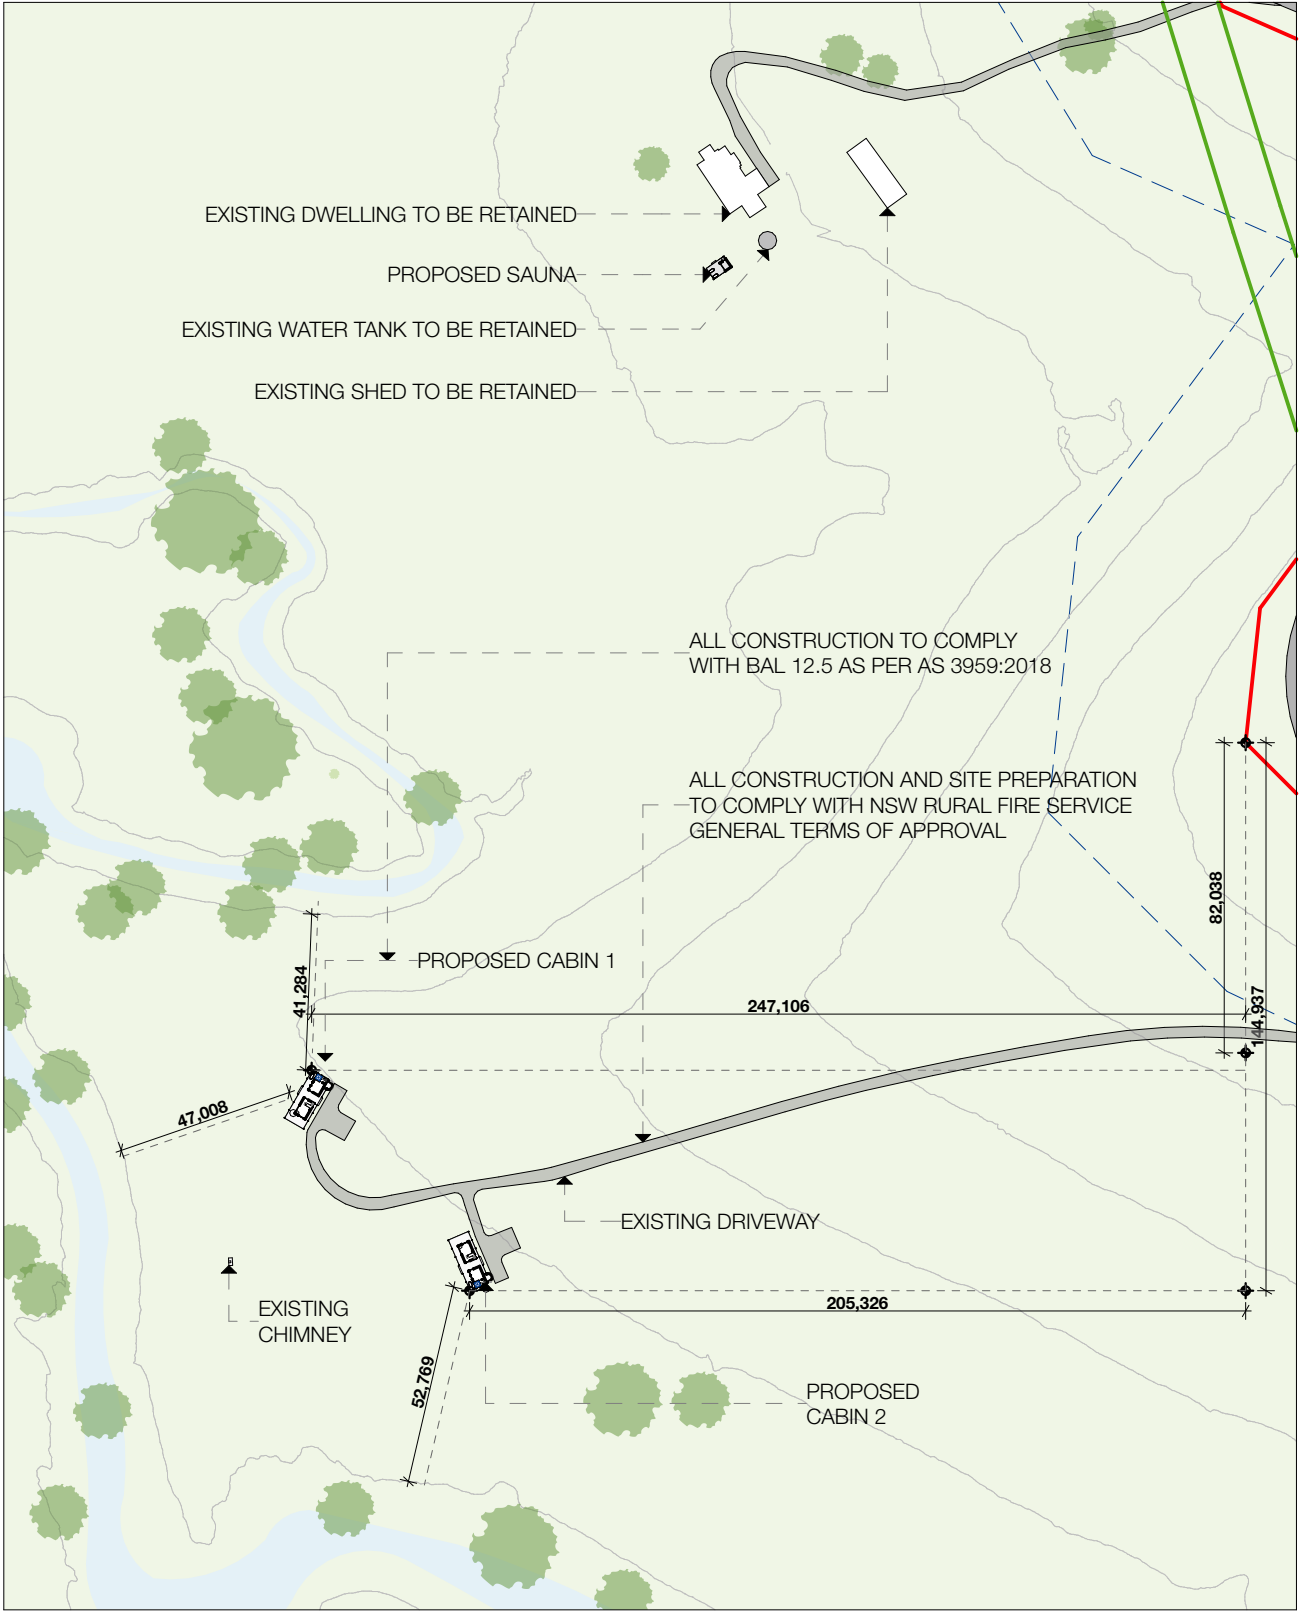

SITE PLAN - 1:2000

- 1) New crossover and gate
- 2) Gravel driveway — all weather access
- 3) One parking space and an NSWRFs T turning bay with each leg eight meters long and four meters wide

STUDIO FIND ARCHITECTS

a. Level 1152/160 Hunter Street Newcastle, NSW
e. admin@studiofind.com.au
p. 0401 213 144
w. studiofind.com.au
r. Nominated Architect: Nicholas Potts | 12325



Revision ID	Revision Name	Revision Date
DAR	Development Application Review	22/4/2025
DA	Development Application	22/4/2025
DAB	Development Application REV B	29/4/2025
CCA	Construction Certificate REV A	24/5/2025
CCB	Construction Certificate REV B	16/7/2025
CCC	Construction Certificate REV C	20/11/2025
CCD	Construction Certificate REV D	13/1/2026

WALLARINGA BUSHIES COTTAGES

project #
0133
832/-/DP1280901 321 Wallaringa Road,
Wallaringa NSW 2420

client:
JORDANA & EDWARD THIRLWALL

SITE PLAN

subset name:
SITE PLAN(S)
drawing #
A-2001

scale:
1:15000, 1:2000

subset name:
SITE PLAN
issue
CC D

date:
13/1/2026

CONSTRUCTION CERTIFICATE

ISSUE FOR CONSTRUCTION
In accepting and utilising this document the recipient agrees that Studio Find Architects Pty. Ltd. retain all common law, statutory law and other rights including copyright and intellectual property rights. The recipient agrees not to use this document for any purpose other than its intended use; to waive all claims against Studio Find Architects resulting from unauthorised changes or to reuse the document on other projects without the prior written consent of Studio Find Architects. Under no circumstances shall transfer of this document be deemed a sale. Studio Find Architects makes no warranties of fitness for any purpose. The Builder shall verify job dimensions prior to any work commencing. Use figured dimensions only. Do not scale drawings. Please contact us for any issues related to this content.