



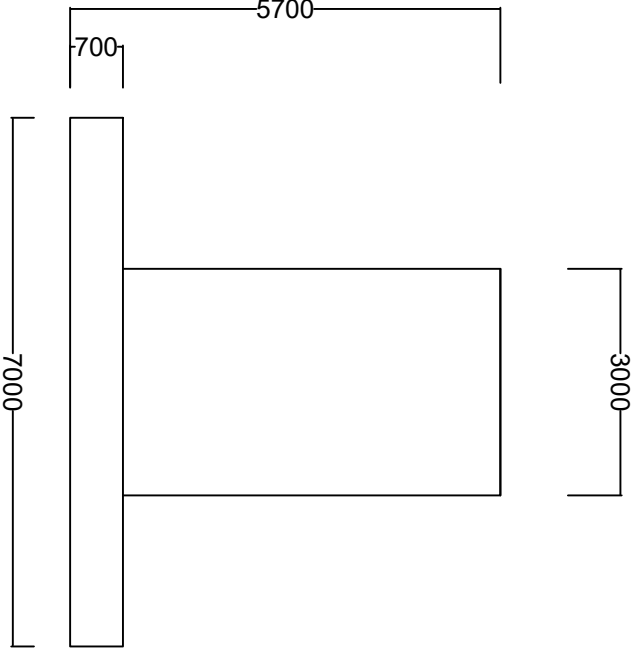


EMULSION TANK SIDE DETAILS

SCALE: 1:100 (A1)

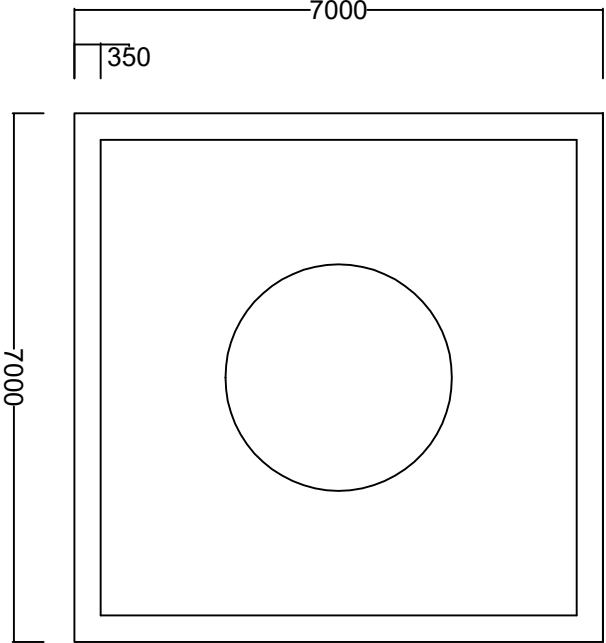


EMULSION TANK TOP DETAILS

SCALE: 1:100 (A1)

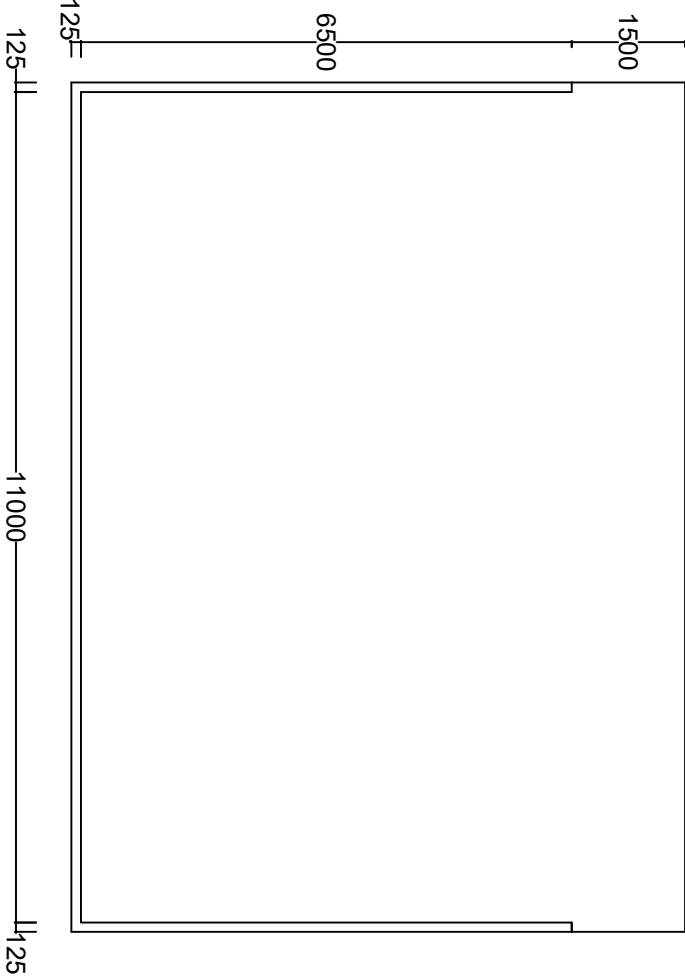

GRAVEL BUNKER SIDE DETAILS

SCALE: 1:100 (A1)

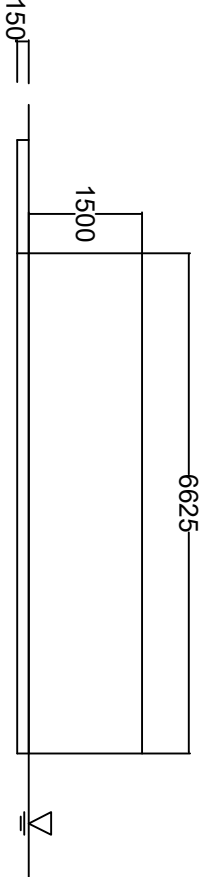

GRAVEL BUNKER SIDE DETAILS

SCALE: 1:100 (A1)

B				DRAWN	RJS	CHECKED
A		ISSUED FOR REVIEW PURPOSES		DATE	10.02.26	DATE
No.		DESCRIPTION	10.02.26	RJS	10.02.26	PROJECT OFFICER
		AMENDMENTS	DATE	INIT	SUPERVISING ENG.	FILE NO.



BLD 24_25 - Depot Emulsion Tank - 101127			Details	
SCALE	SHEET No.	DRAWING No.	AMEND	SHEET SIZE
1:666 (A1)	2 OF 2		A	A1