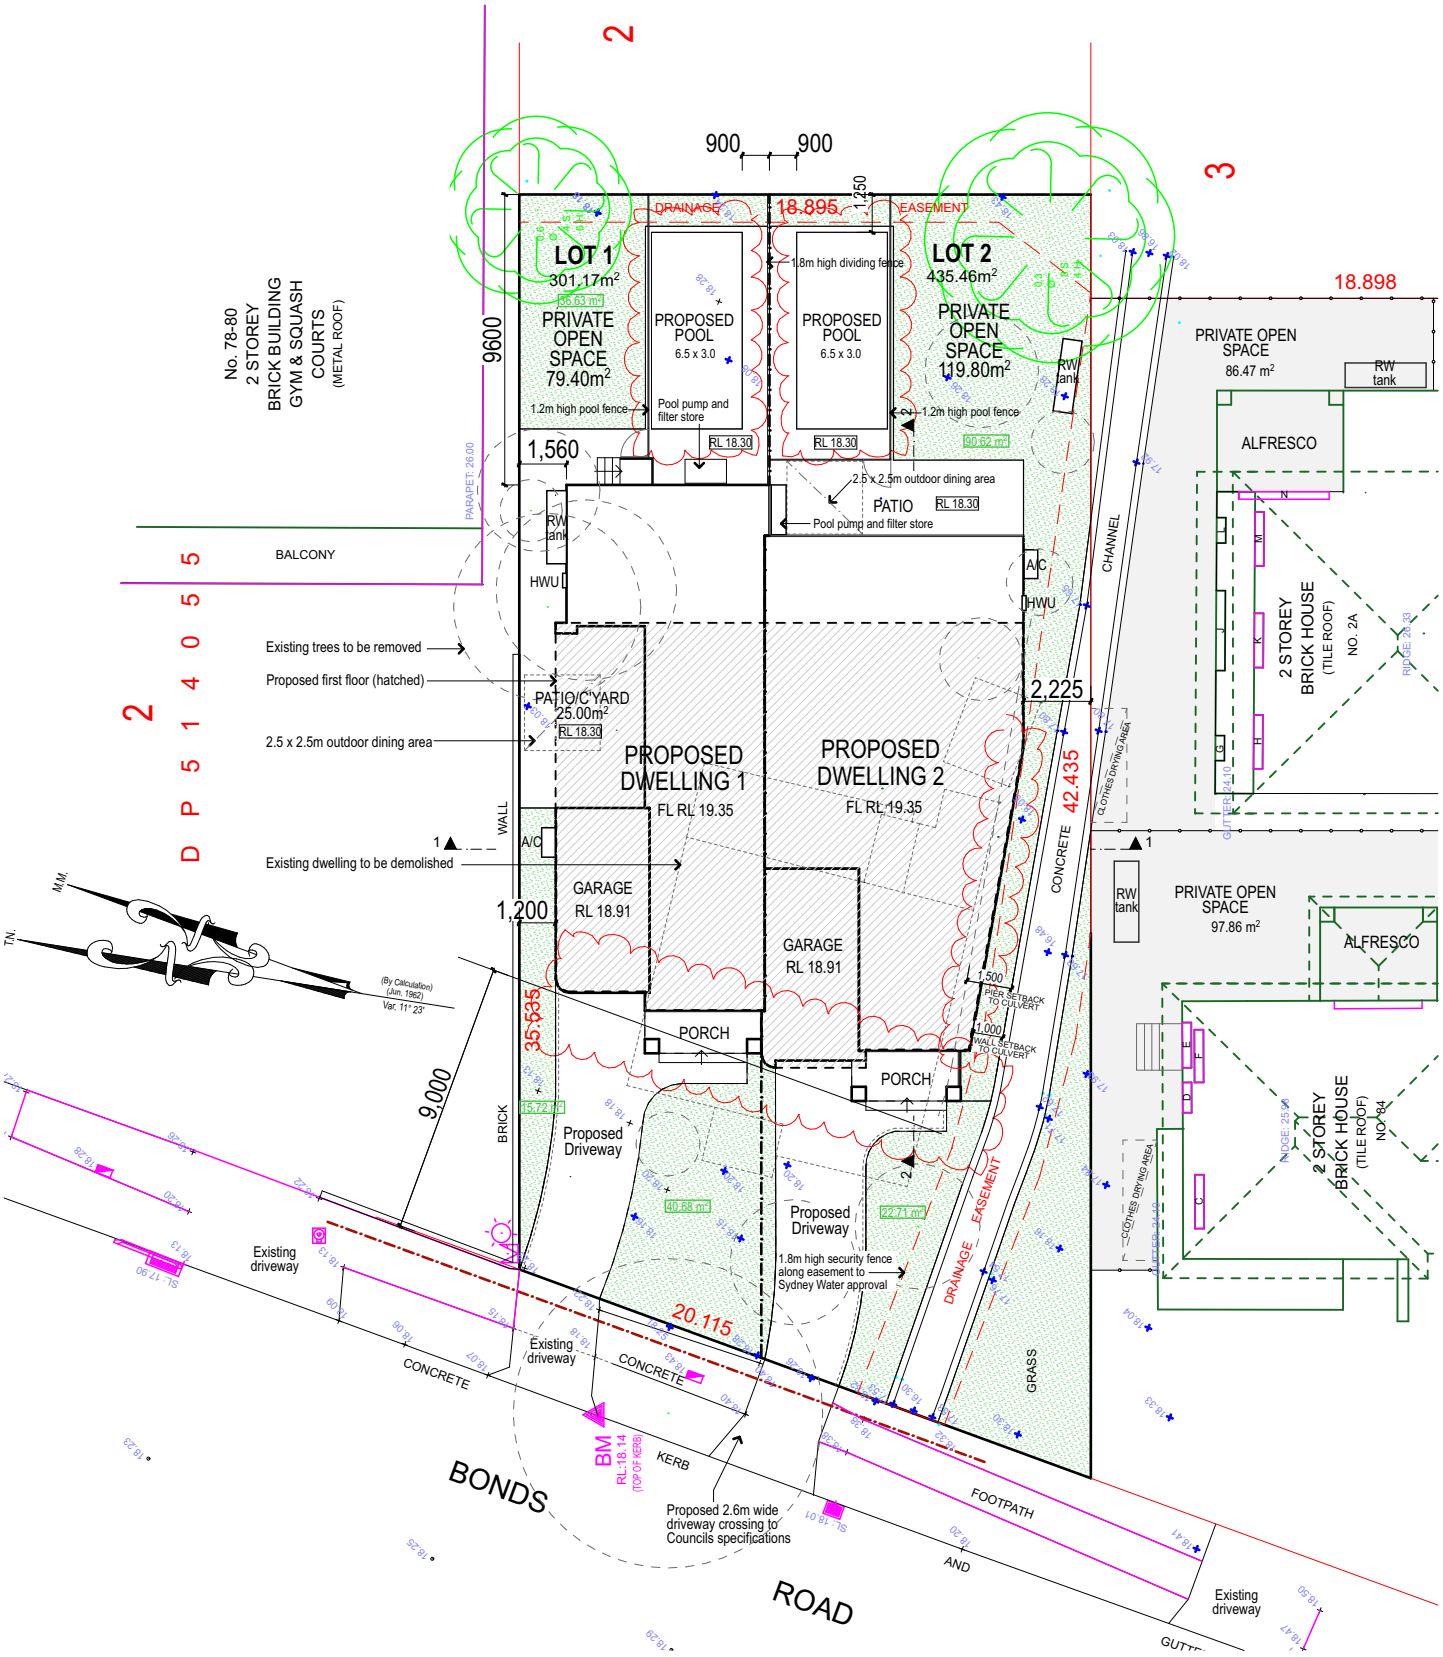

SITE PLAN 1:250

BORIS GRGUREVIC & ASSOCIATES P/L
Building Design Sydney
Mob 0418 863 975

82 BONDS ROAD, ROSELANDS