


Site Plan

Scale
1:750 @A3

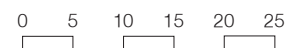


Date
18-02-2026

Project Address
149-163 Milton Street, Ashbury
Client
Coronation Property

SJB Architects
Level 2, 490 Crown Street, Surry Hills NSW 2010
T. 61 2 9380 9911 sjb.com.au
SJB Architecture (NSW) Pty Ltd
ABN 20 310 373 425 ACN 081 094 724
Adam Haddow 7188 John Pradel 7004



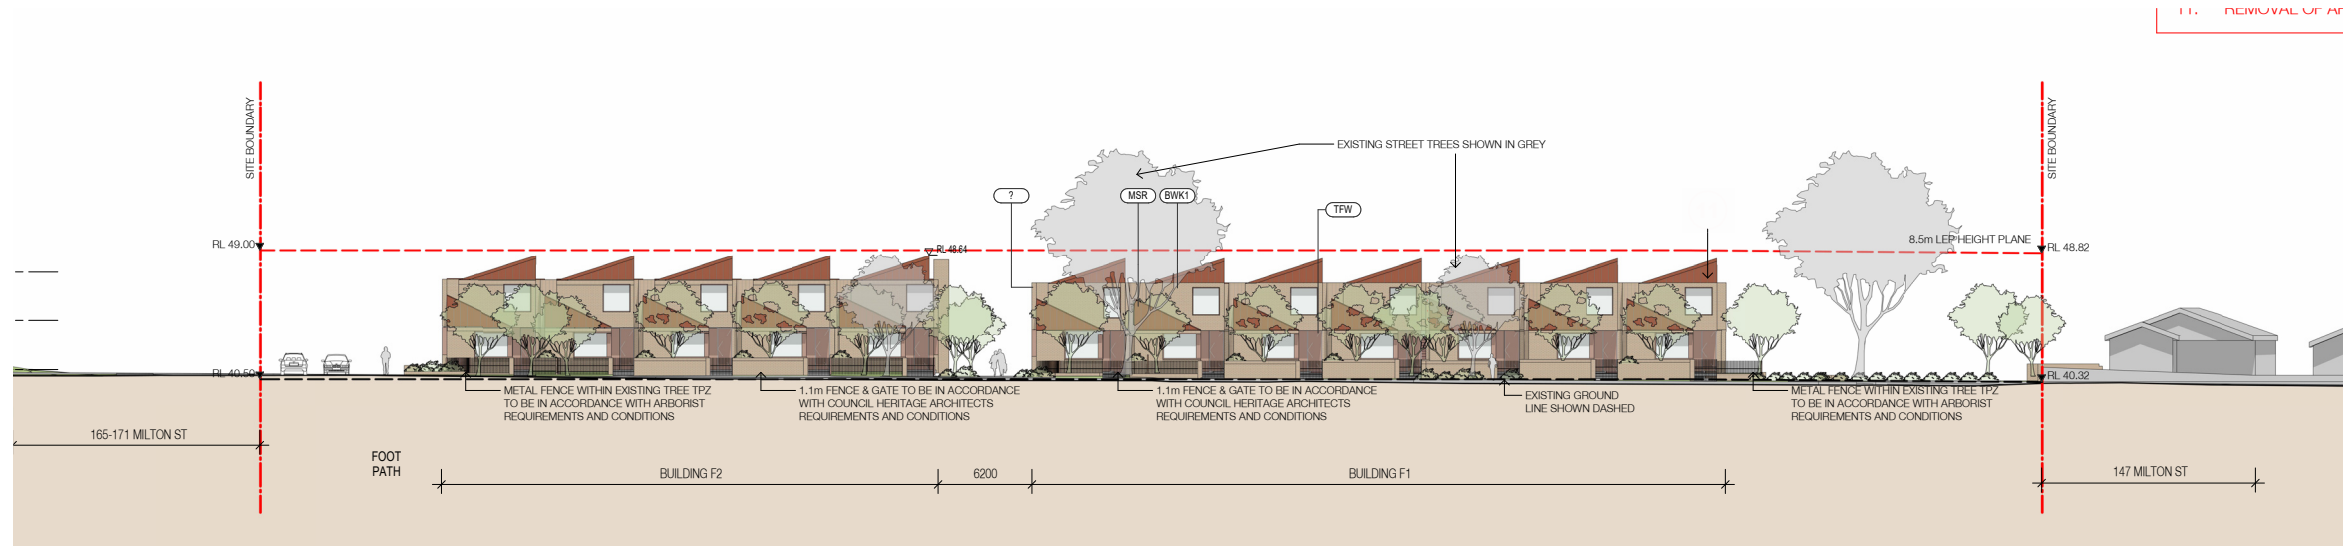

East (Milton Street)



North

Elevations

Scale
1:500 @ A3




Date
18-02-2026

Project Address
149-163 Milton Street, Ashbury
Client
Coronation Property

SJB Architects
Level 2, 490 Crown Street, Surry Hills NSW 2010
T. 61 2 9380 9911 sjb.com.au
SJB Architecture (NSW) Pty Ltd
ABN 20 310 373 425 ACN 081 094 724
Adam Haddow 7188 John Pradel 7004



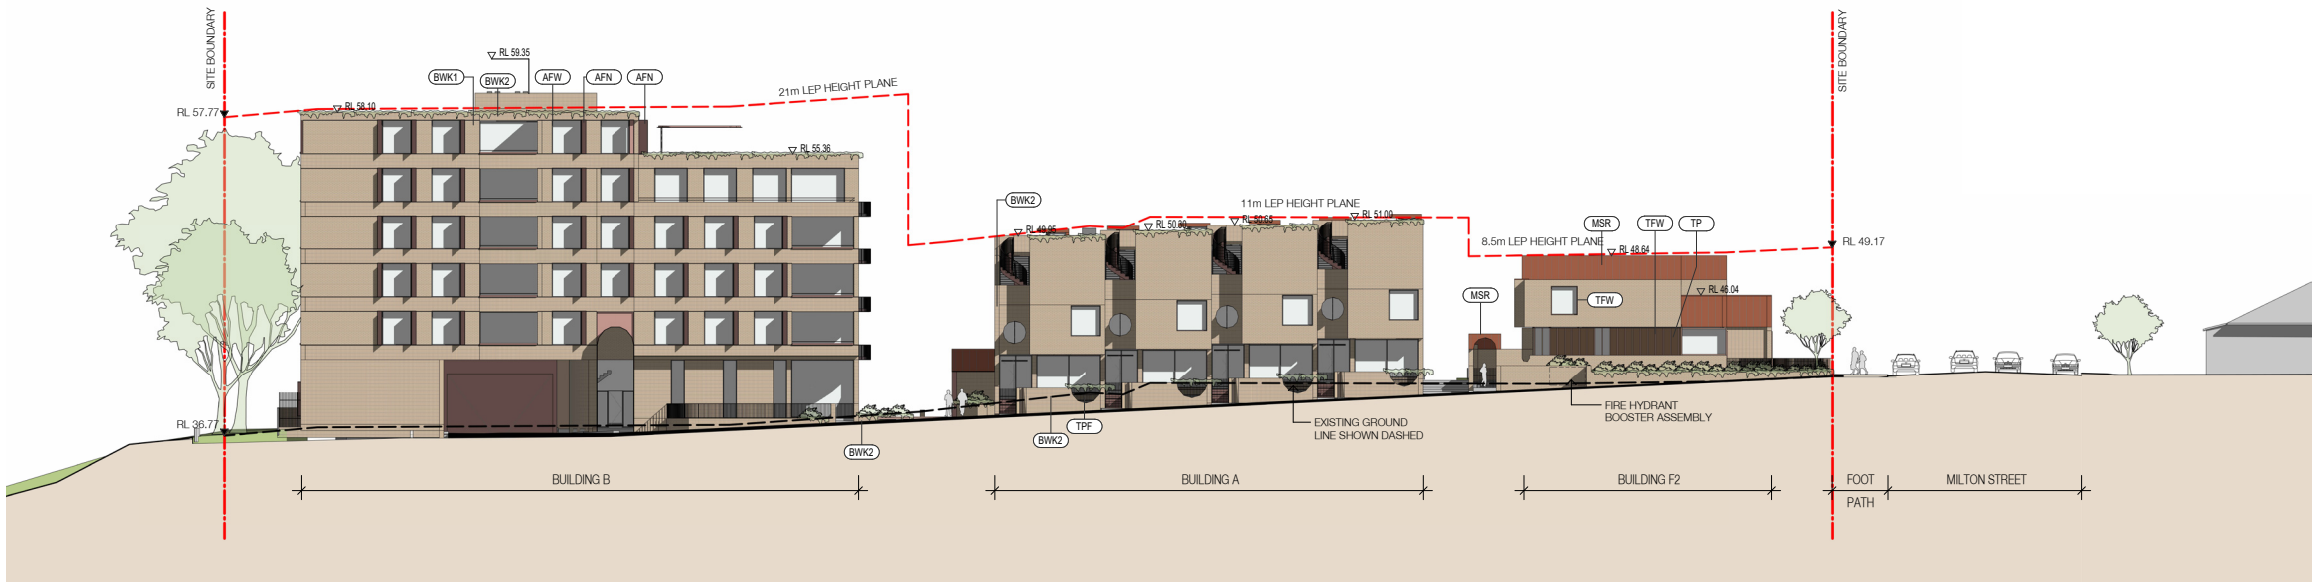

South (New Street)



West

Elevations

Scale
1:500 @ A3



Date
18-02-2026

Project Address
149-163 Milton Street, Ashbury
Client
Coronation Property

SJB Architects
Level 2, 490 Crown Street, Surry Hills NSW 2010
T. 61 2 9380 9911 sjb.com.au
SJB Architecture (NSW) Pty Ltd
ABN 20 310 373 425 ACN 081 094 724
Adam Haddow 7188 John Pradel 7004

