





NOTE:

- FIRST FLOOR BEDROOMS WINDOWS TO BE COMPLYING WITH CLAUSE 3.9.2.5 OF NATIONAL CONSTRUCTION CODE 2022, VOLUME TWO - BUILDING CODE OF AUSTRALIA - PROTECTION OF OPENABLE WINDOWS.

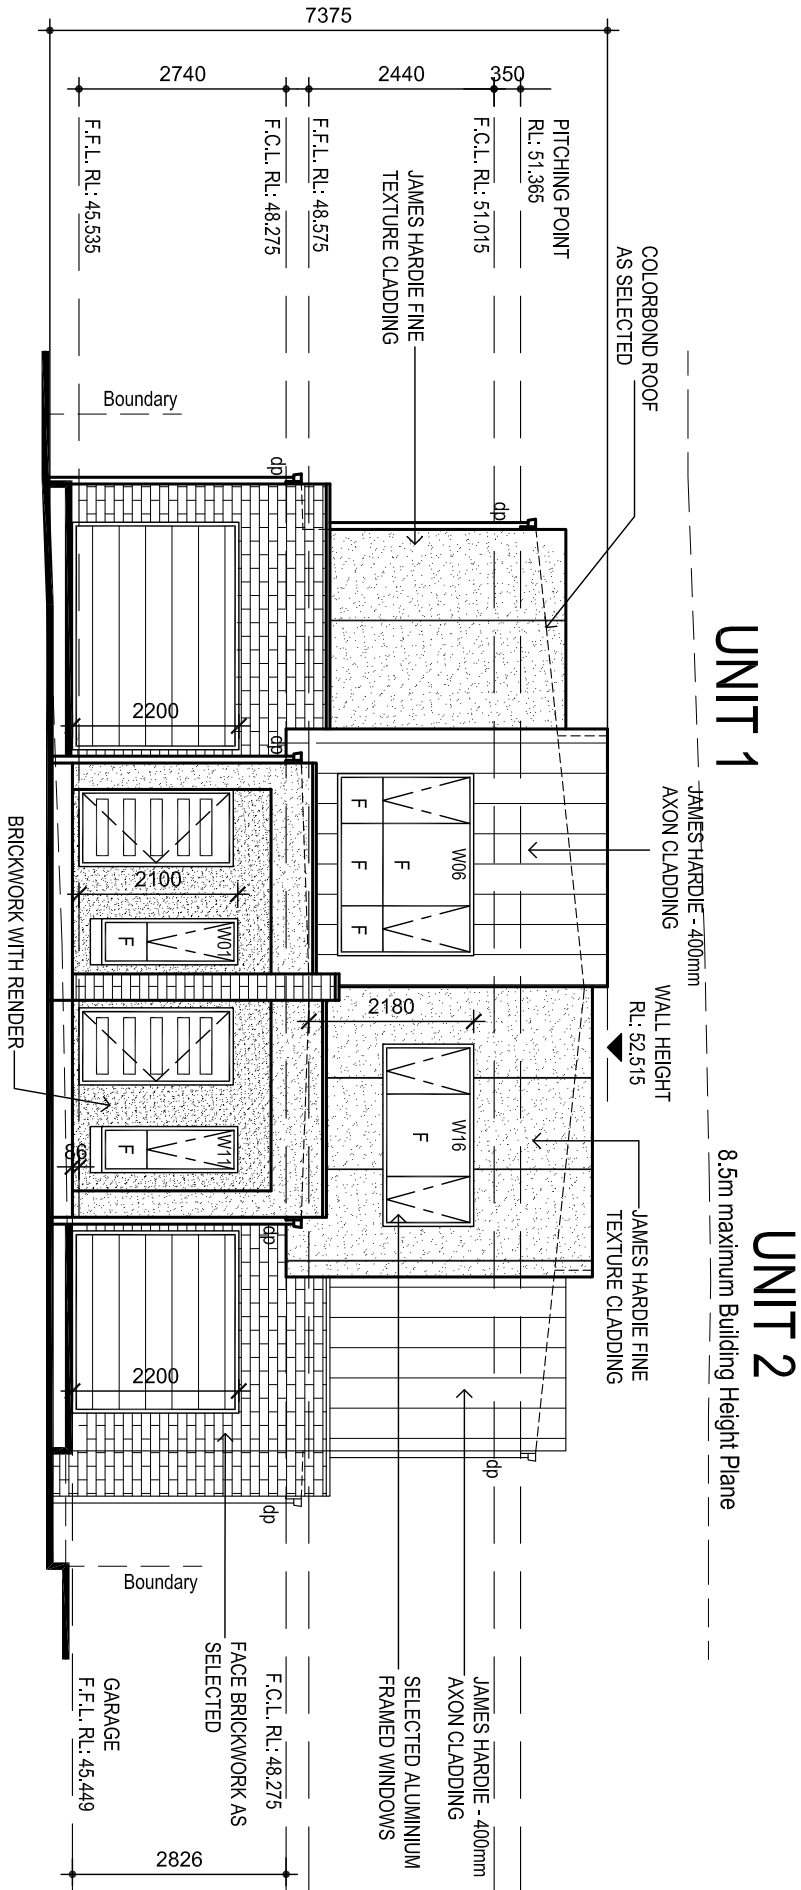

8.5m maximum Building Height Plane

Scale 1:100

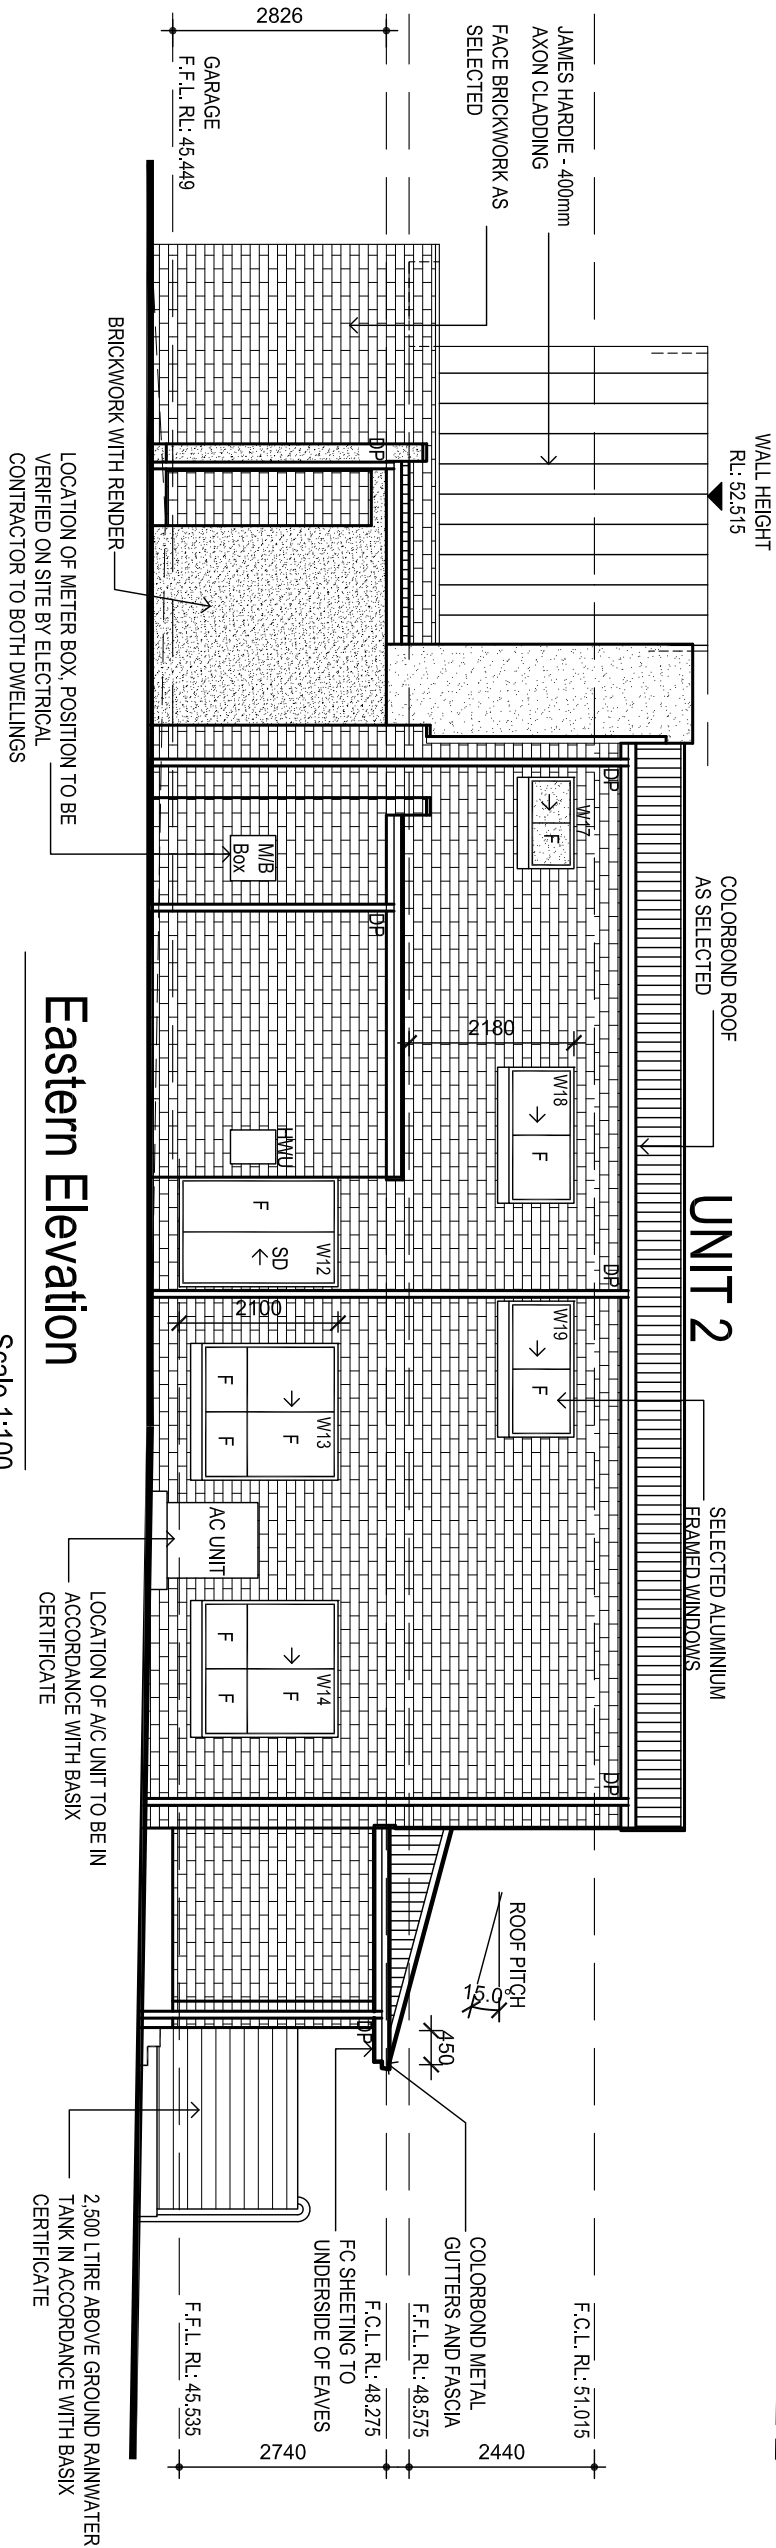

## Eastern Elevation

Scale 1:100

- Do not scale off drawings.  
© COPYRIGHT 2020. THIS DRAWING REMAINS THE PROPERTY OF G.J. GARDNER HOMES & IS PROVIDED FOR THE USE AS DESCRIBED & MAY NOT BE USED OR REPRODUCED IN WHOLE OR IN PART WITHOUT WRITTEN PERMISSION. ANY LANDSCAPING (WHEN SHOWN) ARE FOR ILLUSTRATIVE PURPOSES ONLY AND DO NOT FORM PART OF ANY CONTRACT.  
- Builder/Consultants must notify the designer of any discrepancies on the drawings prior to any construction works.  
- DIAL 1100 BEFORE YOU DIG prior to any earth excavation.

| Issue: | Description:        | Date:      |
|--------|---------------------|------------|
| A      | Issued for Review   | 09/09/2025 |
| B      | Issued for Review   | 17/10/2025 |
| C      | Issued for Review   | 23/10/2025 |
| 1      | Issued for Approval | 27/11/2025 |



**G.J. Gardner.**  
**HOMES**



Proposed New Two Storey Semi Detached Dwelling & Torrens Titled Subdivision

Location: 963 Henry Lawson Drive Padstow Heights

For: Raymond Gavina

|             |                      |        |            |
|-------------|----------------------|--------|------------|
| Job No:     | 45296                | Scale: | 1:100      |
| Facade:     | Urban C              | Page:  | 6 of 16    |
| Design:     | Chadstone 460 C      | Date:  | 27/11/2025 |
| Council:    | Canterbury bankstown | Issue: | 1          |
| Submission: | DA                   |        |            |



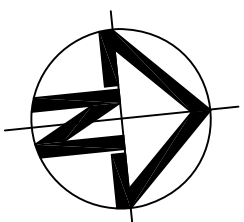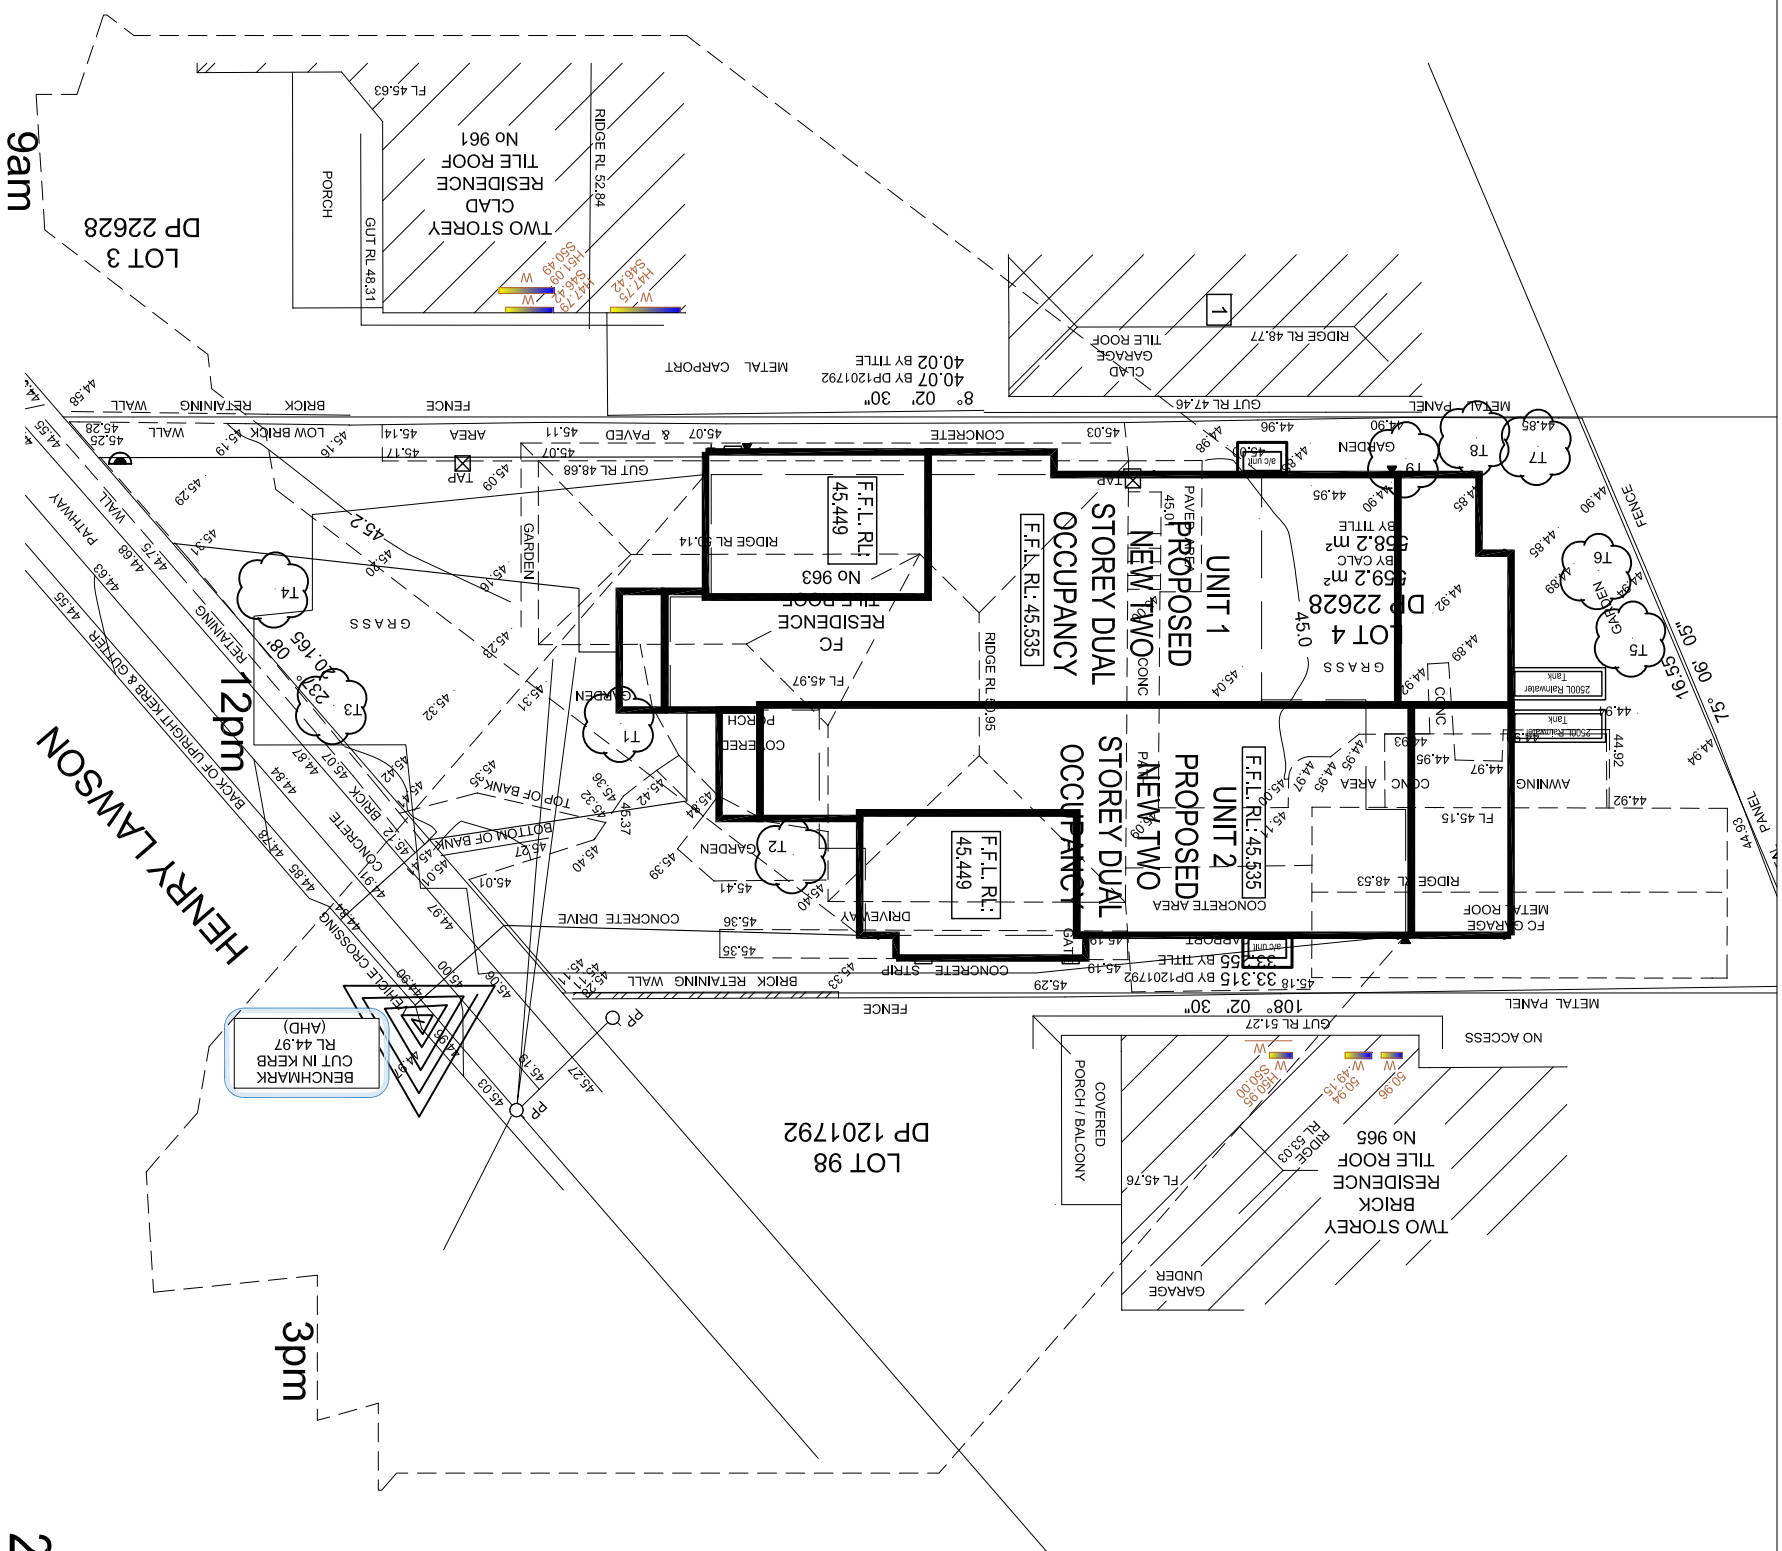

Scale 1:20

## 21st June Shadow Diagram

|   |                     |            |
|---|---------------------|------------|
| - Do not scale off drawings.   |                     |            |
| © COPYRIGHT 2020. THIS DRAWING REMAINS THE PROPERTY OF G.J GARDNER HOMES & IS PROVIDED FOR THE USE AS DESCRIBED & MAY NOT BE USED OR REPRODUCED IN WHOLE OR IN PART WITHOUT WRITTEN PERMISSION. ANY LANDSCAPING (WHEN SHOWN) ARE FOR ILLUSTRATIVE PURPOSES ONLY AND DO NOT FORM PART OF ANY CONTRACT. |                     |            |
| Issue:   | Description:        | Date:      |
| A   | Issued for Review   | 09/09/2025 |
| B   | Issued for Review   | 17/10/2025 |
| C   | Issued for Review   | 23/10/2025 |
| 1   | Issued for Approval | 27/11/2025 |
|   |                     |            |
|   |                     |            |
|   |                     |            |
| - DIAL 1100 BEFORE YOU DIG prior to any earth excavation.   |                     |            |
| - Builder/Consultants must notify the designer of any discrepancies on the drawings prior to any construction works.   |                     |            |
| - DIAL 1100 BEFORE YOU DIG prior to any earth excavation.   |                     |            |
|   |                     |            |
|   |                     |            |
