
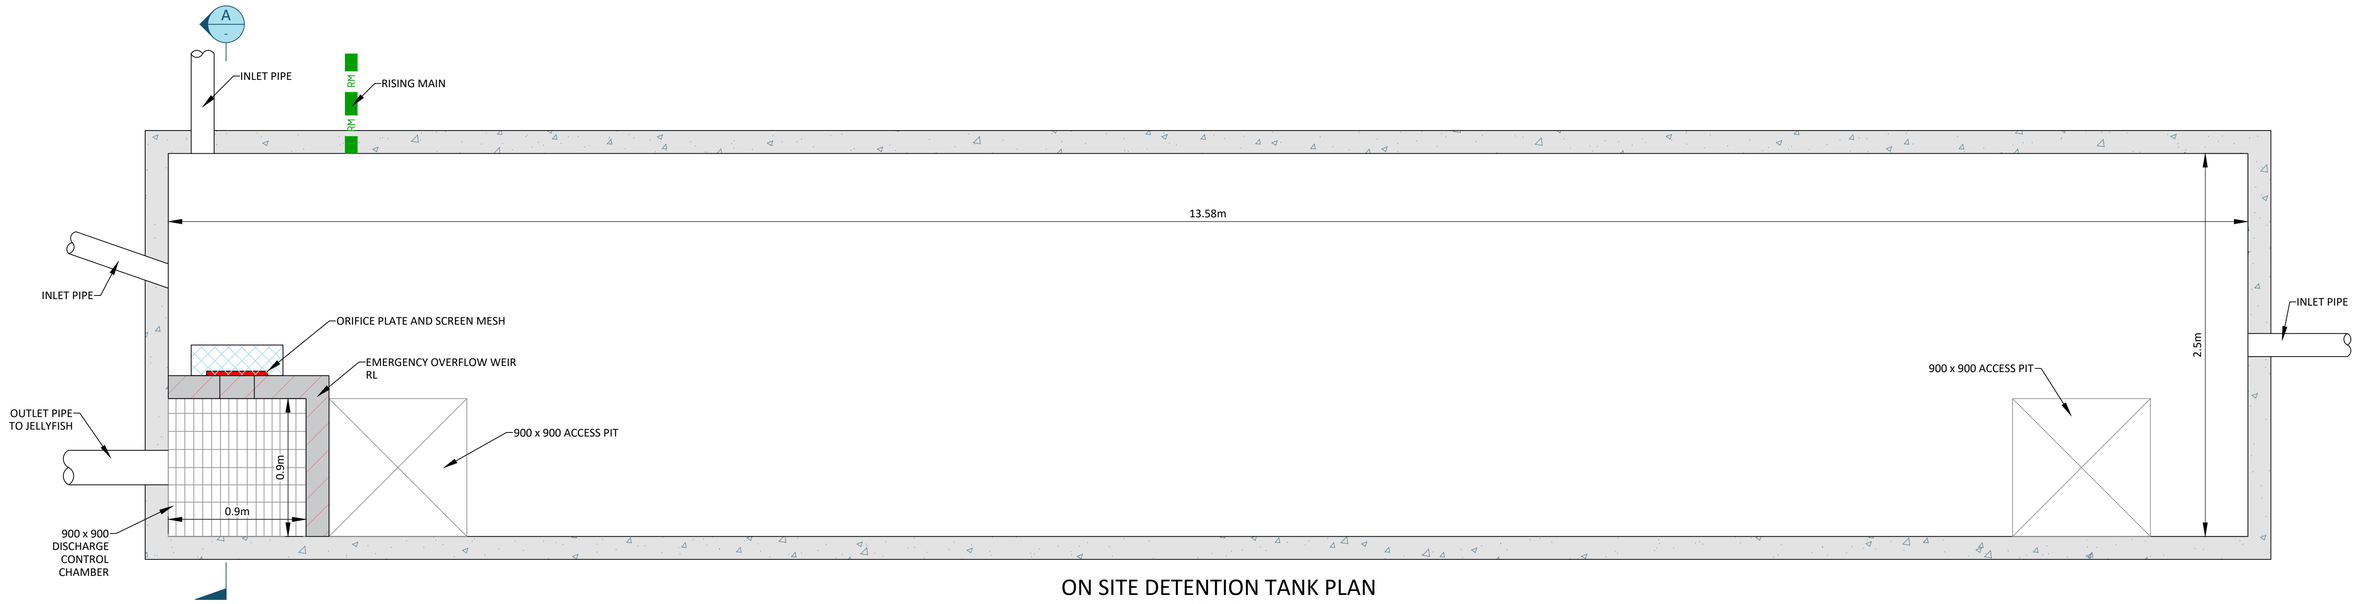



ON SITE DETENTION TANK PLAN

SCALE 1:20

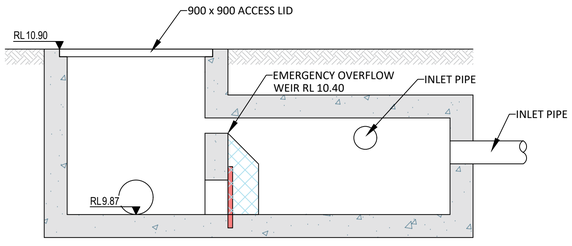


SECTION A

SCALE 1:20

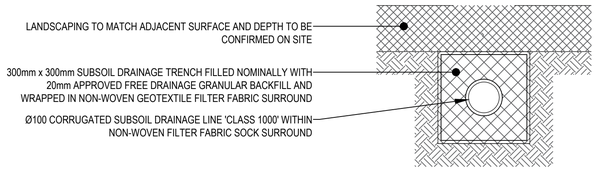


SUBSOIL DRAINAGE TRENCH DETAIL

(SCALE 1:10)

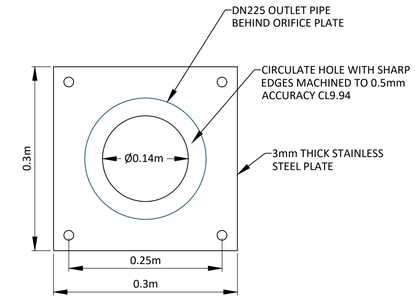


ORIFICE PLATE DETAIL

SCALE 1:5

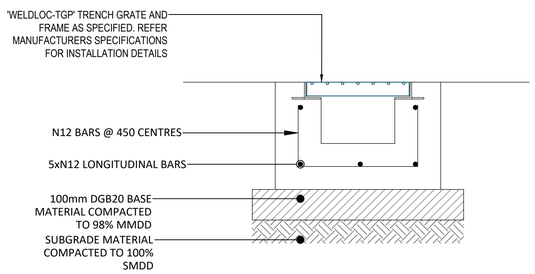


GRATED DRAIN DETAIL

SCALE 1:10

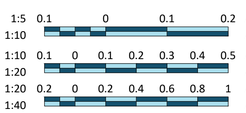


PUMP-OUT PIT STRUCTURE

- STORAGE VOLUME = 5.0 m^3
- DUAL SUBMERSIBLE DE-WATERING PUMPS
- CONNECT TO MAINS POWER
- PUMP DUTY 5l/s
- HIGH LEVEL CUT-OFF (WITH ALARM)
- LOW LEVEL CUT-OFF (WITH ALARM)
- PUMP 'ON' AND 'OFF' SWITCH
- GALVANISED LIFTING CHAIN
- PUMP INSTALLATION TO MANUFACTURERS SPECS

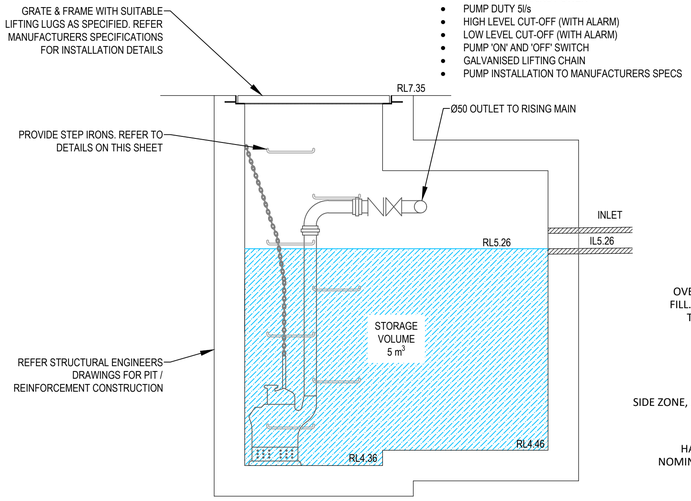


PUMP-OUT PIT DETAIL - BASEMENT DRAINAGE

SCALE 1:20

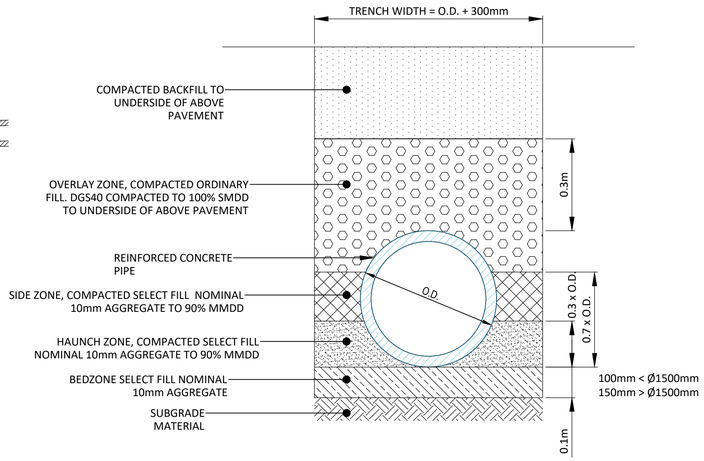

TYPICAL PIPE TRENCH DETAIL

SCALE 1:10

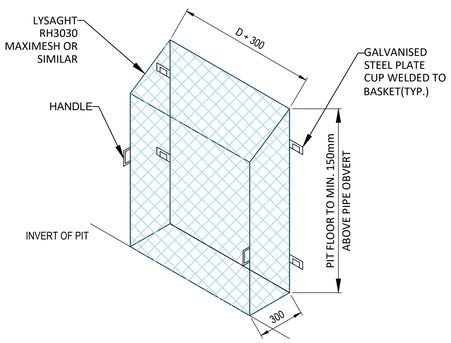

SCREEN MESH DETAIL

SCALE 1:20

REV	DESCRIPTION	DRAWN	APP'D	DATE
A	ISSUED FOR INFORMATION	IH	IH	07.08.26

HOMES NSW — CLIENT

THOMSON ADSETT — ARCHITECT

REVESBY APARTMENTS
15 SPENCE STREET &
171-173 RIVER ROAD — PROJECT

STORMWATER MANAGEMENT DETAILS SHEET 1 — TITLE

enscape studio
tel 0411 267 151
info@enscapestudio.com.au
ABN 91 649 181 171

PRELIMINARY
NOT FOR CONSTRUCTION

SCALE @ A1	PROJECT No	DRAWING No	REV
AS NOTED	0353	C-15	A

0353-C-15.dwg

7/08/2026 4:02:26 PM