


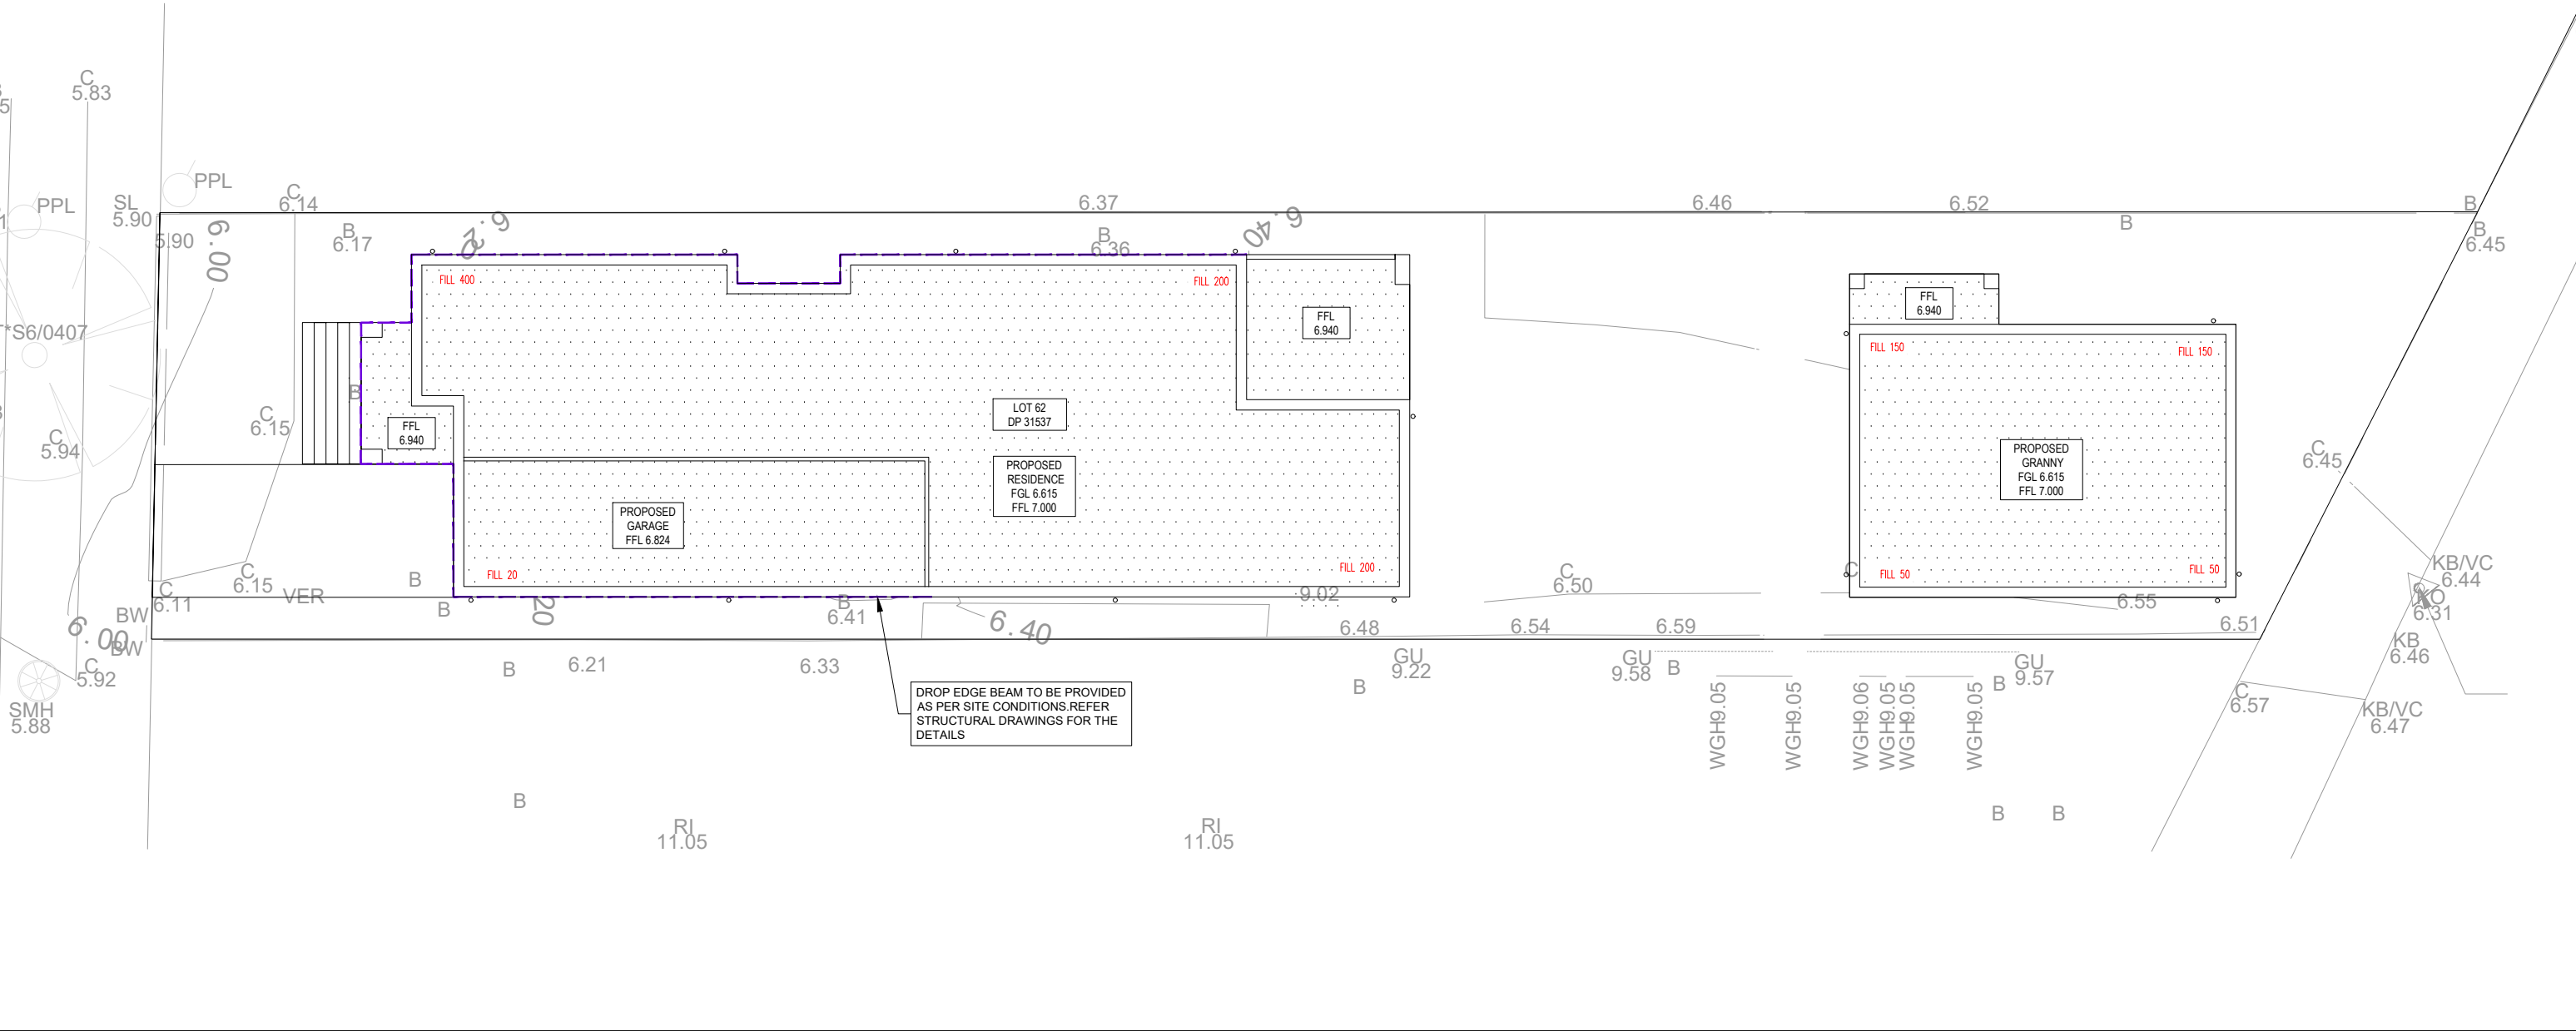

CUT AND FILL LAYOUT PLAN:

- NOTES:
- 1. DRAWING TO BE READ IN CONJUNCTION WITH ARCHITECTURALS
 - 2. REFER TO ARCHITECTURAL DRAWINGS FOR ALL SETOUT, LEVELS, FALL, ETC.

LEGEND

SITE CUTTING SITE FILLING

- GENERAL NOTES:
- 1. ALL WORKS SHALL BE CONSTRUCTED IN ACCORDANCE WITH COUNCIL WORKS STANDARD AND TO THE SPECIFICATION.
 - 2. THE CONSTRUCTION SHALL REVIEW, BE AWARE AND AT ALL TIMES COMPLY WITH THE SPECIFIC REQUIREMENTS FOR THIS DEVELOPMENT AS SET OUT IN THE DEVELOPMENT APPROVAL FOR THE PROJCT.
 - 3. ENSURE ALL FILL IS PLACED IN ACCORDANCE WITH CURRENT AUSTRALIAN STANDARDS, GEOTECNICAL ENGINEER AND STRUCTURAL ENGINEER NOTES AND SPECIFICATION.
 - 4. THE FILL IS TO BE COMPACTED IN ACCORDANCE WITH AS2870-2011 SECTION6.4.
 - 5. CUT/FILL DEPTHS DENOTED ON THIS PLAN ARE APPROXIMATELY ONLY. IF DIFFER CONTACT THIS OFFICE FOR ARRANGEMENT.
 - 6. LEVELS SHOWN ARE APPROXIMATE ONLY AND TO BE CONFIRMED ON SITE BY BUILDER/SURVEYOR.
 - 7. THE SITE SHALL BE KEPT IN A TIDY CONDITION AT ALL TIMES. LITTER RUBBISH AND BUILDING RUBBLE SHALL BE PLACED IN CONTAINERS OR BINS AND REGULARLY REMOVED FROM SITE AS REQUIRED.
 - 8. THE WORK SHALL BE CONSTRUCTED IN SUCH A MANNER THAT THERE IS MINIMUM DISTURBANCE TO EXISTING TREES AND VEGETATION.

----	----	----	----	----	-
----	----	----	----	----	-
A	ISSUED FOR D.A OR C.C	M.S.	B.S.	R.K.P.	10.02.26
REV	REVISION	DRAWN	ENG	CHECK	DATE

DRAFTED BY

CONTRIVE
ONSULTANTS

CONTRIVE CONSULTANTS PTY LTD

SUBDIVISION AND UTILITY CONSULTANTS

SUITE 3301, 18-24 ADELPHI STREET ROUSE HILL NSW 2155

M: 0432 400 938 E: info@pitandpipe.com.au

APPROVED:

Mr RiyazKhan Pathan

MtAurion CPTing NER

Signature

Membership No. 3895292

DATUM:

AHD

NORTH:

THIS DRAWING IS THE EXCLUSIVE PROPERTY OF THE DEVELOPER & THE REPRODUCTION OF ANY PART WITHOUT THE PRIOR WRITTEN CONSENT OF THE DEVELOPER IS A VIOLATION OF APPLICABLE LAWS. IN NO EVENT SHALL THE DEVELOPER BE HELD LIABLE FOR SPECIAL COLLATERAL, INCIDENTAL OR CONSEQUENTIAL LIABILITY IN CONNECTION WITH THE USE OF THIS DIGITAL DATA ONCE RELEASED FROM THE DEVELOPER'S OFFICE. THIS DRAWING IS TO BE READ & UNDERSTOOD IN CONJUNCTION WITH THE STRUCTURAL, MECHANICAL, ELECTRICAL & / OR ANY OTHER CONSULTANT'S DOCUMENTATION AS MAY BE APPLICABLE TO THE PROJECT PRIOR TO THE START OF ANY WORKS AND FOR ITS DURATION.

DRAWING No:

SCE-26-392

DIAL BEFORE
YOU DIG

www.1100.com.au

SITE ADDRESS:

LOT 3 DP 304408

4 BELLOMBI ST CAMPSIE NSW 2194

STATUS:

ISSUED FOR D.A OR C.C

SCALE:

1:150

DRAWN:

M.S.

ENGINEER:

B.S.

DATE:

10.02.26

DRAWING TITLE:

CUT AND FILL LAYOUT PLAN

SHEET NO:

05

REVISION:

A