


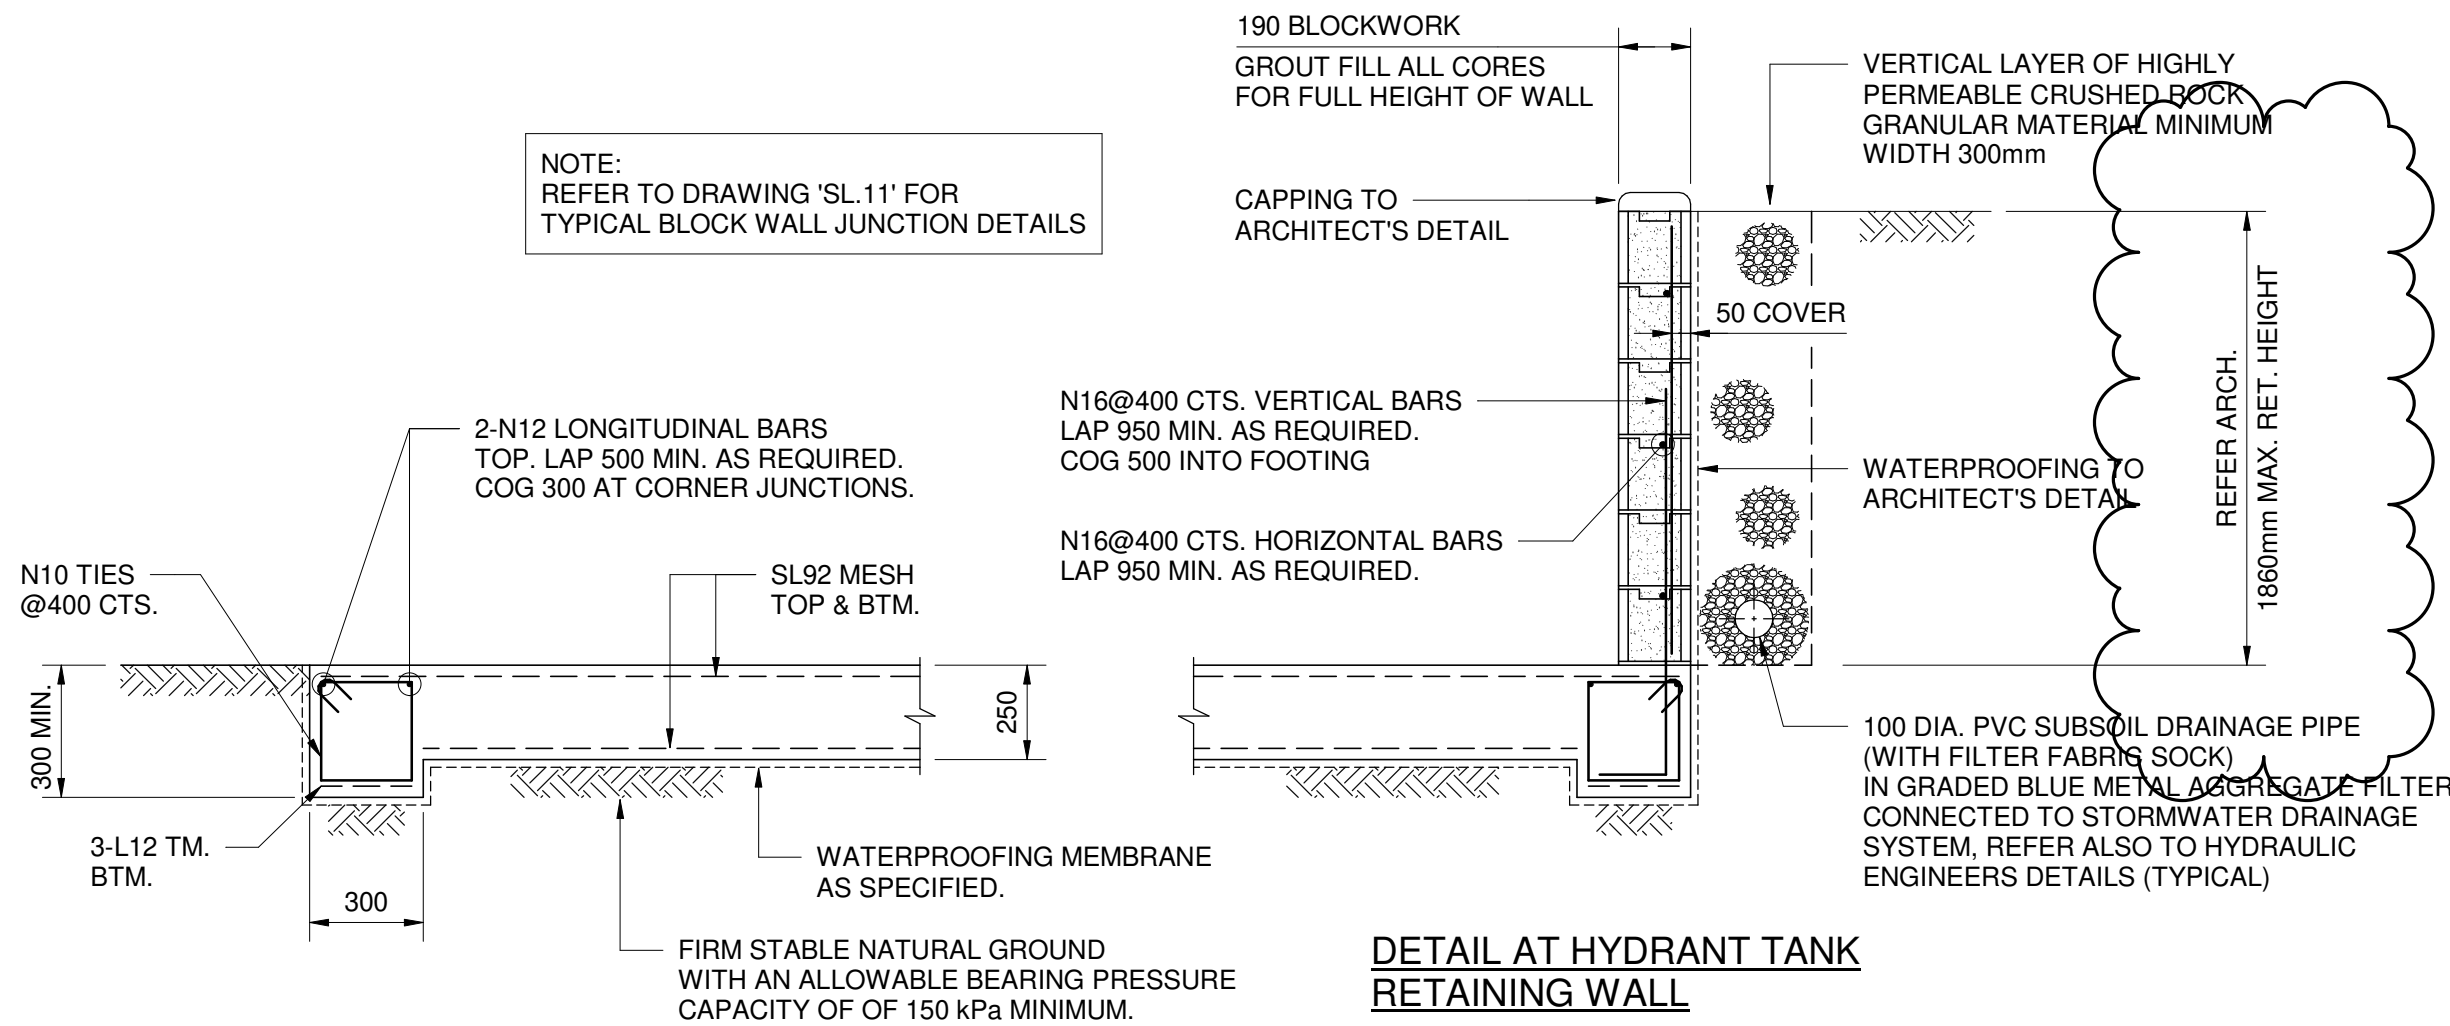

TYPICAL HYDRANT TANK SLAB DETAILS

SCALE 1:20

REFER TO ARCHITECTURAL DRAWINGS FOR LOCATION AND EXACT SET-OUT DIMENSIONS.

PRELIMINARY ONLY
NOT FOR CONSTRUCTION

B	DRAWING REVISED		23.04.26
A	SECTION 4.55		23.03.26
ISSUE	DESCRIPTION	APPROVED	DATE



BIRZULIS
CIVIL & STRUCTURAL ENGINEERING

Suite 3.02 223 Liverpool Road, Ashfield NSW 2131
tel: (02) 9555 7230 email : office@birzulis.com
www.birzulis.com

PROJECT
**HOPEPOINT CHRISTIAN SCHOOL
BLOCK F**
42a BEALE ST, GEORGES HALL NSW 2198

TITLE
HYDRANT TANK SLAB DETAILS

SCALES	AS NOTED @ A1	DATE	DEC' 2025
DRAWN	DESIGN	VERIFIED	APPROVED
JSS	JW		

This drawing is the copyright of Birzulis Associates Pty. Ltd. and may not be altered, reproduced or transmitted in any form or by any means in part or in whole without the written permission of Birzulis Associates Pty Ltd. All levels and dimensions are to be checked and verified on site prior to the commencement of any work, making of shop drawings or fabrication of components. Do not scale drawings. Use figured Dimensions.

ISSUE	PROJECT No.	DRAWING No.
B	9823	SL.12