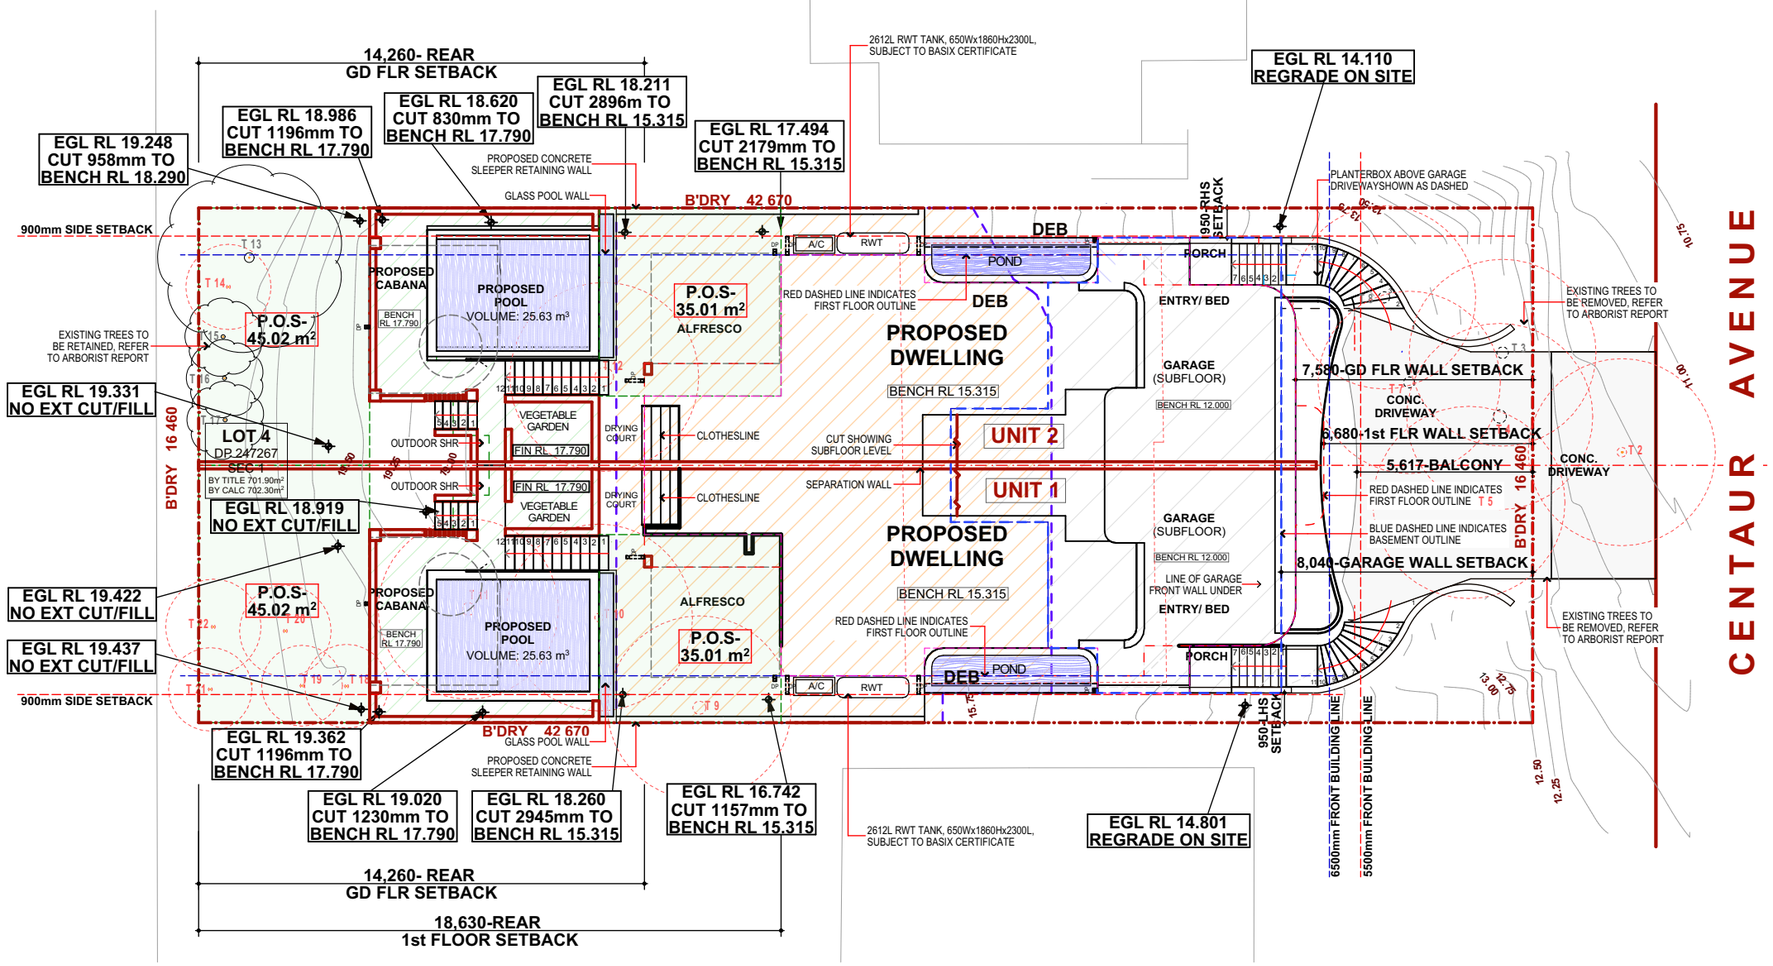

LEGEND

RL 10.00	DATUM TO AHD
10.5	EXISTING CONTOURS
EGL RL 10.500	EXISTING GROUND LEVEL
FIN RL 10.500	PROPOSED GROUND LEVEL AFTER CUT/FILL-PRIOR TO TURFING/PAVING
FLR RL 10.500	FLOOR SLAB LEVEL
BENCH RL 10.500	BENCHED GROUND LEVELS-PRIOR TO TURFING/PAVING
M.B	ELECTRICITY METER BOX
HW	INSTANTANEOUS HOT WATER TANK
HWS	HOT WATER SERVICE STOREAGE TANK
A.C.	AIR CONDITIONING MOTOR
—S—	BOARDS SEWER MAIN
W	GENERAL WASTE BIN
R	RECYCLE BIN
G	GREEN RECYCLE BIN
RWT	RAINWATER TANK
C.H.	PULL DOWN CLOTHES LINE
	EXTERNAL HARD PAVED SURFACES
POS-50m²	PRIVATE OPEN SPACE AREA
	EXISTING TREES TO BE RETAINED
	EXISTING TREES TO BE REMOVED
	EARTHWORK - FILL
	EARTHWORK - CUT

SITE PLAN
1:200

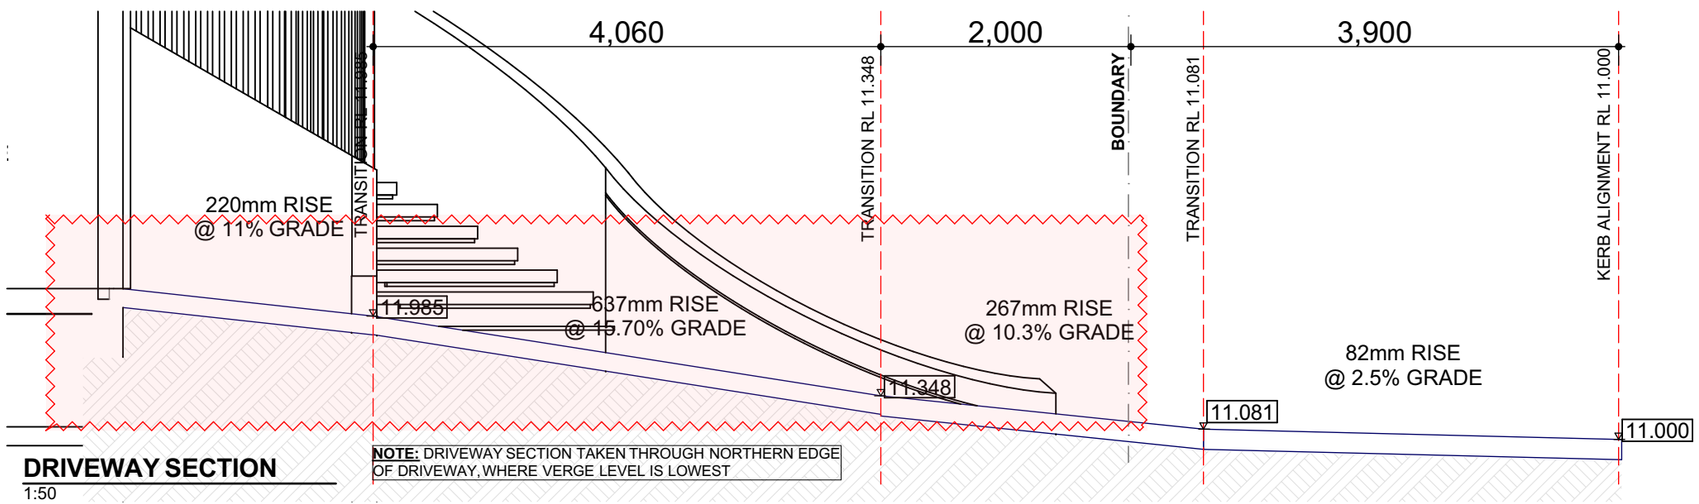

DRIVEWAY SECTION
1:50

AMENDMENTS LIST

ISSUE	DATE	AMENDMENTS	DRAWN
SK 01	31.05.24	DESIGN SKETCHES	O.K
A	07.11.24	DA SUBMISSION	O.K, R.B
B	24.12.24	COUNCIL DEFFERAL RESPONSE	O.K
C	24.03.25	COUNCIL RESPONSE AMENDMENTS	O.K
D	07.05.25	COUNCIL RESPONSE AMENDMENTS	O.K, R.B
F	01.06.26	MODIFICATION APPLICATION	O.K, R.B

COPYRIGHT
CHECK ALL DIMENSIONS PRIOR TO COMMENCEMENT OF WORKS. FIGURED DIMENSIONS TO BE TAKEN IN PREFERENCE TO SCALING. THIS PLAN IS COPYRIGHT OF DESIGNICHE P/L AND MAY NOT BE USED WITHOUT WRITTEN CONSENT.

NORTH
N
1:100 1 2 3 4 5m
1:200 2 4 6 8 10m

PROJECT TITLE	CLIENT
PROPOSED DUPLEX	Mr. OMAR HASSOUN
PROJECT ADDRESS	**DRAWING TITLE**
Lot 4, DP 247267. No 102a CENTAUR STREET, REVESBY	SITE PLAN

bdaa ACCREDITED BUILDING DESIGNER ORHAN KABA FULL MEMBER BDAA ACCREDITATION (LOW-RISE) No. 6890

designiche Building Designers
A 1/45 Crosby Street, Greystanes NSW 2145 M 0438 538 118 E orhan@designiche.com.au

COUNCIL	SCALE	DRAWING NO	ISSUE
CANTERBURY BANKSTOWN	1:200, 1:50	24014-05	F