




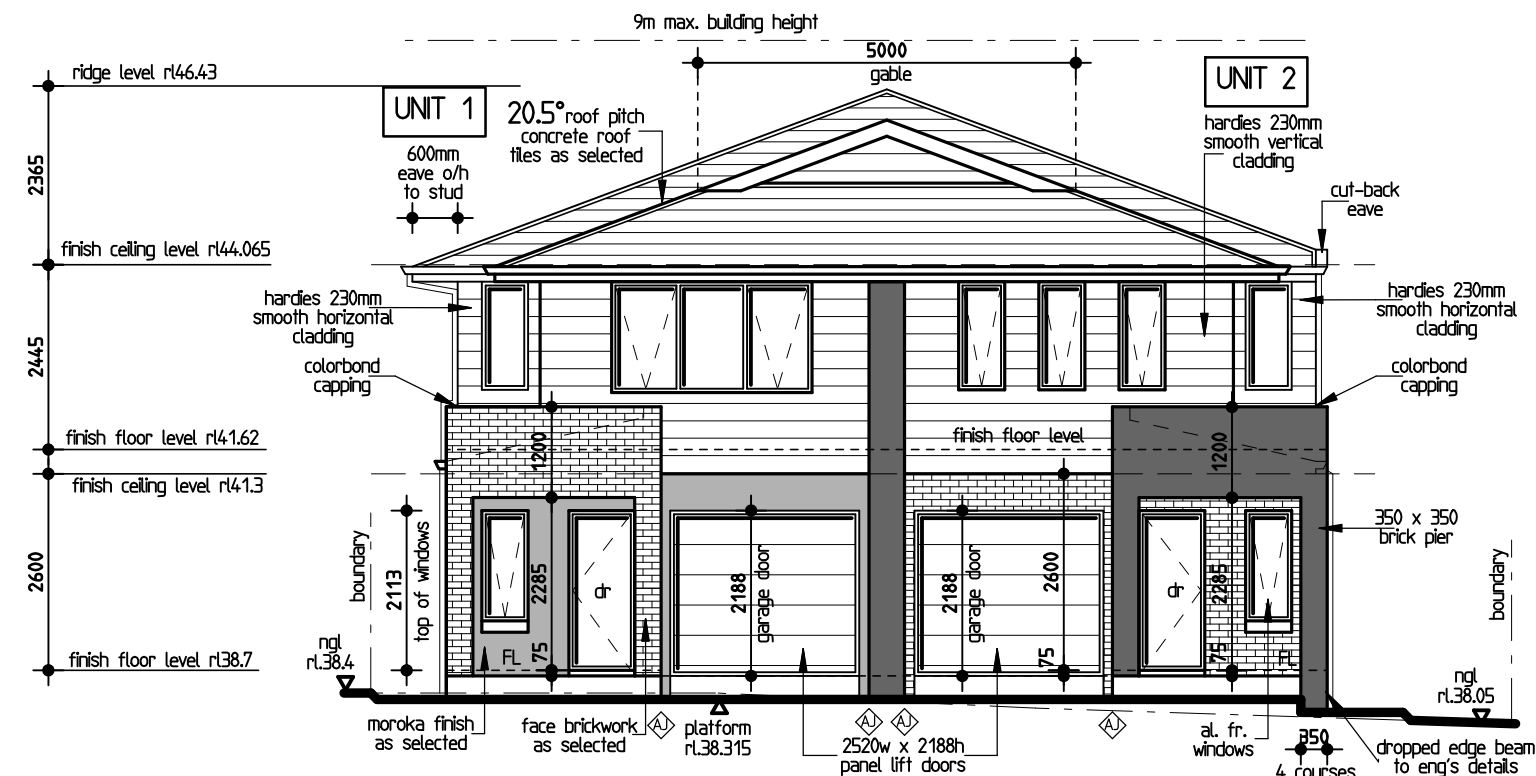

SOUTH ELEVATION 1:100

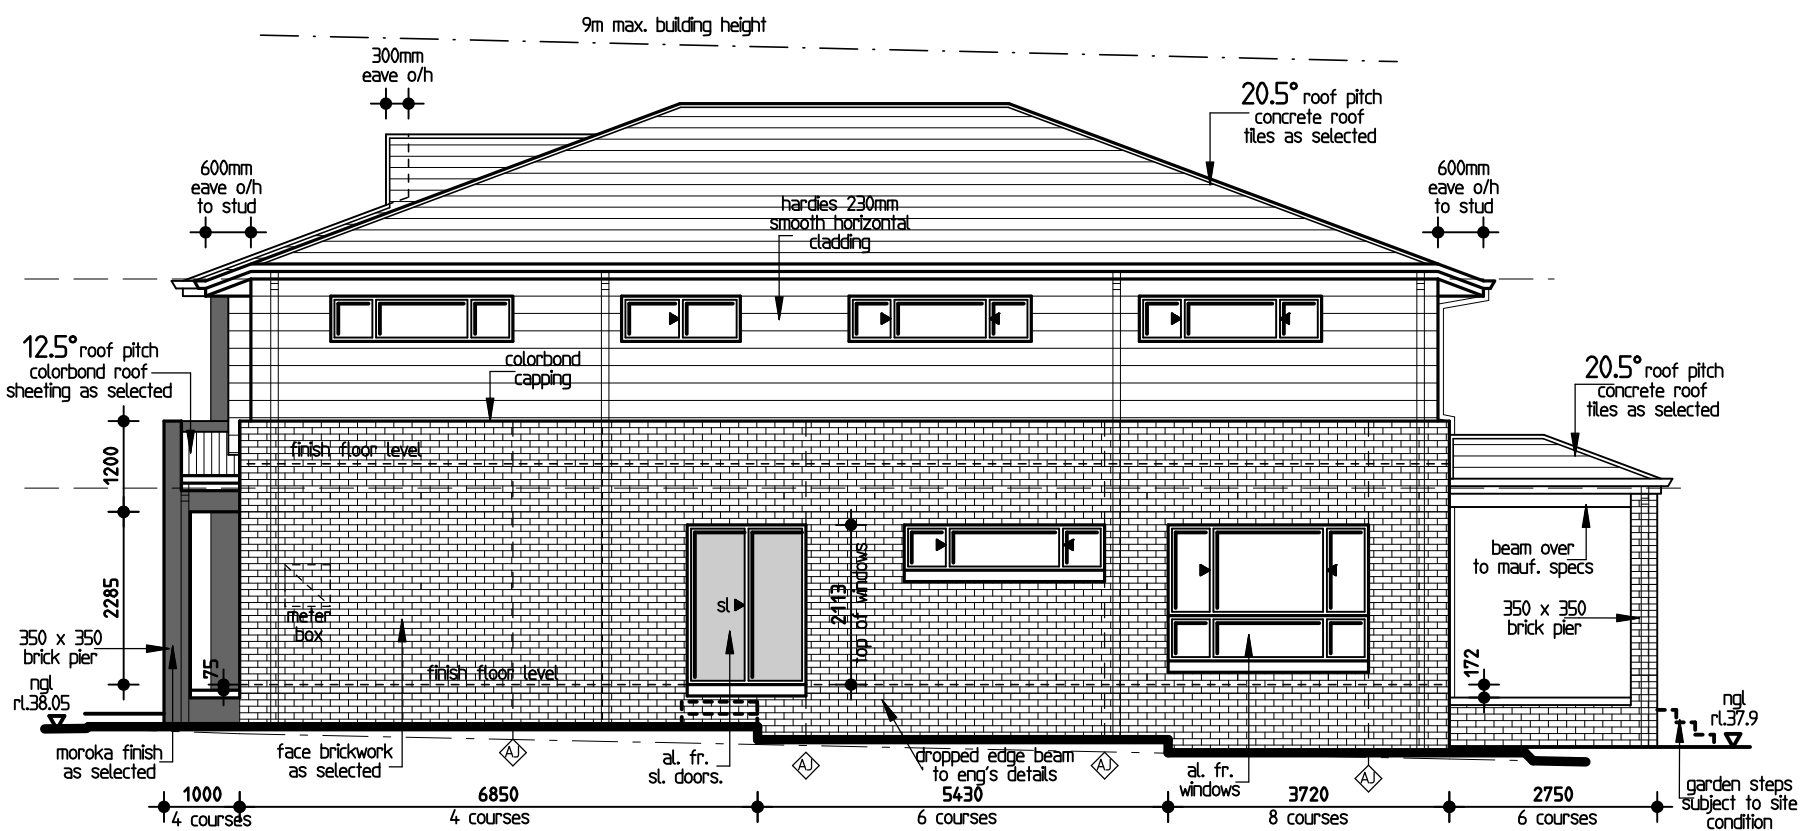

EAST ELEVATION 1:100

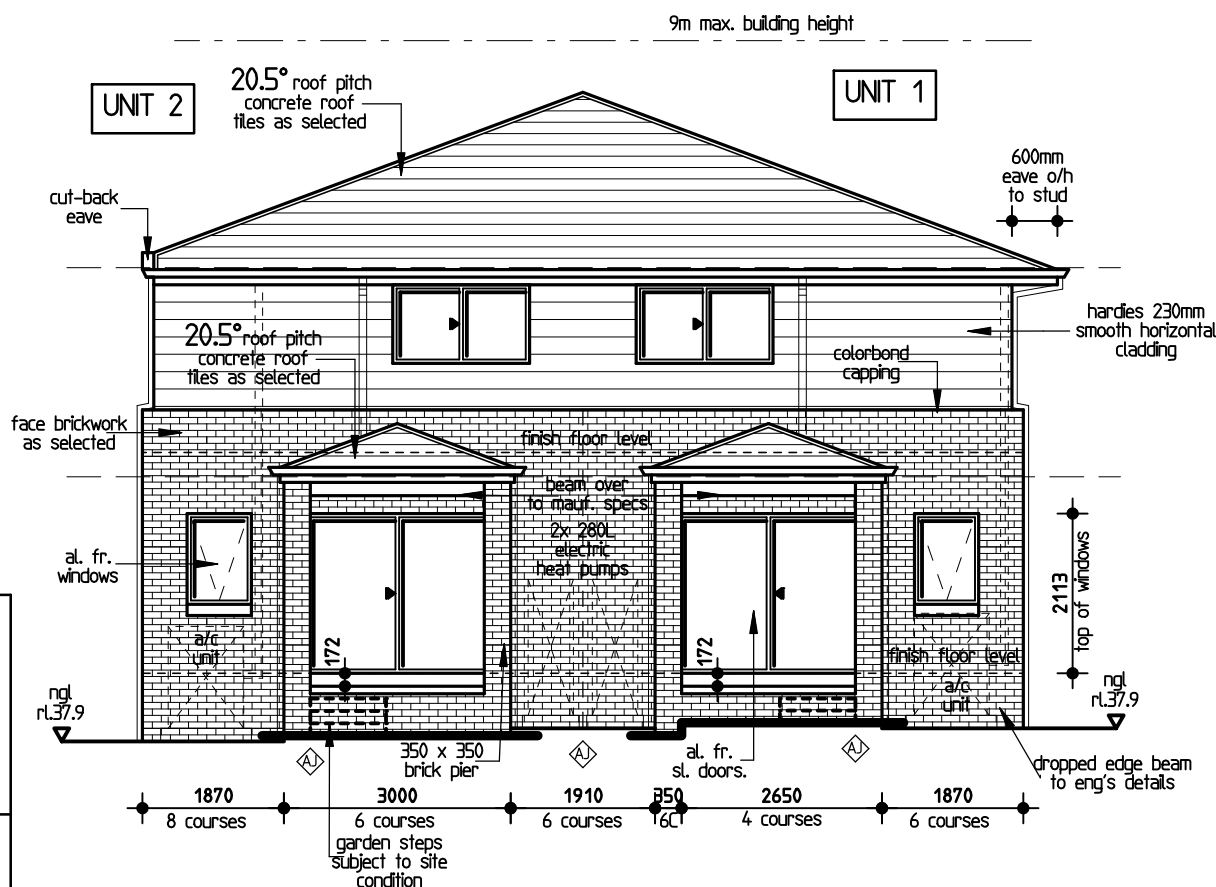

NORTH ELEVATION 1:100



Unit 1 No. 28 Bernera Road Prestons NSW 2171
P: (02) 9826 9777 F: (02) 9826 9777
E: sales@lilyhomes.com.au
W: www.lilyhomes.com.au


FOR Caterina Anne Giannetti &
Linda Maria Buoro

AT Lot 18, No.61 Lauma Avenue,
Greenacre DP:29227

COUNCIL Canterbury-Bankstown

ESTATE -----


This document, including all designs, plans, drawings, and related materials, is the intellectual property of A&N Design Group Pty Ltd. It is protected under the Copyright Act 1968 (Cth), the Design and Building Practitioners Act 2020 (NSW) and all other applicable intellectual property laws. No part of this document may be reproduced, amended, distributed, disclosed, or used for any purpose other than that expressly authorised in writing by A&N Design Group Pty Ltd. Unauthorised use, duplication, or modification of the content herein may result in legal action. All rights are reserved.

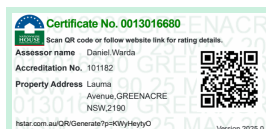


25-27 Solent Circuit,
Norwest - Level 2 Suite
216 - Macarthur Point
Phone: (02) 8824 3533
www.andesigns.com.au

C	Hydraulics	MJS	13.05.26
B1	Shadows	HS	6.05.26
B	CC Plan	HS	3.05.26
A	Siting Sketch	DC	12.03.26
REV	DESCRIPTION	DWN	DATE

house type	Bluebell 43	DRAWING N°:	AND-41773
facade	Executive	SHEET	4 of 19
hand	CTR	JOB No.	04389
		Date	Mar 26

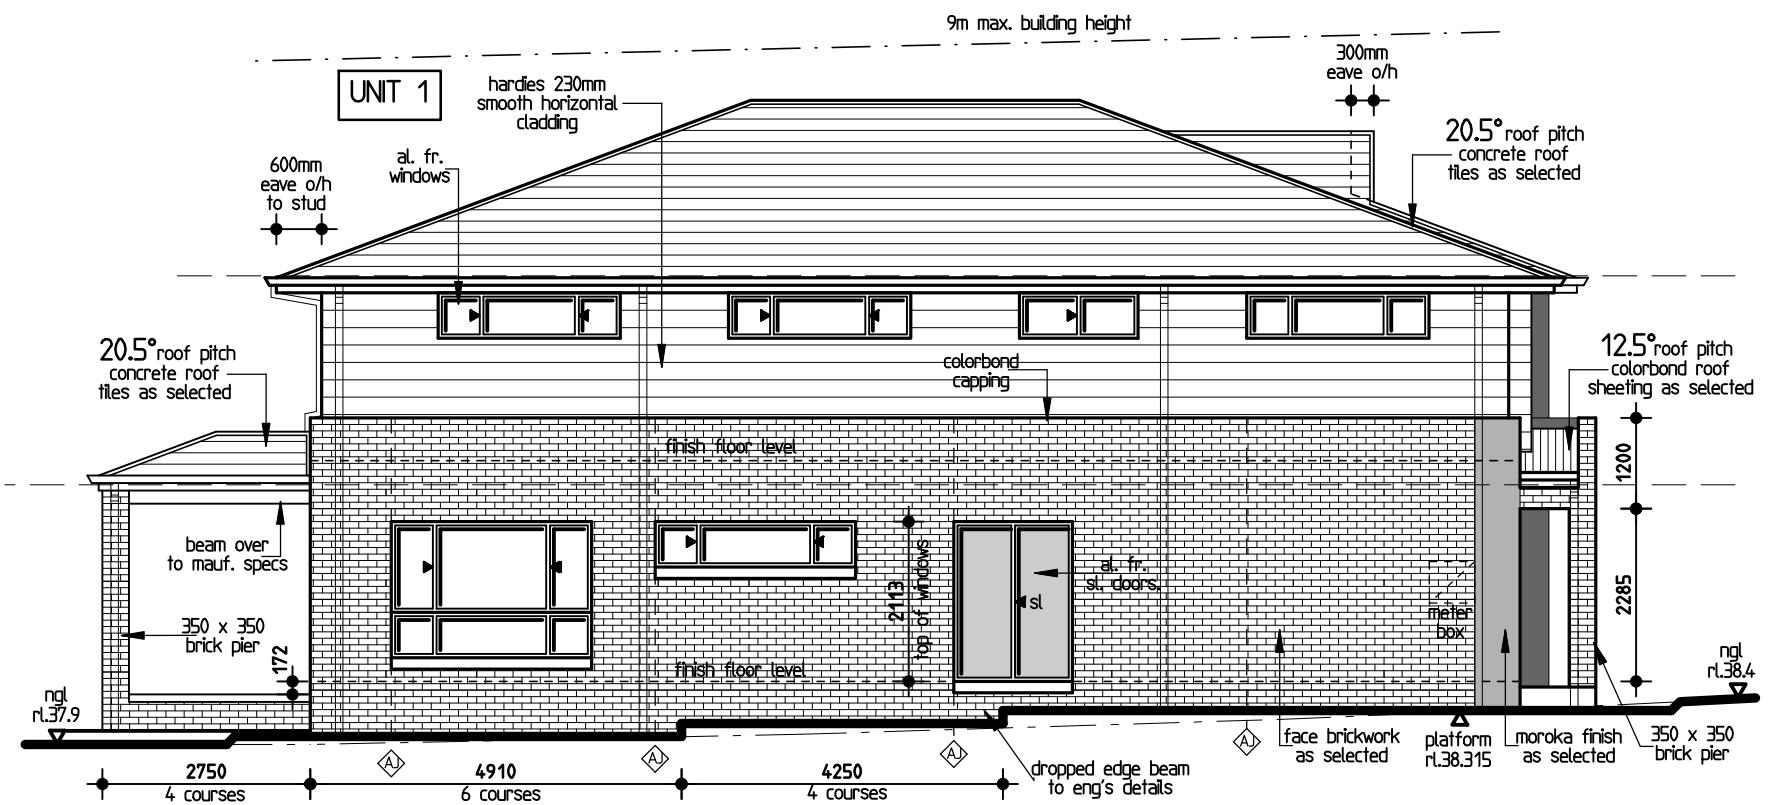

WEST ELEVATION 1:100

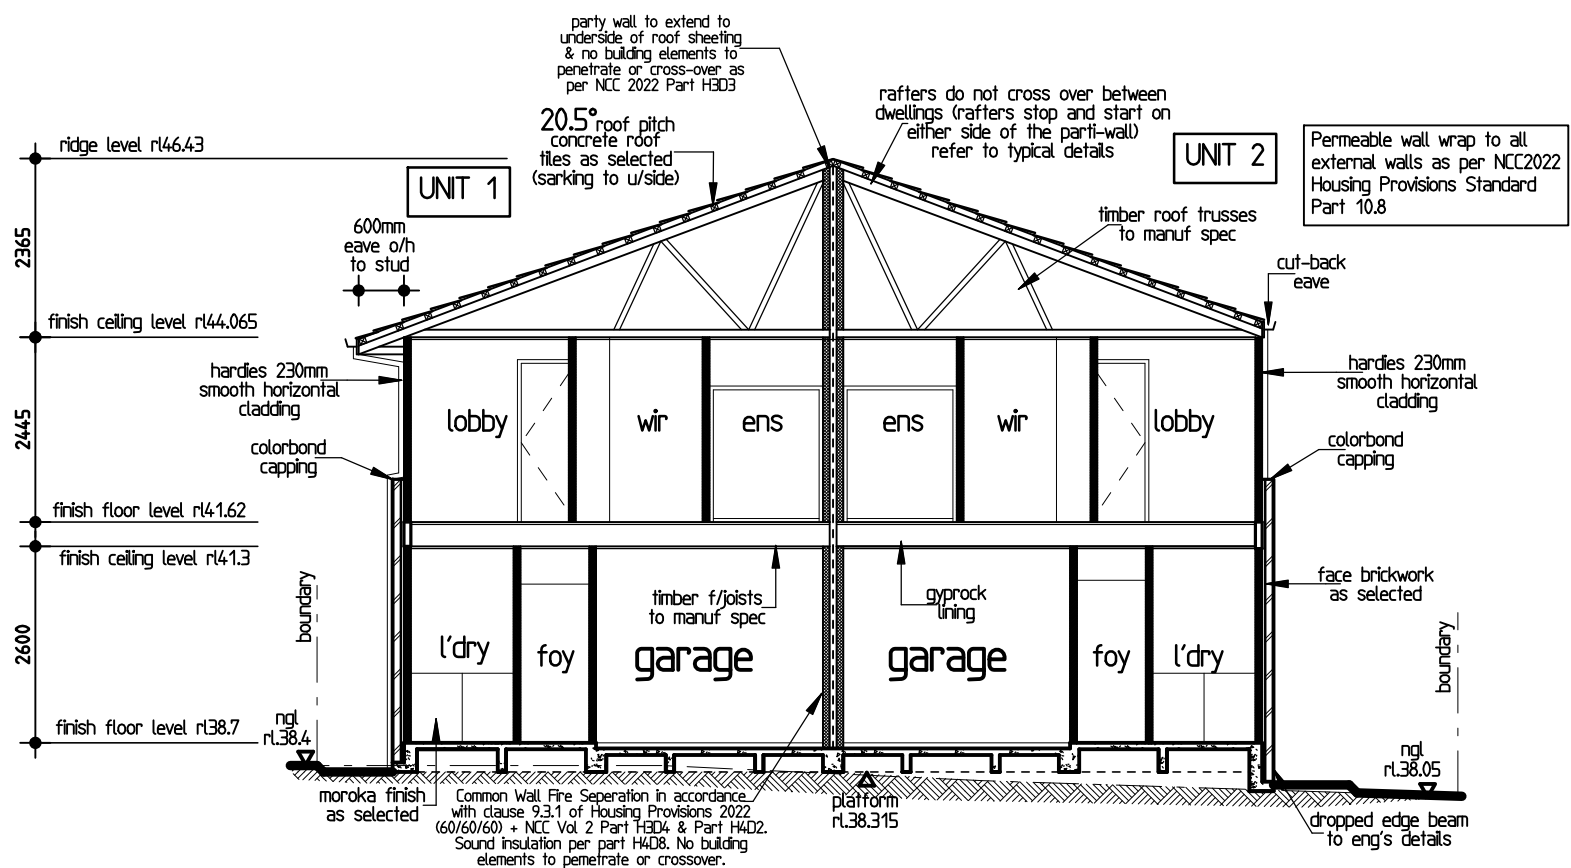

SOUTH ELEVATION 1:100

NCC2022 HOUSING PROVISIONS Part 10.8 Condensation Management		
PROJECT DETAILS		
Roof Description	Upper Roof	Lower Roof
Bushfire Affected	Yes	Yes
Climate Zone	5	5
SPECIFICATIONS		
EXTERNAL WALL CONSTRUCTION		
Pliable Membrane	Yes	Yes
Wall Wrap Permeance Value	2.176ug/Ns	2.176ug/Ns




Unit 1 No. 28 Bernera Road Prestons NSW 2171
P: (02) 9826 9777 F: (02) 9826 9777
E: sales@lilyhomes.com.au
W: www.lilyhomes.com.au

FOR Caterina Anne Giannetti &
Linda Maria Buoro

AT Lot 18, No.61 Lauma Avenue,
Greenacre DP:29227

COUNCIL Canterbury-Bankstown ESTATE

This document, including all designs, plans, drawings, and related materials, is the intellectual property of A&N Design Group Pty Ltd. It is protected under the Copyright Act 1968 (Cth), the Design and Building Practitioners Act 2020 (NSW) and all other applicable intellectual property laws. No part of this document may be reproduced, amended, distributed, disclosed, or used for any purpose other than that expressly authorised in writing by A&N Design Group Pty Ltd. Unauthorised use, duplication, or modification of the content herein may result in legal action. All rights are reserved.

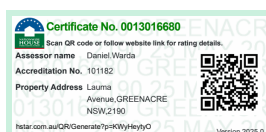

25-27 Solent Circuit,
Norwest - Level 2 Suite
216 - Macarthur Point
Phone: (02) 8824 3533
www.andesigns.com.au

C	Hydraulics	MJS	13.05.26
B1	Shadows	HS	6.05.26
B	CC Plan	HS	3.05.26
A	Siting Sketch	DC	12.03.26
REV	DESCRIPTION	DWN	DATE
house type	Bluebell 43	DRAWING N°:	AND-41773
facade	Executive	SHEET	5 of 19
hand	CTR	JOB No.	04389
		Date	Mar 26