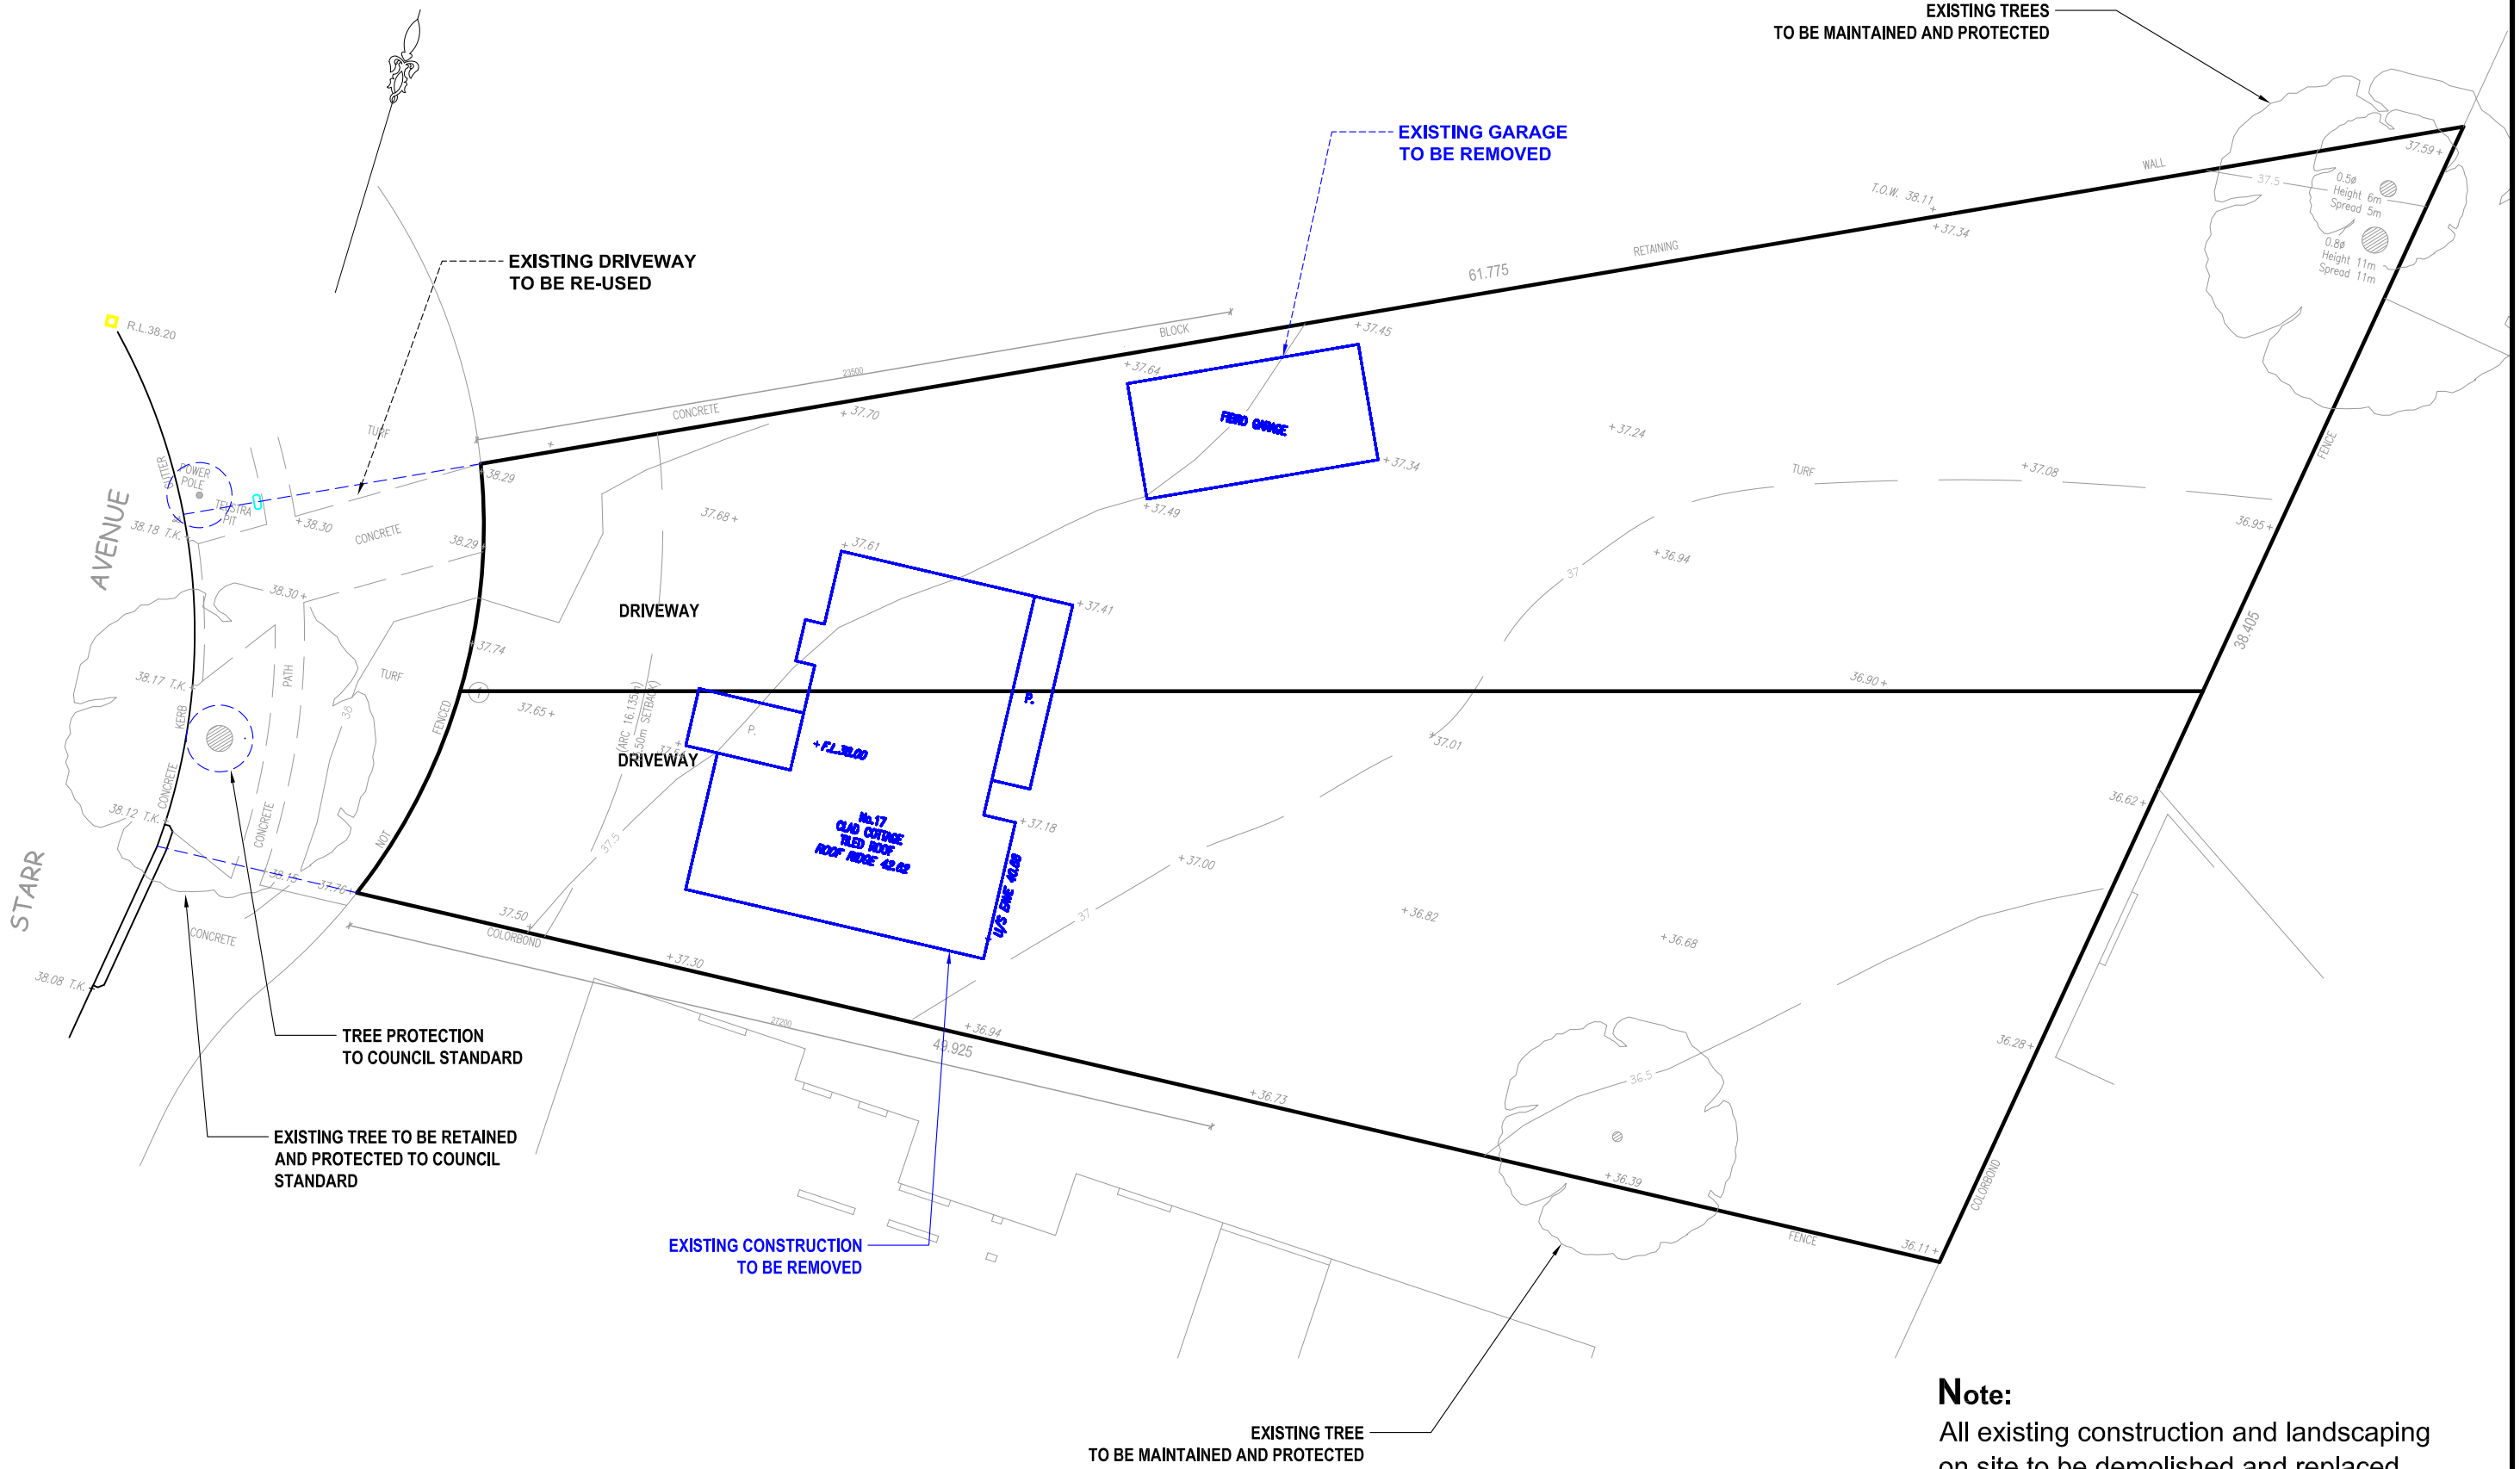

Note:
All existing construction and landscaping on site to be demolished and replaced with the new proposed building and landscape as detailed

Plan No	Date	Issue No	Scale	Sheet No
269/19	26/09/2019	C	1:200	1B

Rev.	Date	Description
C	12/12/2021	SECTION 4.55 APPLICAITON
B	14/08/2020	DA AMENDMENTS
A	26/09/2019	DA APPLICATION

OWNER: Mr

RAFLA ARCH
Architectural Design & Drafting Services

Ph: 0409 701 575
Email:info@raflaarch.com

PROPOSED NEW DUEL OCCUPANCY DUPLEX + GRANNY

SITE: 17 STARR AVENUE PADSTOW

SHEET: **DEMOLITION PLAN**

COUNCIL: CANGERBURY BANKSTOWN CITY COUNCIL