



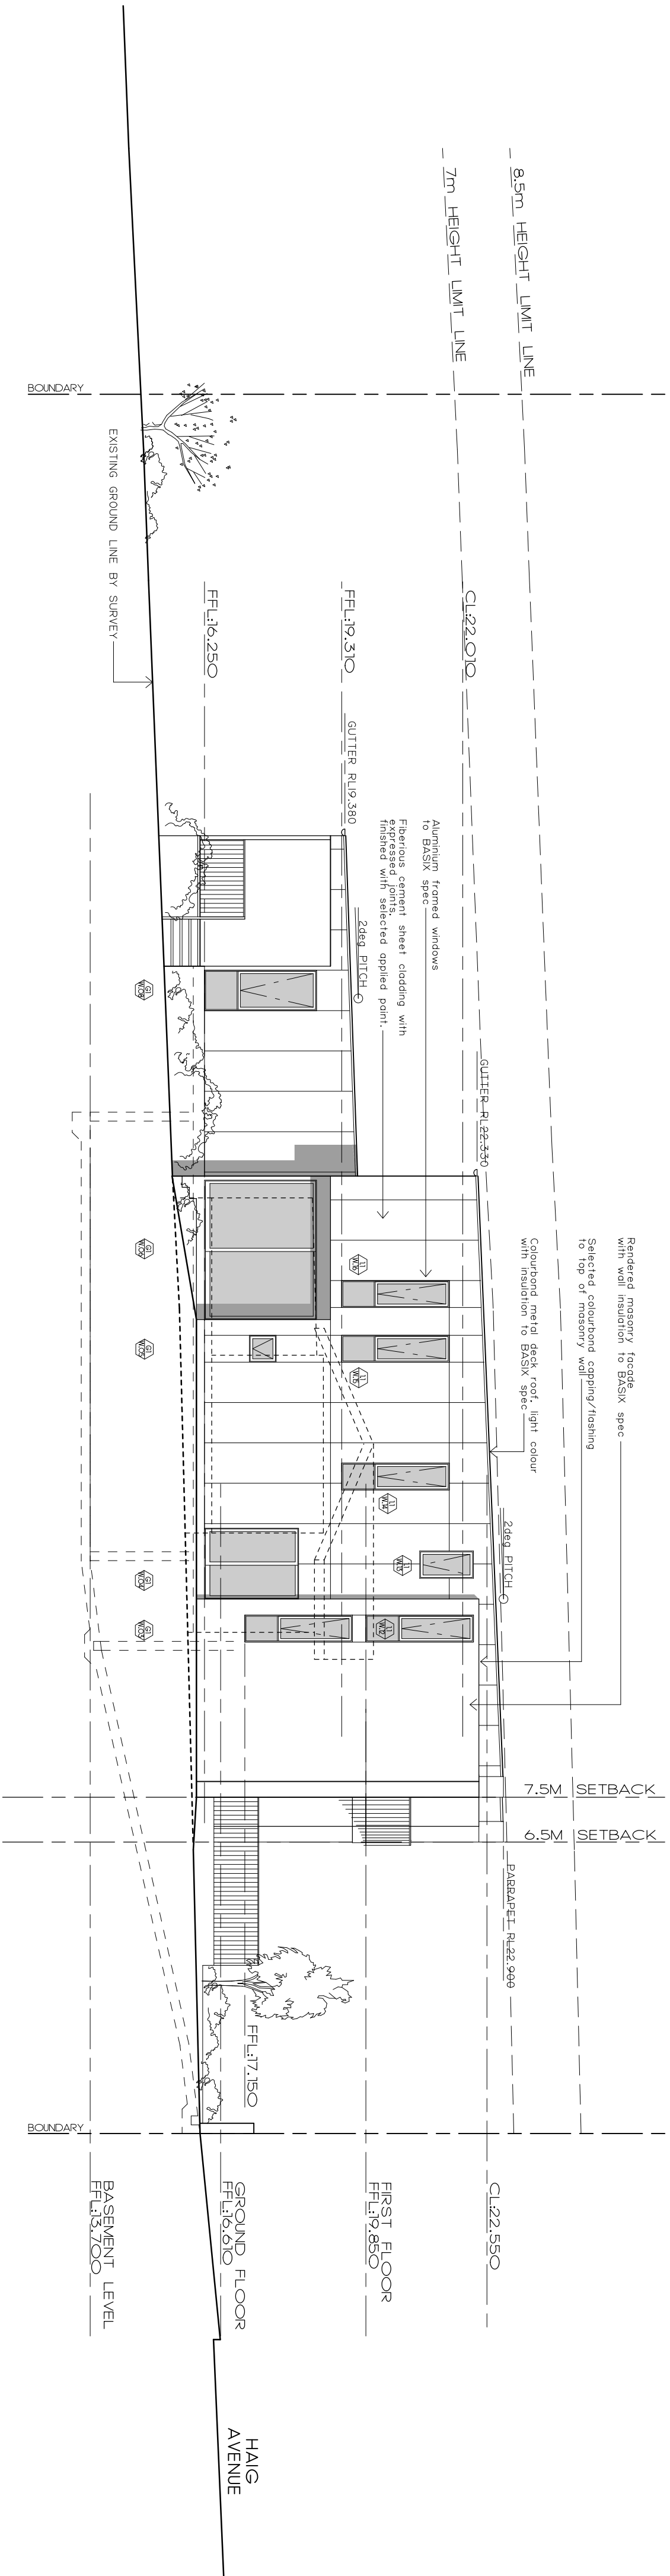


EAST ELEVATION

17 HAIG AVE

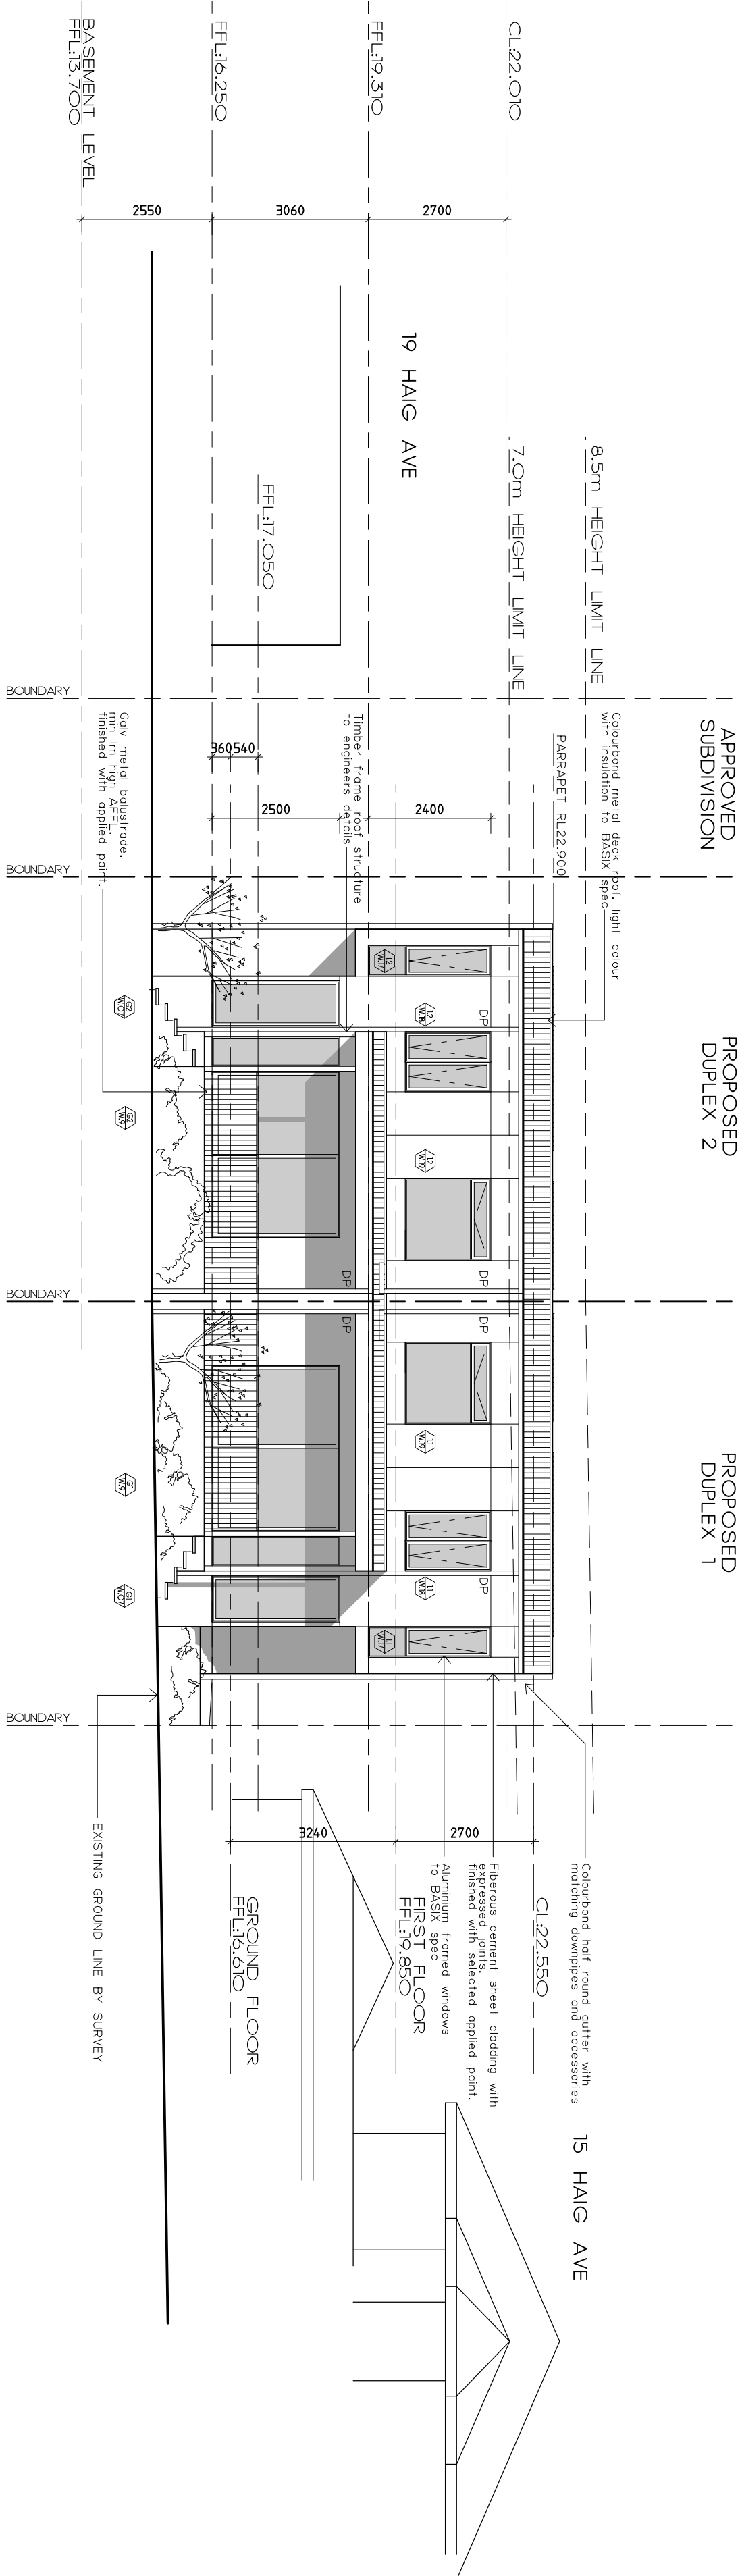

SOUTH ELEVATION

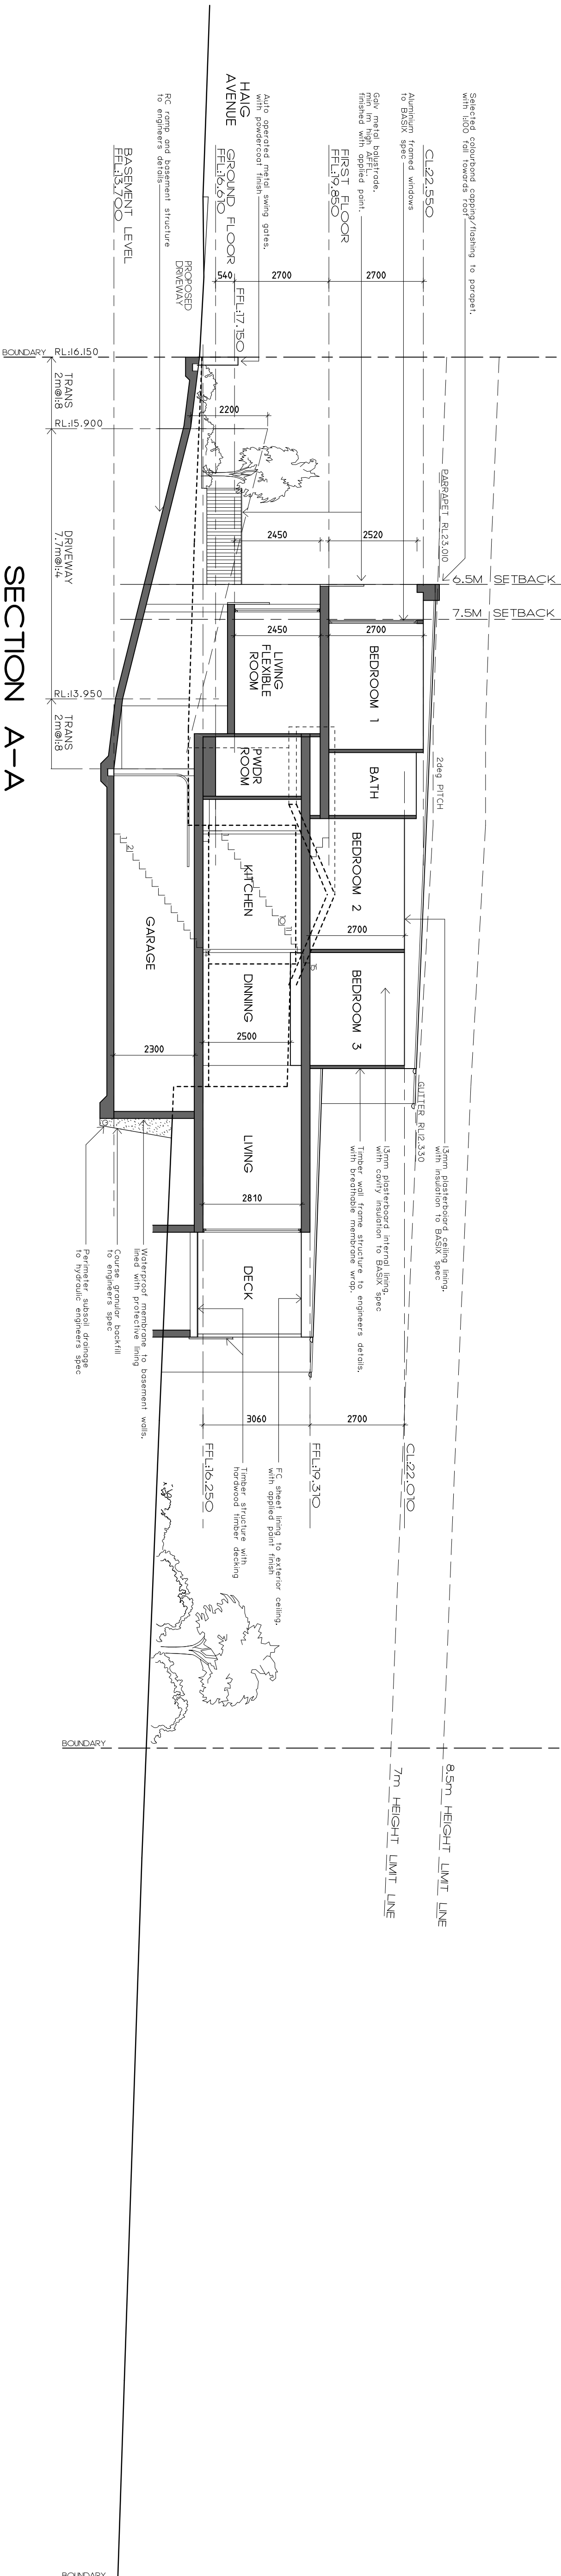

LEGEND
New Structure
Demolished
Window Number
Fixed Glazing