MODIFICATIONS TO THE APPROVED DA-592/2023

1. EXISTING HOUSE TO REMAIN AS IS.
2. DELETION OF HOUSE EXTENSION AND SWIMMING POOL.
3. PROPOSED SECONDARY DWELLING TO REMIAN WITH MINOR MODIFICATIONS AS SHOWN AS FOLLOWS:

a. SECONDARY DWELLING FRONT 2 WINDOWS REPLACED WITH ONE LARGER WINDOW.
b. SECONDARY DWELLING NEW FRONT PORCH ADDITION ALONG NORTHERN ELEVATION.
c. SECONDARY DWELLING EXISTING APPROVED HIP ROOF TO BE REPLACED WITH A LOW PITCHED ROOF THAT EXTENDS OVER NEW FRONT PORCH.
d. SECONDARY DWELLING ADDITION OF NEW SKYLIGHT OVER KITCHEN.

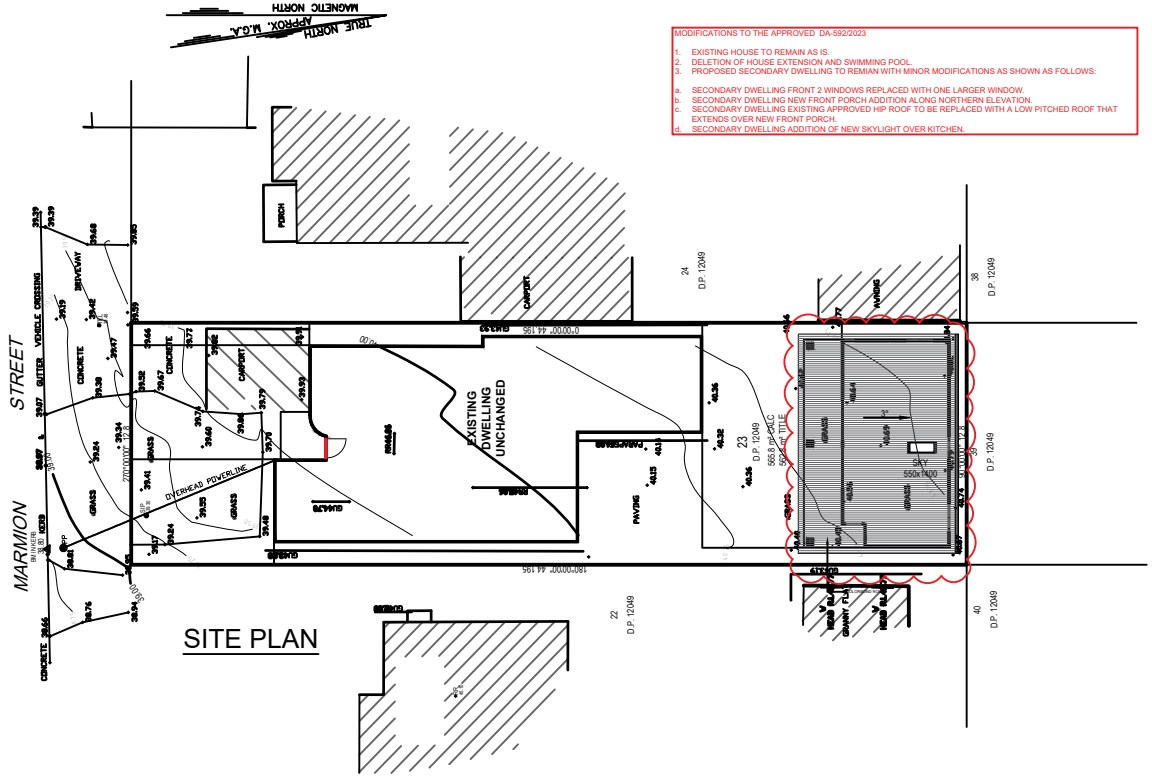

SITE PLAN

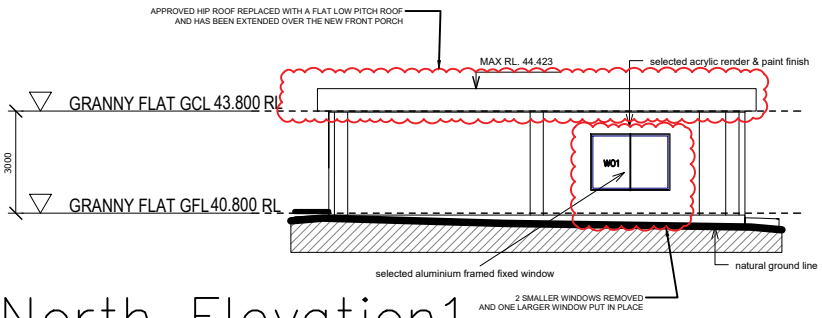

North Elevation1

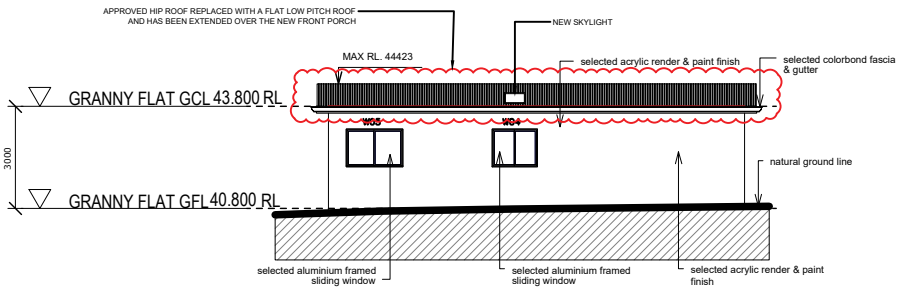

South Elevation1

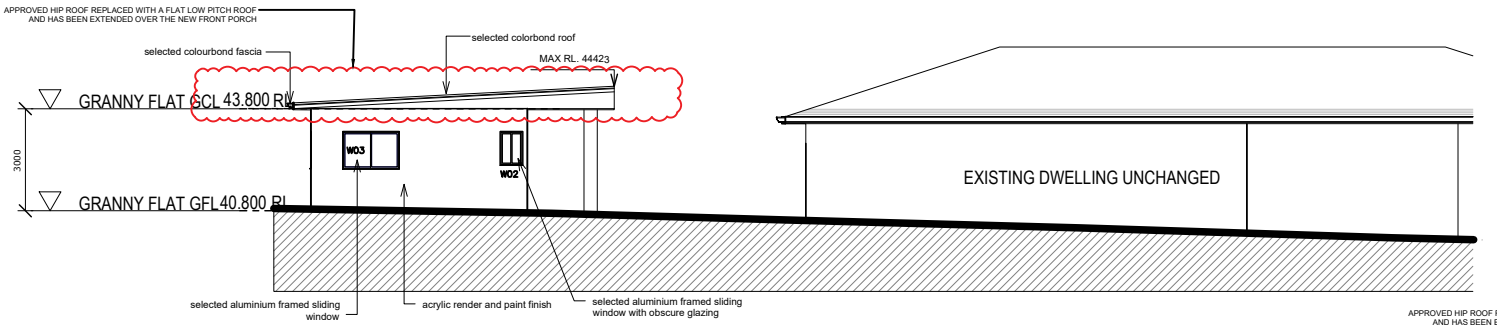

East Elevation

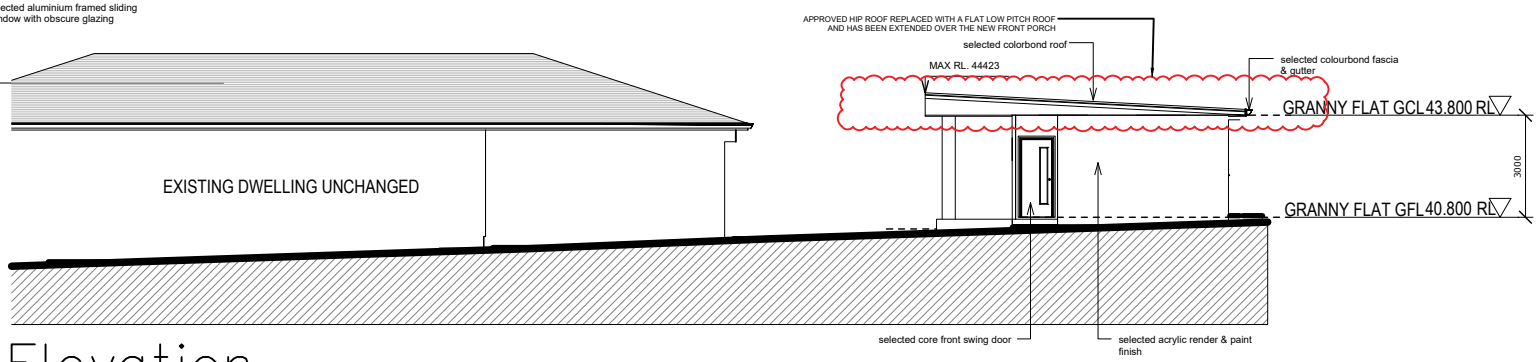

West Elevation