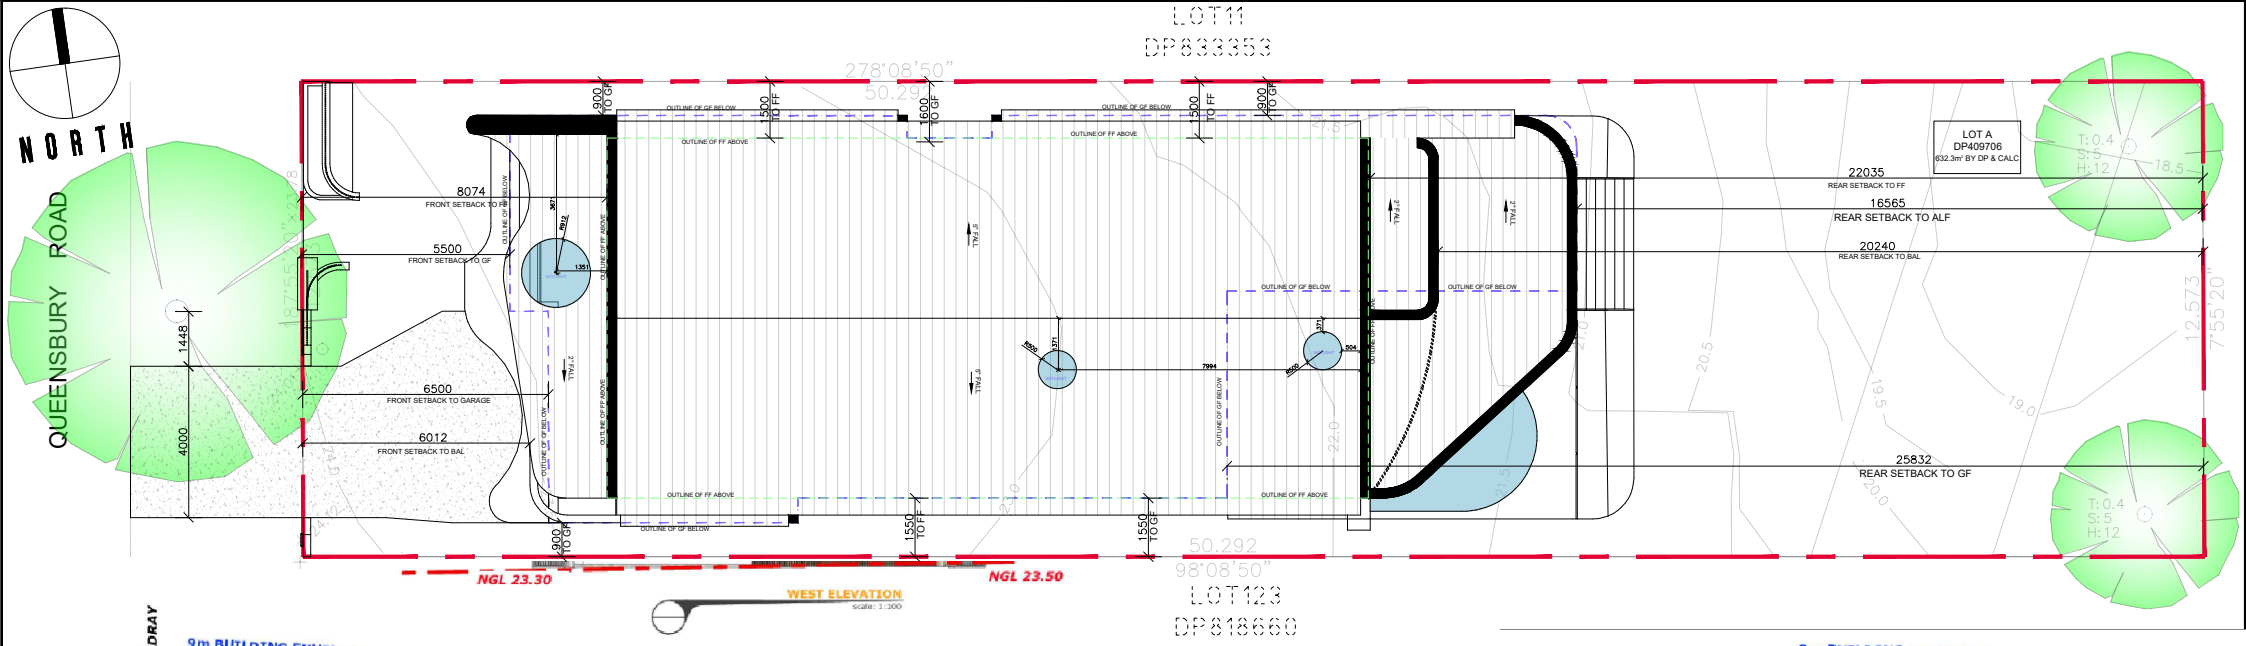

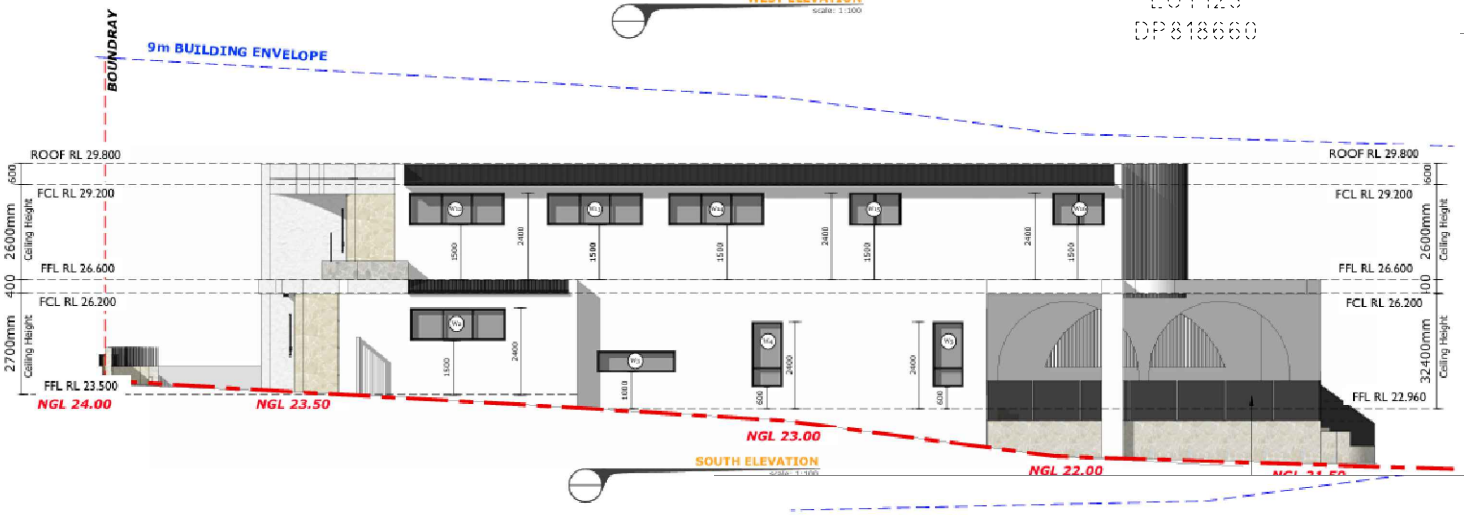

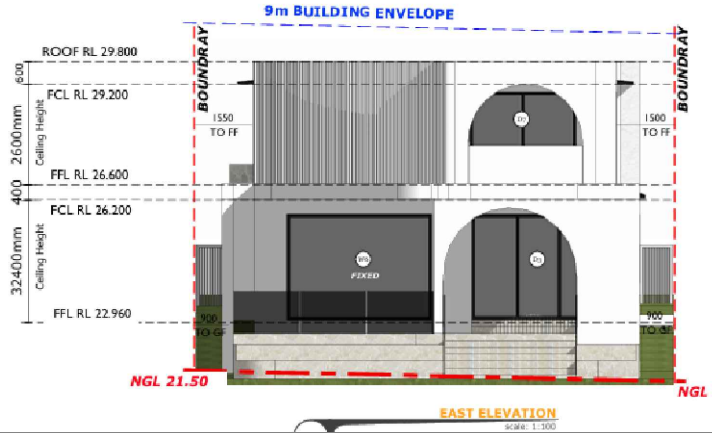

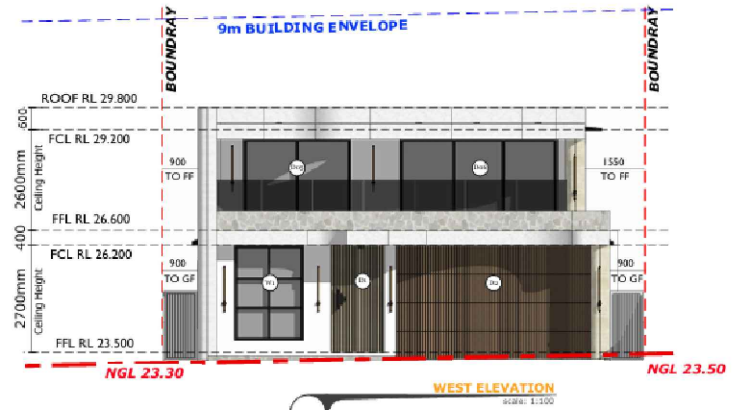

This drawing is copyright and is not to be replicated or used for any purpose without the written consent of MORGAN BUILDING DESIGNS PTY LTD.
Use figured dimensions only; do not scale from this drawing. All dimensions to structure confirm all dimensions on site.
This drawing is to be read in conjunction with all relevant consultant documentation, schedules and specifications.

Phone: 0401 464 285
email: johnmorgan0s@gmail.com

PROJECT: DOUBLE STOREY HOUSE WITH POOL

CLIENT:

SITE ADDRESS: LOT A DP 409706
9 QUEENSBURY ROAD
PADSTOW HEIGHTS , NSW 2211

DA DRAWINGS

DRAWN:	DATE:	Rev:
J.M	26/09/2025	A
PAPER @ A3: 1:100	CHECKED:	
SHEET:	FILE No:	NSW