



south elevation

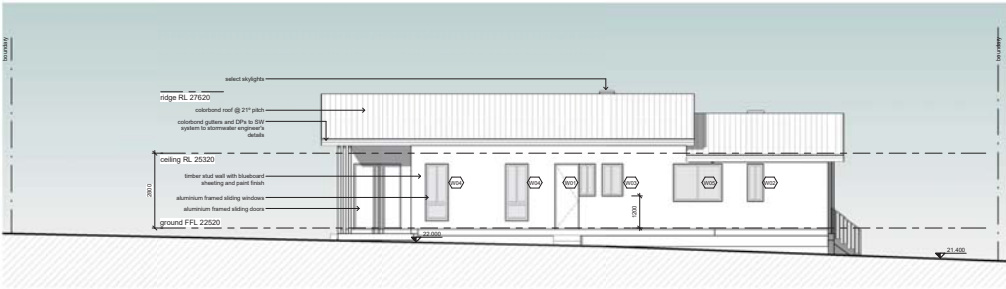

north elevation




east elevation

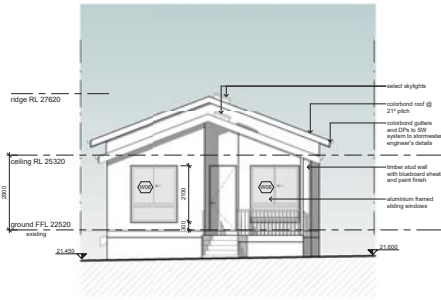

west elevation

Window Schedule					
Code	Width	Height	Count	Description	
W01	600	1200	1	Sliding window / 2 panels / Aluminium	
W02	600	1400	1	Sliding window / 2 panels / Aluminium	
W03	600	1200	1	Sliding window / 2 panels / Aluminium	
W04	850	2100	2	Sliding window / 2 panels / Aluminium	
W05	1810	1400	3	Sliding window / 2 panels / Aluminium	
W06	1810	2100	2	Sliding window / 2 panels / Aluminium	
W07	2410	800	1	Sliding window / 3 panels / Aluminium	
W08	2410	2100	1	Sliding window / 3 panels / Aluminium	

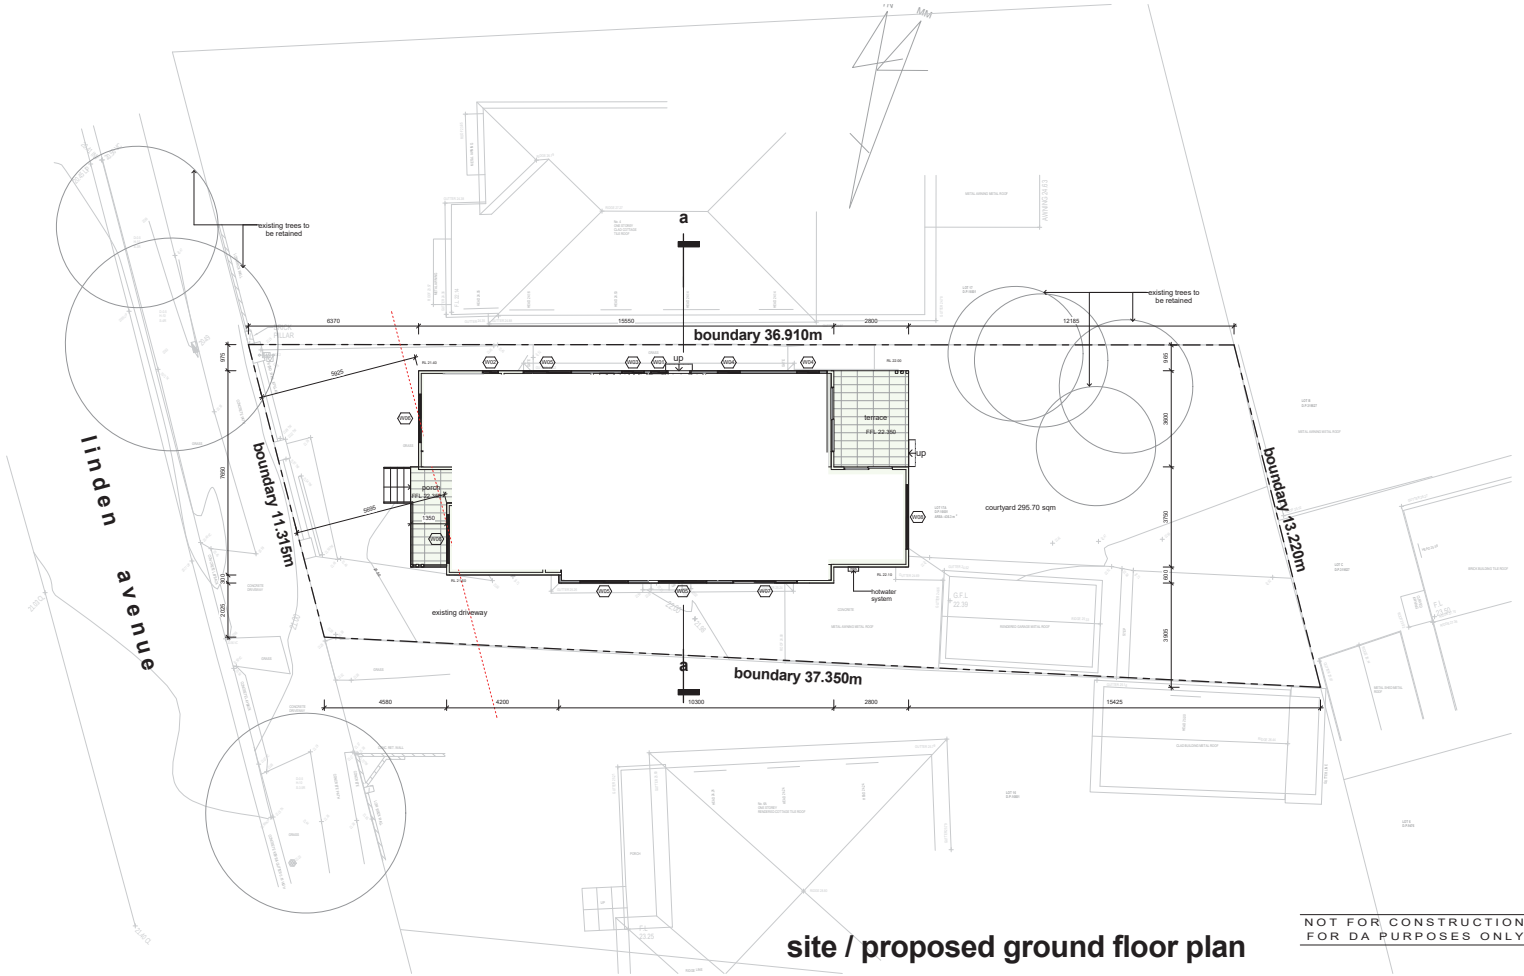

site / proposed ground floor plan

NOT FOR CONSTRUCTION
FOR DA PURPOSES ONLY

